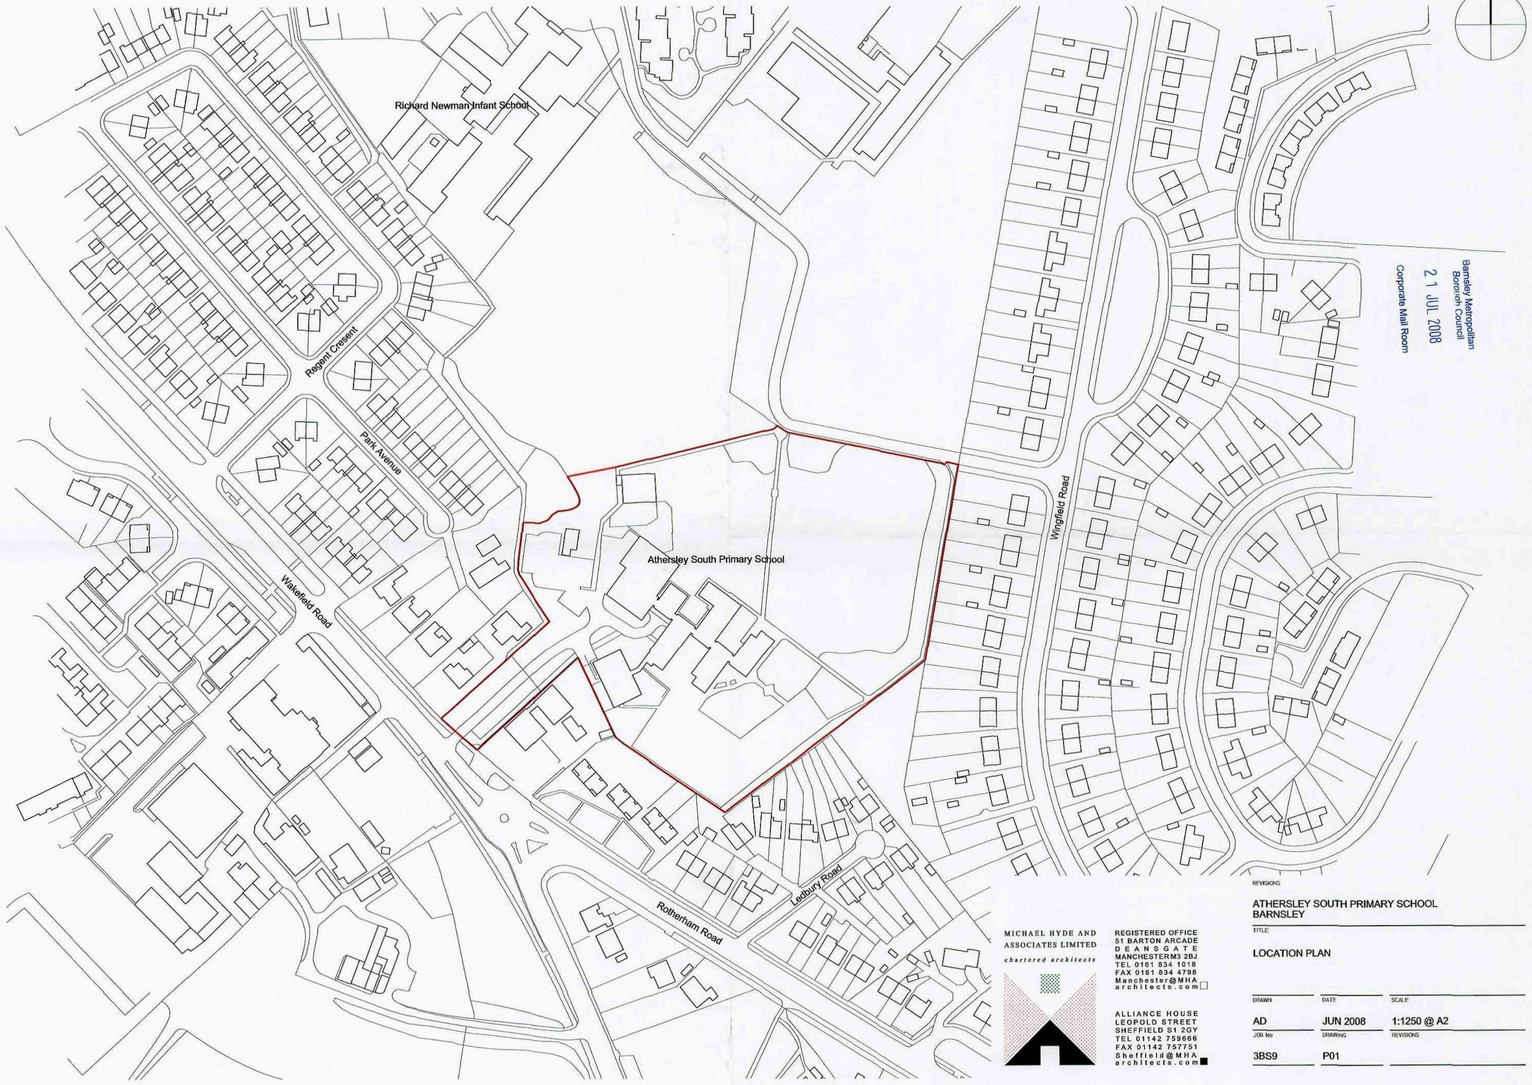


Barnsley Metropolitan Borough Council
21 JUL 2008
Corporate Mail Room

MICHAEL HYDE AND ASSOCIATES LIMITED
chartered architects

REGISTERED OFFICE
51 BARTON ARCADE
DEANSGATE
MANCHESTERM3 2BJ
TEL 0161 834 1018
FAX 0161 834 4798
Manchestnr@MHA architects.com

ALLIANCE HOUSE
LEOPOLD STREET
SHEFFIELD S1 2GY
TEL 01142 759666
FAX 01142 757751
Sheffield@MHA architects.com


REVISIONS

ATHERSLEY SOUTH PRIMARY SCHOOL
BARNSLEY

TITLE

LOCATION PLAN

DRAWN	DATE	SCALE
AD	JUN 2008	1:1250 @ A2
JOB No	DRAWING	REVISIONS
3BS9	P01	

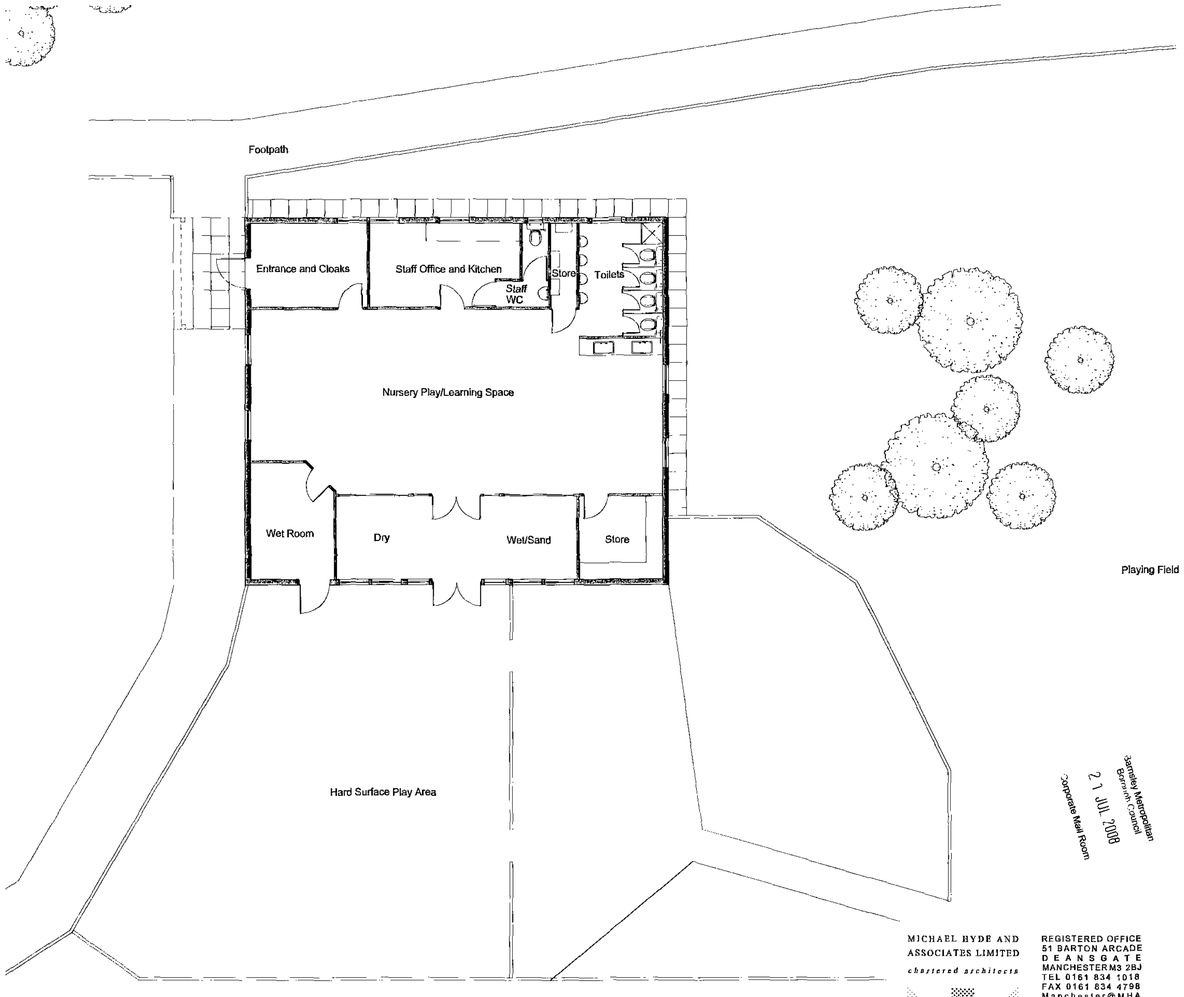

Barnsley Metropolitan Borough Council
27 JUL 2008
Corporate Mail Room

MICHAEL HYDE AND ASSOCIATES LIMITED
chartered architects

REGISTERED OFFICE
51 BARTON ARCADE
DEANSGATE
MANCHESTER M3 2BJ
TEL 0161 834 1018
FAX 0161 834 4798
Manchester@MHA architects.com

ALLIANCE HOUSE
LEOPOLD STREET
SHEFFIELD S1 2GY
TEL 01142 759666
FAX 01142 757751
Sheffield@MHA architects.com


REVISIONS

ATHERSLEY SOUTH PRIMARY SCHOOL
BARNSLEY


TITLE

EXISTING NURSERY PLAN


DRAWN	DATE	SCALE
AD	NOV 2007	1:100 @ A2
JOB No	DRAWING	REVISIONS
3BS9	P03	

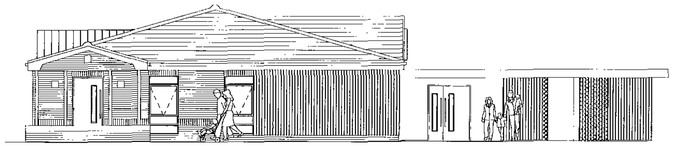


WEST FACING ELEVATION

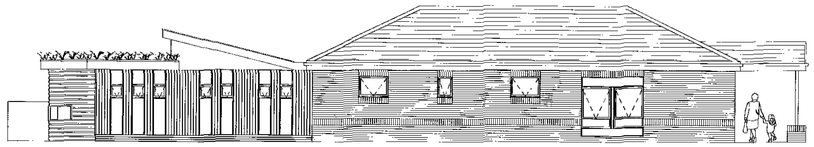

NORTH FACING ELEVATION

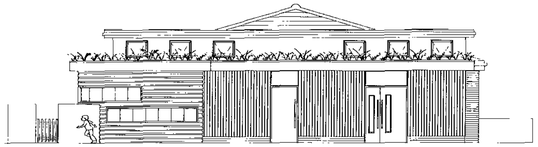

EAST FACING ELEVATION

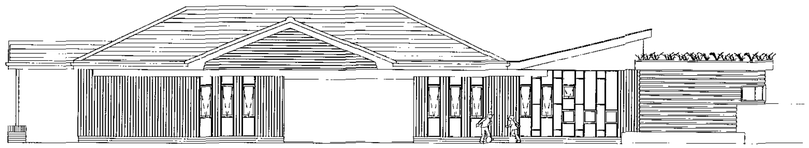

SOUTH FACING ELEVATION

Barnsley Metropolitan Borough Council
21 JUL 2008

MICHAEL HYDE AND ASSOCIATES LIMITED
chartered architects

REGISTERED OFFICE
51 BARTON ARCADE
DEANSGATE
MANCHESTER M3 2BJ
TEL 0161 834 1018
FAX 0161 834 4798
Manchester@MHA architects.com

ALLIANCE HOUSE
LEOPOLD STREET
SHEFFIELD S1 2GY
TEL 01142 759666
FAX 01142 757751
Sheffield@MHA architects.com


REVISIONS

ATHERSLEY SOUTH PRIMARY SCHOOL
BARNSLEY

TITLE

PROPOSAL ELEVATIONS

DRAWN	DATE	SCALE
AD	MAR 2008	1:100 @ A2
JOB No	DRAWING	REVISIONS
3BS9	P07	

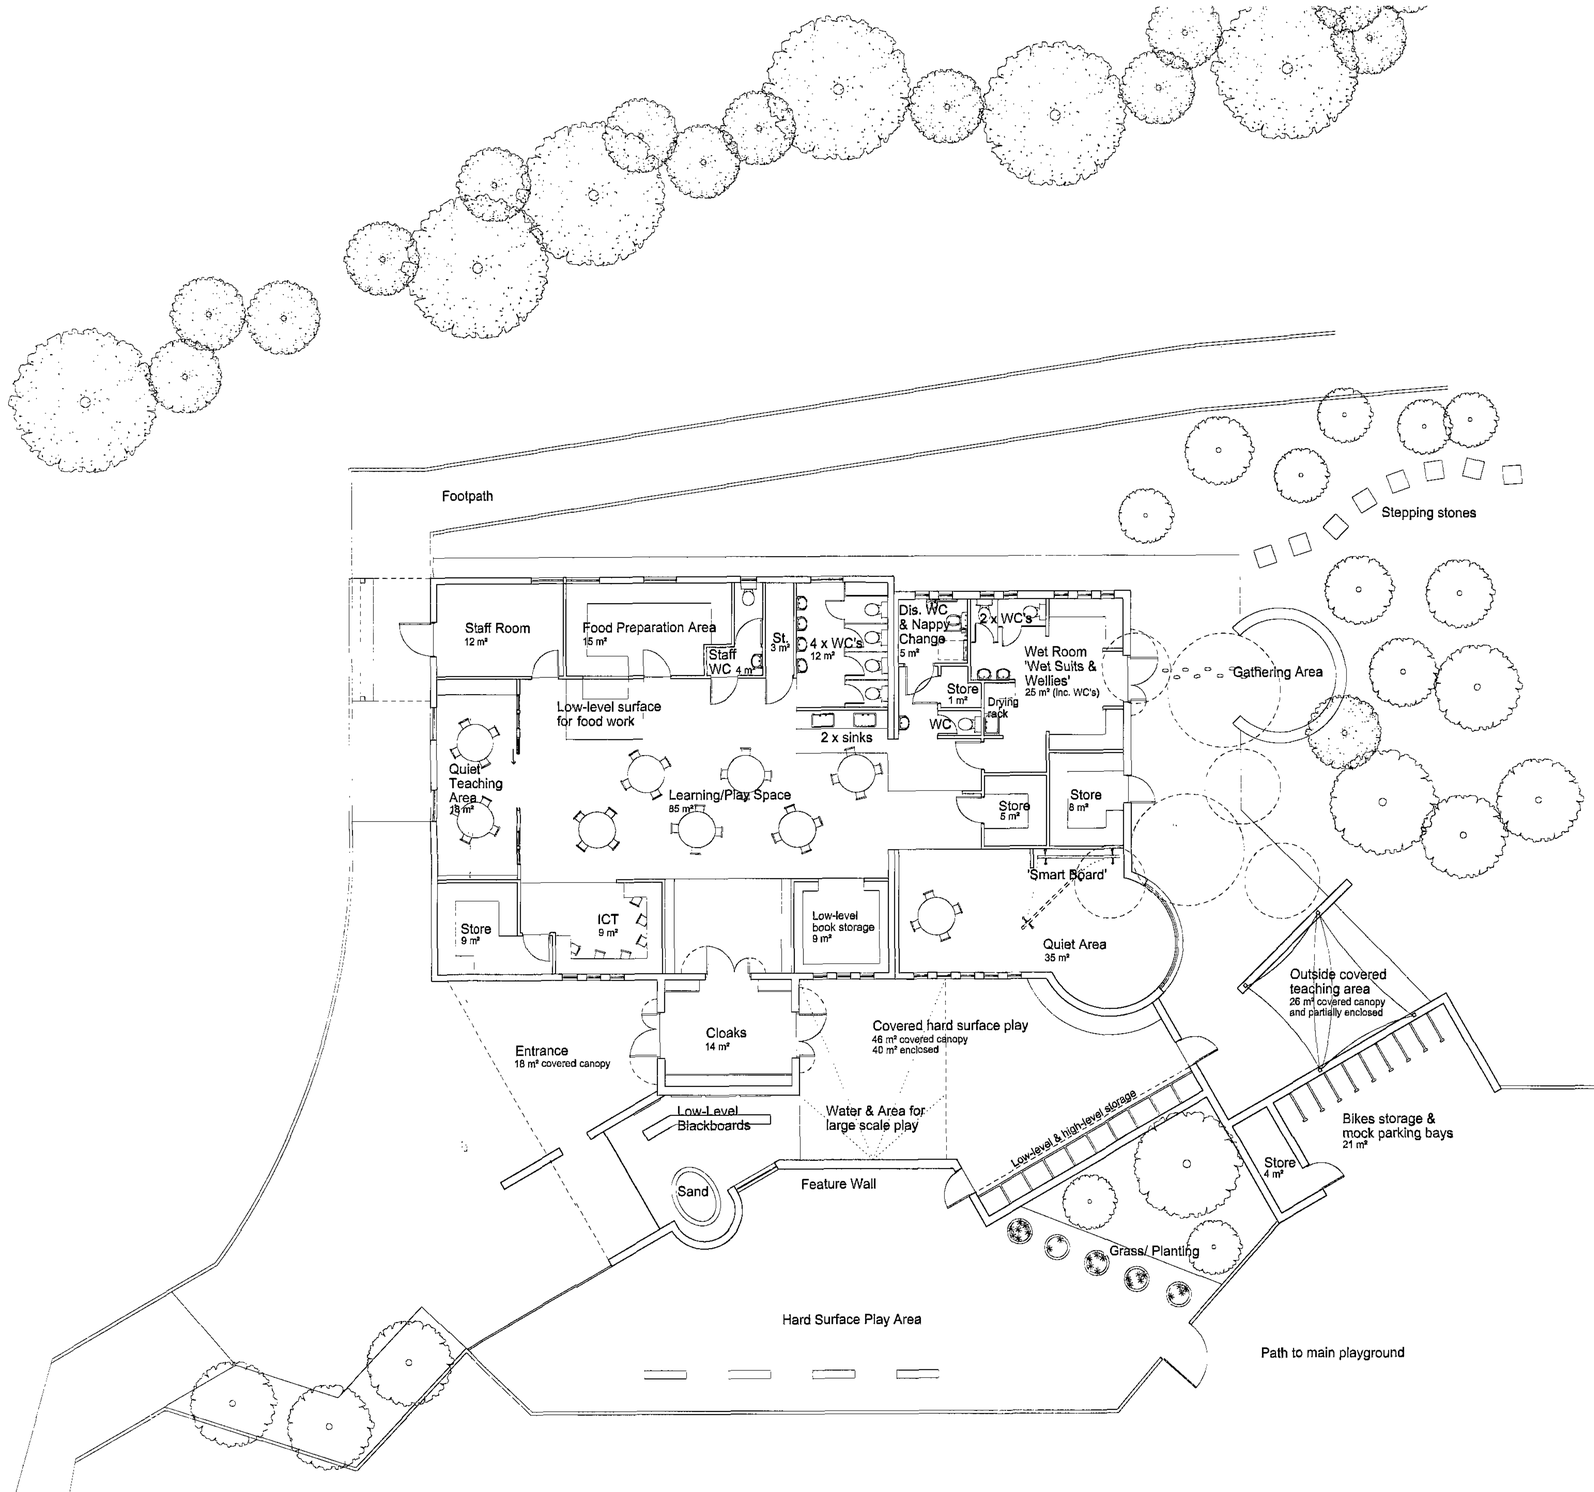

Existing tree

New tree

Removed existing tree

AREAS

112 m²	New Build (inc. entrance)
86 m²	Enclosed Play Space (canopy and no canopy) (exc. entrance)
26 m²	External Teaching space
453 m²	Landscaping Works
18 m²	Internal Storage Space (exc. book store)
12 m²	External Storage Space (exc. low level storage)

Barnsley Metropolitan Borough Council
21 JUL 2008
Corporate Mail Room

Rev A 19.03.08 Amendments made to external storage and size of new build area

REVISIONS

ATHERSLEY SOUTH PRIMARY SCHOOL
BARNSLEY

TITLE


PROPOSAL PLAN

MICHAEL HYDE AND ASSOCIATES LIMITED
chartered architects


REGISTERED OFFICE
51 BARTON ARCADE
DEANSGATE
MANCHESTER M3 2BJ
TEL 0161 834 1018
FAX 0161 834 4798
Manchester@MHA architects.com

ALLIANCE HOUSE
LEOPOLD STREET
SHEFFIELD S1 2GY
TEL 01142 750668
FAX 01142 757751
Sheffield@MHA architects.com


DRAWN	DATE	SCALE
AD	MAR 2008	1:100 @ A1
JOB No	DRAWING	REVISIONS
3BS9	P06	A

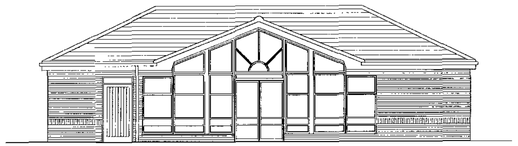


SOUTH FACING ELEVATION

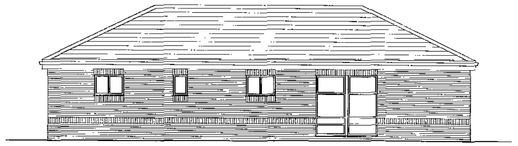

NORTH FACING ELEVATION

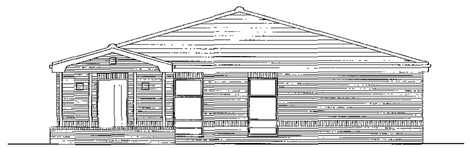

WEST FACING ELEVATION

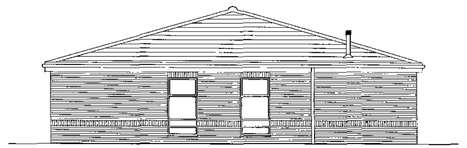

EAST FACING ELEVATION

Corporate Mail Room
27 JUL 2008
Barnsley Metropolitan Borough Council

MICHAEL HYDE AND ASSOCIATES LIMITED
chartered architects

REGISTERED OFFICE
51 BARTON ARCADE
DEANSGATE
MANCHESTER M3 2BJ
TEL 0161 834 1018
FAX 0161 834 4798
Manchester@MHA architects.com

ALLIANCE HOUSE
LEOPOLD STREET
SHEFFIELD S1 2GY
TEL 01142 759666
FAX 01142 757751
Sheffield@MHA architects.com


REVISIONS

ATHERSLEY SOUTH PRIMARY SCHOOL
BARNSLEY

TITLE

EXISTING NURSERY ELEVATIONS

DRAWN	DATE	SCALE
AD	NOV 2007	1:100 @ A2
JOB No	DRAWING	REVISIONS
3BS9	P04	

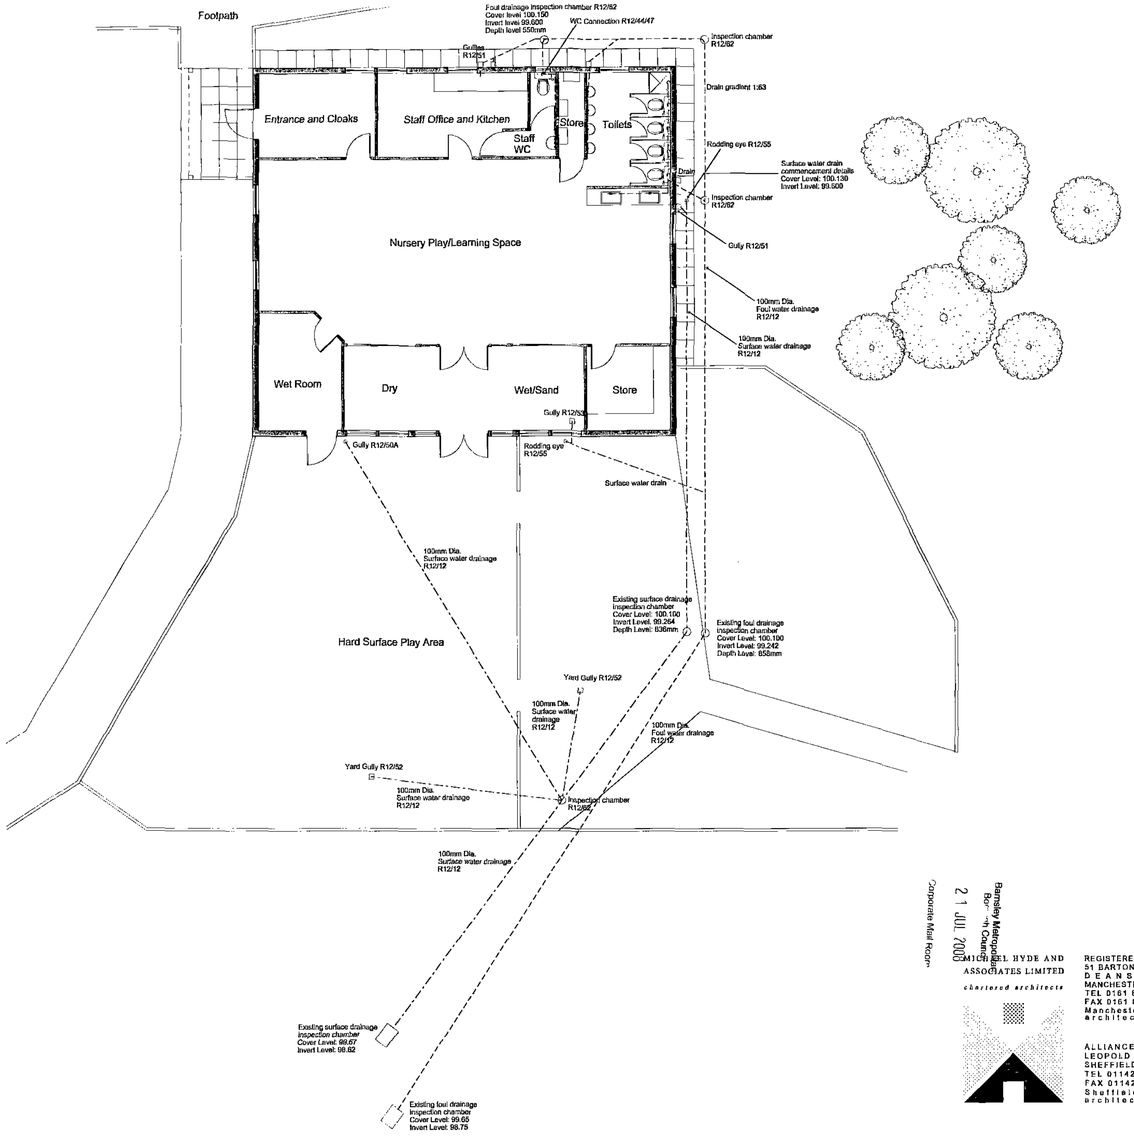

Barnsley Metropolitan Borough Council
Corporate Mail Room
21 JUL 2008

MITCHELL HYDE AND ASSOCIATES LIMITED
chartered architects

REGISTERED OFFICE
51 BARTON ARCADE
DEANSGATE
MANCHESTER M3 2BJ
TEL 0161 834 1018
FAX 0161 834 4798
Manchester@MHA architects.com

ALLIANCE HOUSE
LEOPOLD STREET
SHEFFIELD S1 2GY
TEL 01142 758668
FAX 01142 757751
Sheffield@MHA architects.com

REVISIONS

ATHERSLEY SOUTH PRIMARY SCHOOL
BARNSLEY

TITLE

EXISTING NURSERY DRAINAGE LAYOUT

DRAWN	DATE	SCALE
AD	JUL 2008	1:100 @ A2
JOB No	DRAWING	REVISIONS
3BS9	P12	