PLANNING

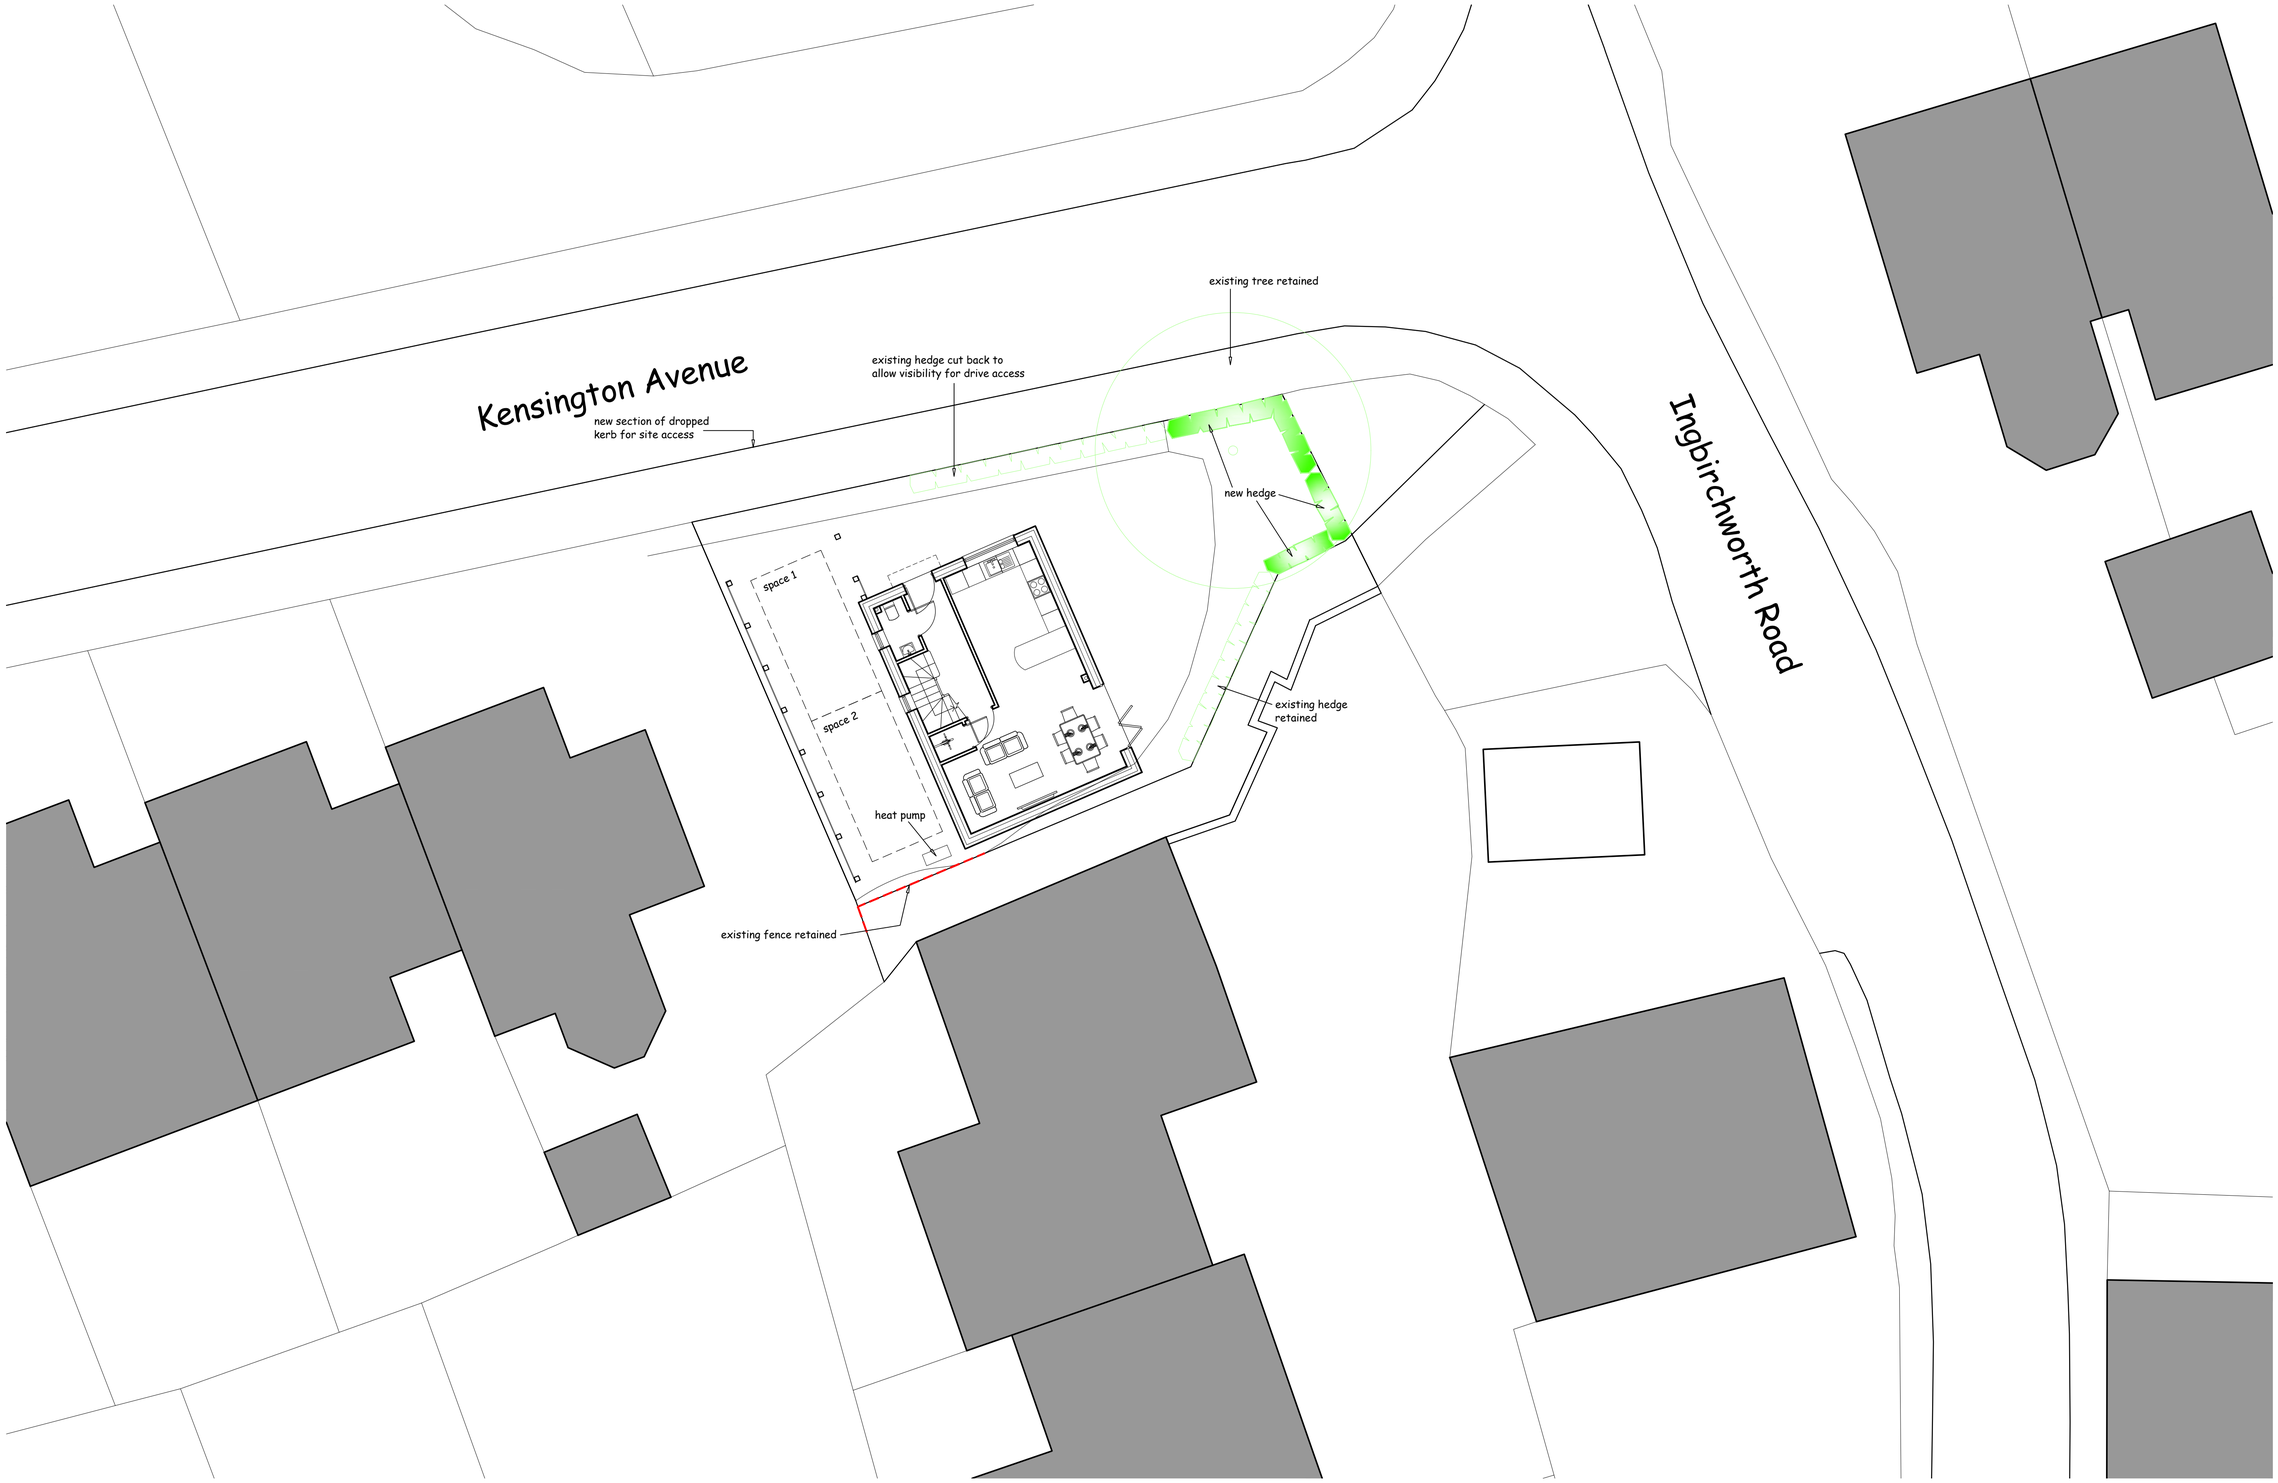

0 1 2 3 4 5m 6 7 8 9 10m
Linear Scale (metres)

E	Further changes in line with Conservation Officer comments	07-09-2026
D	Property rotated in line with Conservation Officer comments	13-08-2026
C	Hedge notes updated	01-01-2026
B	Additional notes and landscaping added	30-12-2025
A	Carport added, landscaping notes added	30-12-2025

Revision	Description	Date

JJK Project Services Limited
46 Howells Place, Mastin Moor, Chesterfield S43 3FA
krichardson@jjkprojectservices.co.uk

Client
Mr and Mrs A Woods

Project
Proposed Residential Development
1 Kensington Avenue
Thurlstone, Sheffield

Drawing Title
Proposed Plan

Site Plan - Ground Floor

Drawn by	Checked	File
KDAR	KDAR	-

Drawing Number	Revision	Scale	Date
2025-01-010	E	1:100 @ A1	Dec 2025