

YORKSHIRE WATER REF
H-3-XXX-XXX

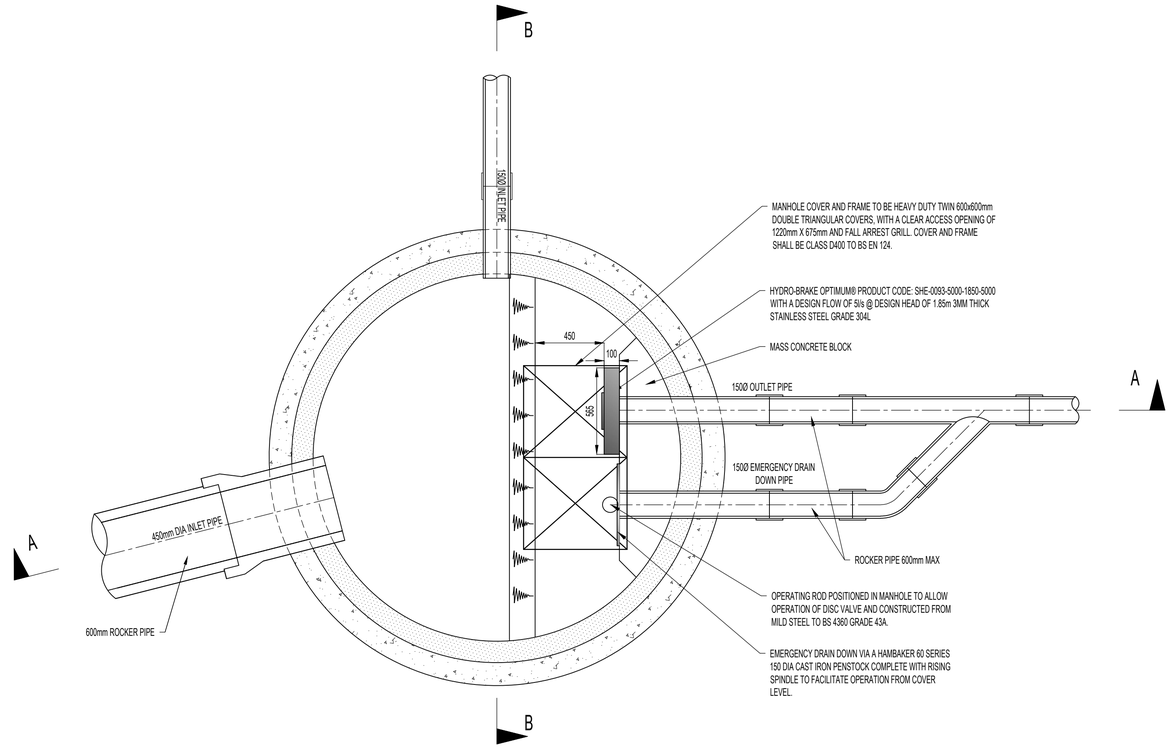


NOTES:

1. ALL MANHOLES TO CONFORM WITH SEWERS FOR ADOPTION 6TH EDITION. REFERENCE SHOULD ALSO BE MADE TO MANHOLE SCHEDULE DETAILS FOR ADDITIONAL LEVEL AND PIPE GEOMETRY DETAILS.
2. REFER TO DRAWING 1018 - 108 FOR STANDARD DRAINAGE DETAILS.

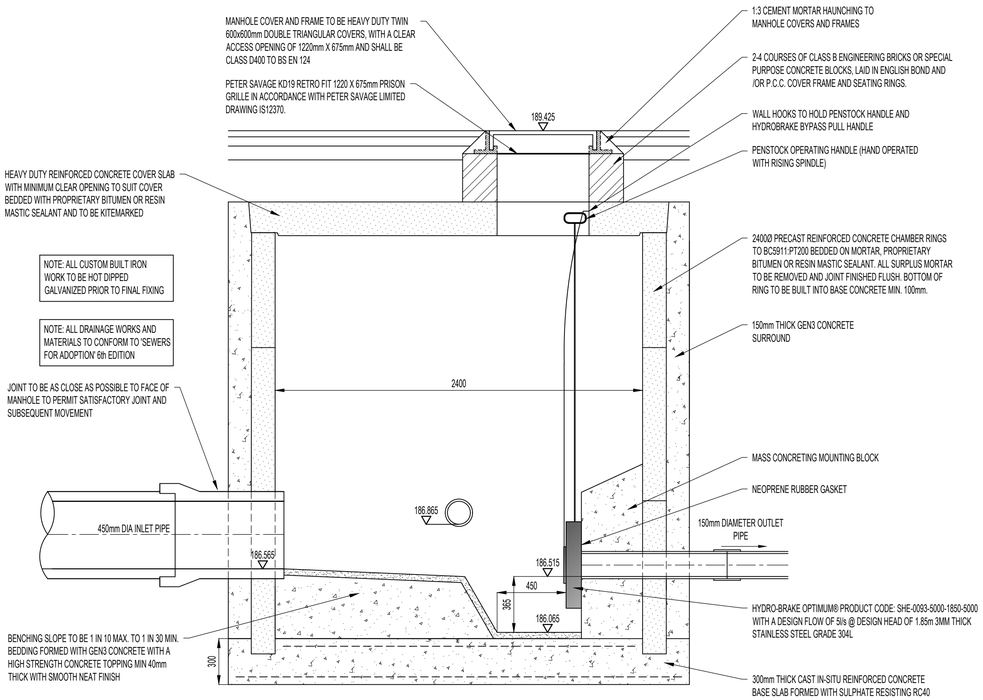

SECTION A-A

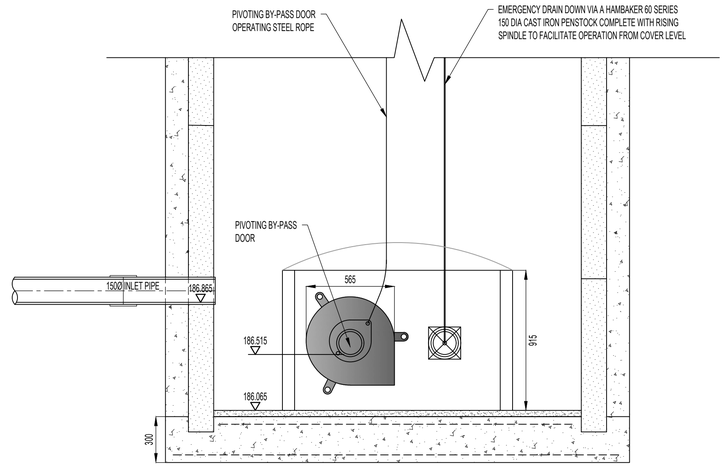

SECTION B-B

DRAWING SUBJECT TO THE APPROVAL OF YORKSHIRE WATER

Rev	Date	Amendments	By

Drawing Status.
TENDER PACK

FORTEM

FORTEM Civil Engineering Consultants Ltd
T. 07377 556170 / 0774982468
E. info@fortemconsultants.co.uk
W. www.fortemconsultants.co.uk

Client
ALFA HOMES

Project
COTE LANE, THURGOLAND

Drawing Title.
FLOW CONTROL MANHOLE S10

Drawn: RD
Checked: ADC
Scale: 1:20 @ A1
Date: JAN 2019

Drawing No.
1018 - 107

Rev.
-

C:\Users\ben\OneDrive\FORTEM\FORTEM Projects\Cote Lane, Thurgoland\2. Drawings\1. Current\1018 - 107 Flow Control Manhole S10.dwg 03 Jan 2019 - 4:11pm