


PROPOSED SIGNAGE

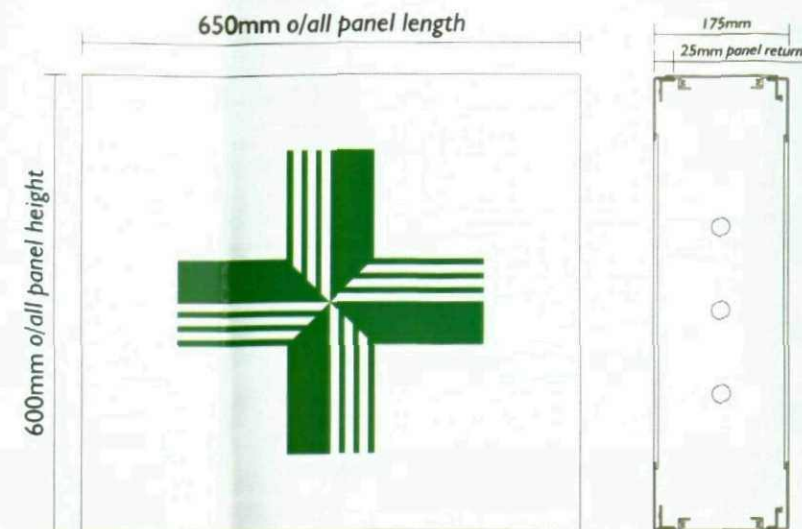

I OFF INTERNALLY ILLUMINATED PROJECTING SIGN - Scale 1:10

Extruded aluminium box with folded 14swg 2mm aluminium face panels with 25mm returns, powder coated white. Logo stencil cut and inlaid with opal acrylic with applied green (Ref: Avery 4516TF) vinyl detail. Internally illuminated via fluorescent tubes.




I OFF PART INTERNALLY ILLUMINATED FASCIA SIGN WITH M4 LETTERS - Scale 1:25

Folded aluminium panels with 80mm returns, powder coated green to match Pantone 564c with a semi matt finish. Face panel stencil cut and backed up with text 'co-operative' letters being moulded from silver acrylic with silver edges and applied colbolt blue (Ref: Ultramark 5750) vinyl reduced faces showing 3mm silver keyline all fitted over opal acrylic on 12mm spacers, giving a halo effect.

All other text 'The' (preceding 'co-operative') to be stencil cut and step inlaid with 8mm opal 050 acrylic faced with colbolt blue (Ref: Ultramark 5750) vinyl and text 'pharmacy' to be step inlaid with 8mm opal 050 acrylic. Internally illuminated via fluorescent tubes.

FASCIA SECTION DETAIL Scale NTS

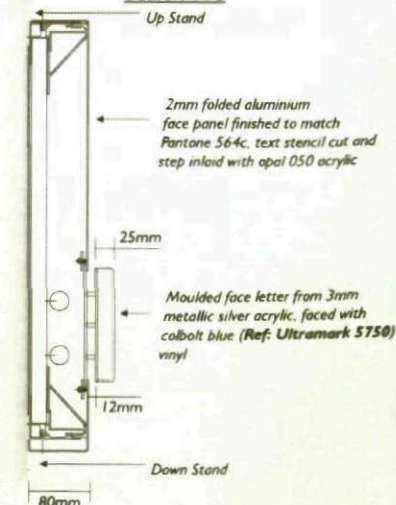

The co-operative

THE COPYRIGHT OF THIS DRAWING IS OWNED BY BLAZE NEON LIMITED AND IS NOT TO BE DISCLOSED TO OTHER PERSONS OR TO BE USED FOR MANUFACTURING PURPOSES WITHOUT PERMISSION.

Client:
Co-op Pharmacy
Address:
New Lodge Estate, Smithies, Barnsley,
S71 3TY

Drawing Number:

08-3181

Drawn By:

Christine Anne Welch

Saved as:

J:Co-op Pharmacy 6249 Smithies Barnsley

Date:

23rd July 2008

Scale:

A3 @ stated

Revision:

Artwork / Colours

- Original artwork required
- Colour references to be confirmed

Colour References:

Pantone 564c

Fonts

- Font style to be confirmed

Font Styles:

Construction Notes

- All dimensions to be confirmed
- Construction details to be confirmed
- Fixing details to be confirmed

NOTE: ALL DIMENSIONS & DETAILS ARE APPROXIMATE & SHOULD BE VERIFIED WITH SITE SURVEY.



BLAZE NEON LTD

UNIT 3 - 4 ARDEN PARK, ARDEN ROAD,
FRANKLEY, BIRMINGHAM. B45 0JA
Tel: +44 (0)121 457 7715 Fax: +44(0)121 453 9355
www.blazeneon.com e-mail: design@blazeneon.com

MEASUREMENTS

Co-operative Pharmacy Fascia Rollout Survey

Opening Hours: Mon - Fri 9am - 5.30pm Sat 9am - 1pm

Store Manager: Patience Cminogureyi

Store Telephone: 01226 203928

Photographs Taken Front & Back of unit: No

Is their a Neon "prescription" sign: No

Windows Measured: Yes

Colour of Shopfront: Silver Material: All Condition: Good

Fascia Background Type: Galvenised Steel Frame

Condition: Good

Alarm Box Fascia: No

Security Camera on Fascia: No

Other:

Illuminated Sign: Yes




Electrical Feed: Yes / illum working: Yes / Projector: No

Work Required out of hours: No

Parking Restrictions to Front of Store: None

Centre Management: No

Surveyor: Mark Pitts

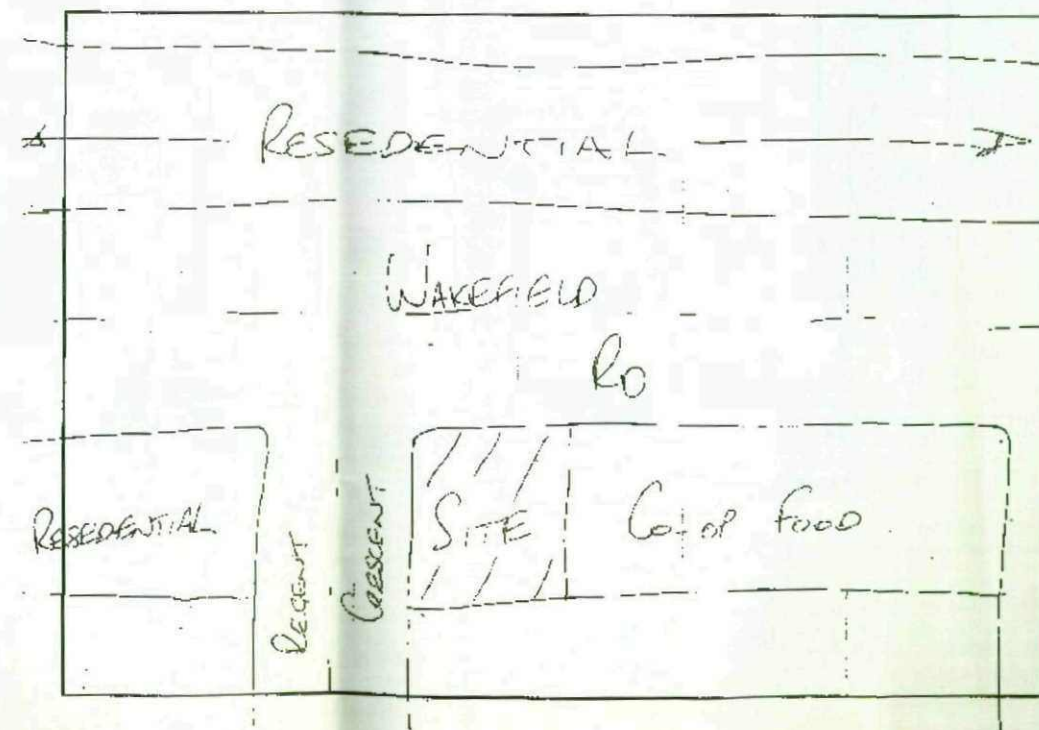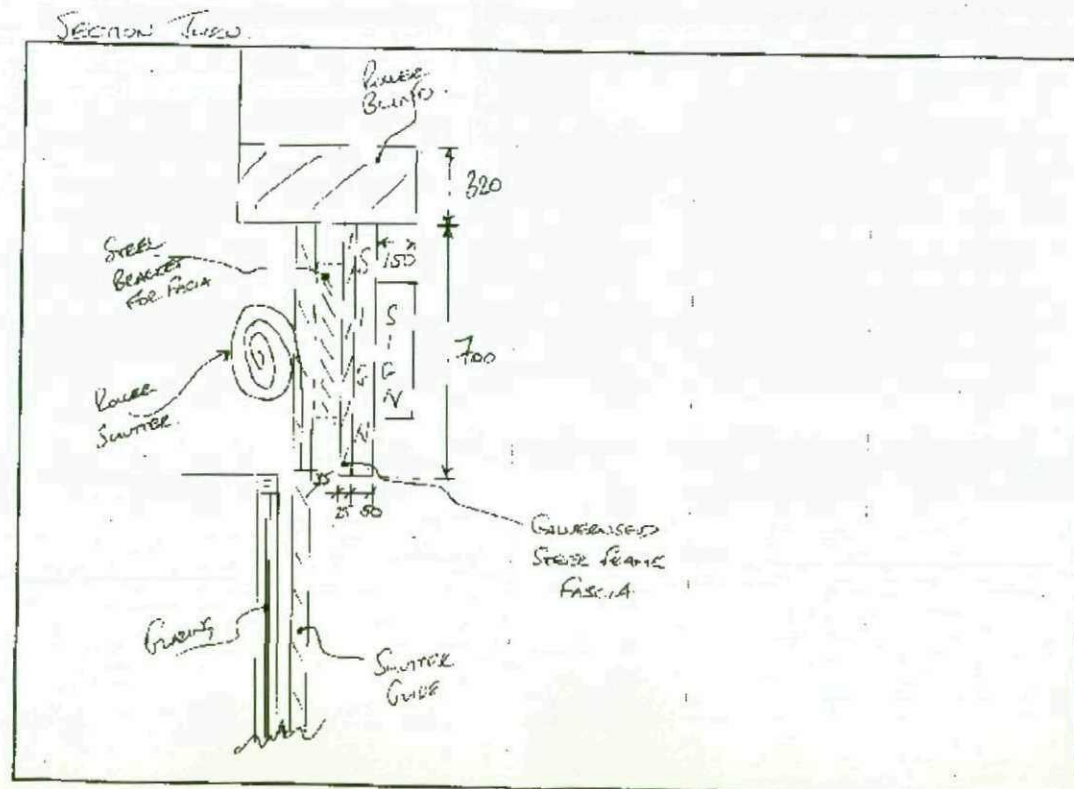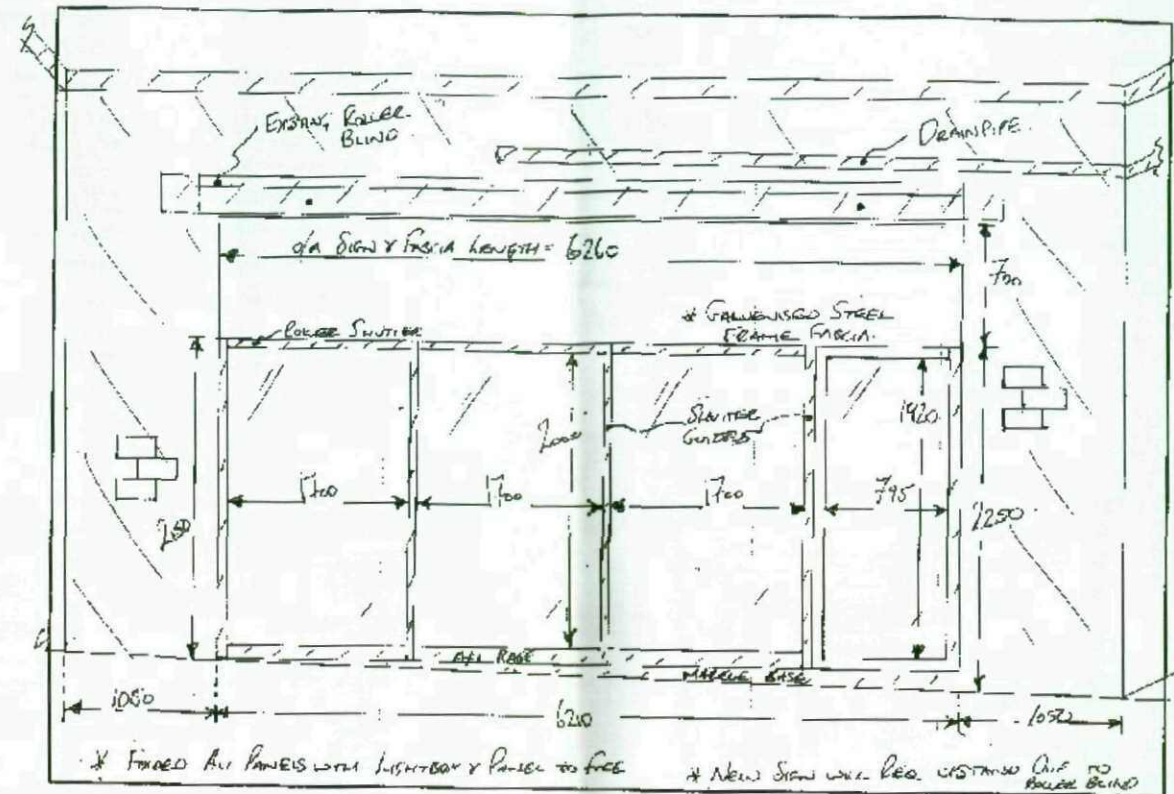

Client:

Co-op Pharmacy

Address:

New Lodge Estate, Smithies, Barnsley,
S71 3TY

Drawing Number:

08-3181

Drawn By:

Christine Anne Welch

Saved as:

J:\Co-op Pharmacy 6249 Smithies Barnsley

Date:

23rd July 2008

Scale:

A3 @ stated

Revision:

Artwork / Colours

- Original artwork required
- Colour references to be confirmed

Colour References:

Fonts

- Font style to be confirmed

Font Styles:

Construction Notes

- All dimensions to be confirmed
- Construction details to be confirmed
- Fixing details to be confirmed

Additional Notes:

NOTE: ALL DIMENSIONS & DETAILS ARE APPROXIMATE
& SHOULD BE VERIFIED WITH SITE SURVEY.

BLAZE NEON LTD
UNIT 3 - 4 ARDEN PARK, ARDEN ROAD,
FRANKLEY, BIRMINGHAM. B45 0JA
Tel: +44 (0)121 457 7715 Fax: +44(0)121 453 9355
www.blazeneon.com e-mail: design@blazeneon.com

The co-operative

THE COPYRIGHT OF THIS DRAWING IS OWNED BY
BLAZE NEON LIMITED AND IS NOT TO BE DISCLOSED TO
OTHER PERSONS OR TO BE USED FOR
MANUFACTURING PURPOSES WITHOUT PERMISSION.

EXISTING SIGNAGE



Client:
Co-op Pharmacy
Address:
**New Lodge Estate, Smithies, Barnsley,
S71 3TY**

Drawing Number:
08-3181
Drawn By:
Christine Anne Welch
Saved as:
J:Co-op Pharmacy 6249 Smithies Barnsley
Date:
23rd July 2008
Scale:
A3 @ stated

Revision:

Artwork / Colours

- Original artwork required
- Colour references to be confirmed

Colour References:

Fonts

- Font style to be confirmed

Font Styles:

Construction Notes

- All dimensions to be confirmed
- Construction details to be confirmed
- Fixing details to be confirmed

Additional Notes:

NOTE: ALL DIMENSIONS & DETAILS ARE APPROXIMATE
& SHOULD BE VERIFIED WITH SITE SURVEY.

BLAZE NEON LTD
UNIT 3 - 4 ARDEN PARK, ARDEN ROAD,
FRANKLEY, BIRMINGHAM. B45 0JA
Tel: +44 (0)121 457 7715 Fax: +44(0)121 453 9355
www.blazeneon.com e-mail: design@blazeneon.com

The **co-operative**

THE COPYRIGHT OF THIS DRAWING IS OWNED BY
BLAZE NEON LIMITED AND IS NOT TO BE DISCLOSED TO
OTHER PERSONS OR TO BE USED FOR
MANUFACTURING PURPOSES WITHOUT PERMISSION.