PUNCH PARTNERSHIPS
THE GEORGE & DRAGON
41 SUMMER LANE
BARNSLEY
S70 2NN

SIGN SPECIFICATION DETAILS

ALL THE FOLLOWING SIGNS ARE PROPOSED TO BE MADE FROM ALUMINIUM PANELS FRAMED WITH A 30MM HALF ROUND ALUMINIUM BULLNOSE FRAME, PAINTED AND DISPLAYED AND ILLUMINATED AS DETAILED BELOW

A) **2 NO FASCIA SIGNS PAINTED AND FITTED WITH INDIVIDUAL LETTERS FINISHED GOLD AND ILLUMINATED BY TUBULAR TROUGH LIGHTING**

B) **1 NO WALL MOUNTED DOUBLE SIDED PICTORIAL SIGN PAINTED AND DISPLAYED IN VINYL AND HUNG FROM A STEEL GIBBET AND LIT BY TUBULAR TROUGH LIGHTING**

C) **1 NO WALL BOARD PAINTED AND DISPLAYED IN VINYL AND LIT BY TUBULAR TROUGH LIGHTING**

D) **3 NO BRASS LANTERNS**


E) **4 NO AMENITY BOARDS PAINTED AND DISPLAYED IN VINYL**

F) **1 NO SINGLE SIDED WALL MOUNTED PICTORIAL PANEL PAINYTED AND DISPLAYED IN VINYL**

G) **7 NO 42W LOW ENERGY FLOOD LIGHTS TO GIVE A WHITE LIGHT**

XX THE EXISTING SIGNAGE IS TO BE REMOVED XX


GEORGE & DRAGON
GEORGE & DRAGON

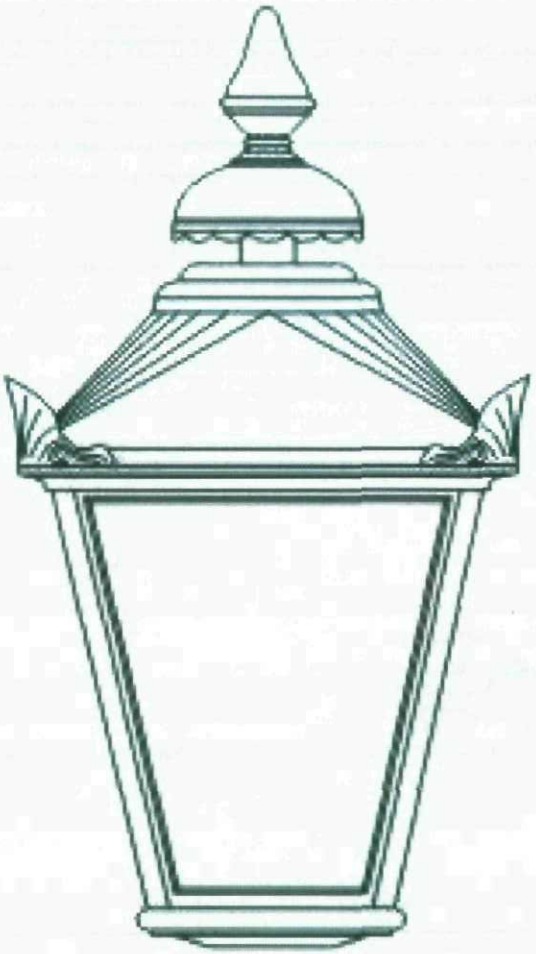


antern	H	W	Code
Cast	560	280	CAST
Cast	660	350	CAST

FLOOD LIGHT DIMENSIONS



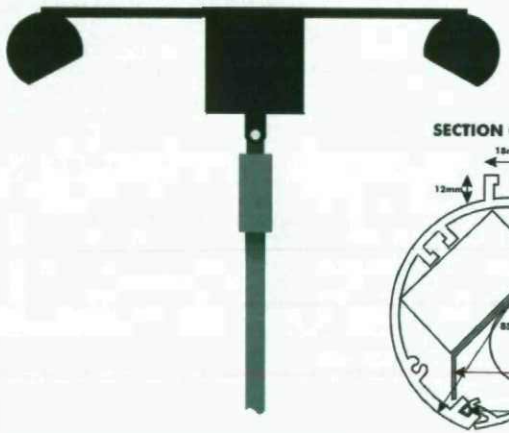

SECTION OF TROUGH LIGHTING

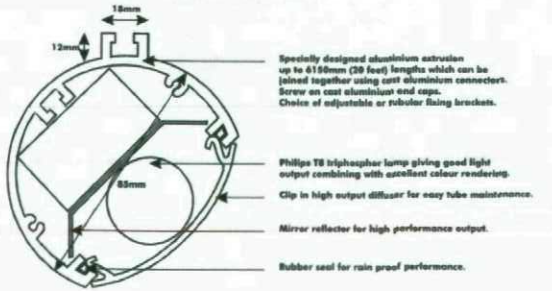


END SECTION OF PICTORIAL SHOWING TROUGH LIGHTS

insignia
SIGNS AND SERVICES LIMITED
t 0113 243 8533 f 0113 243 8733
email sales@insigniasigns.biz

CUSTOMER	DATE
TITLE	SCALE not to scale
ADDRESS	AMENDMENTS

OS Sitemap®

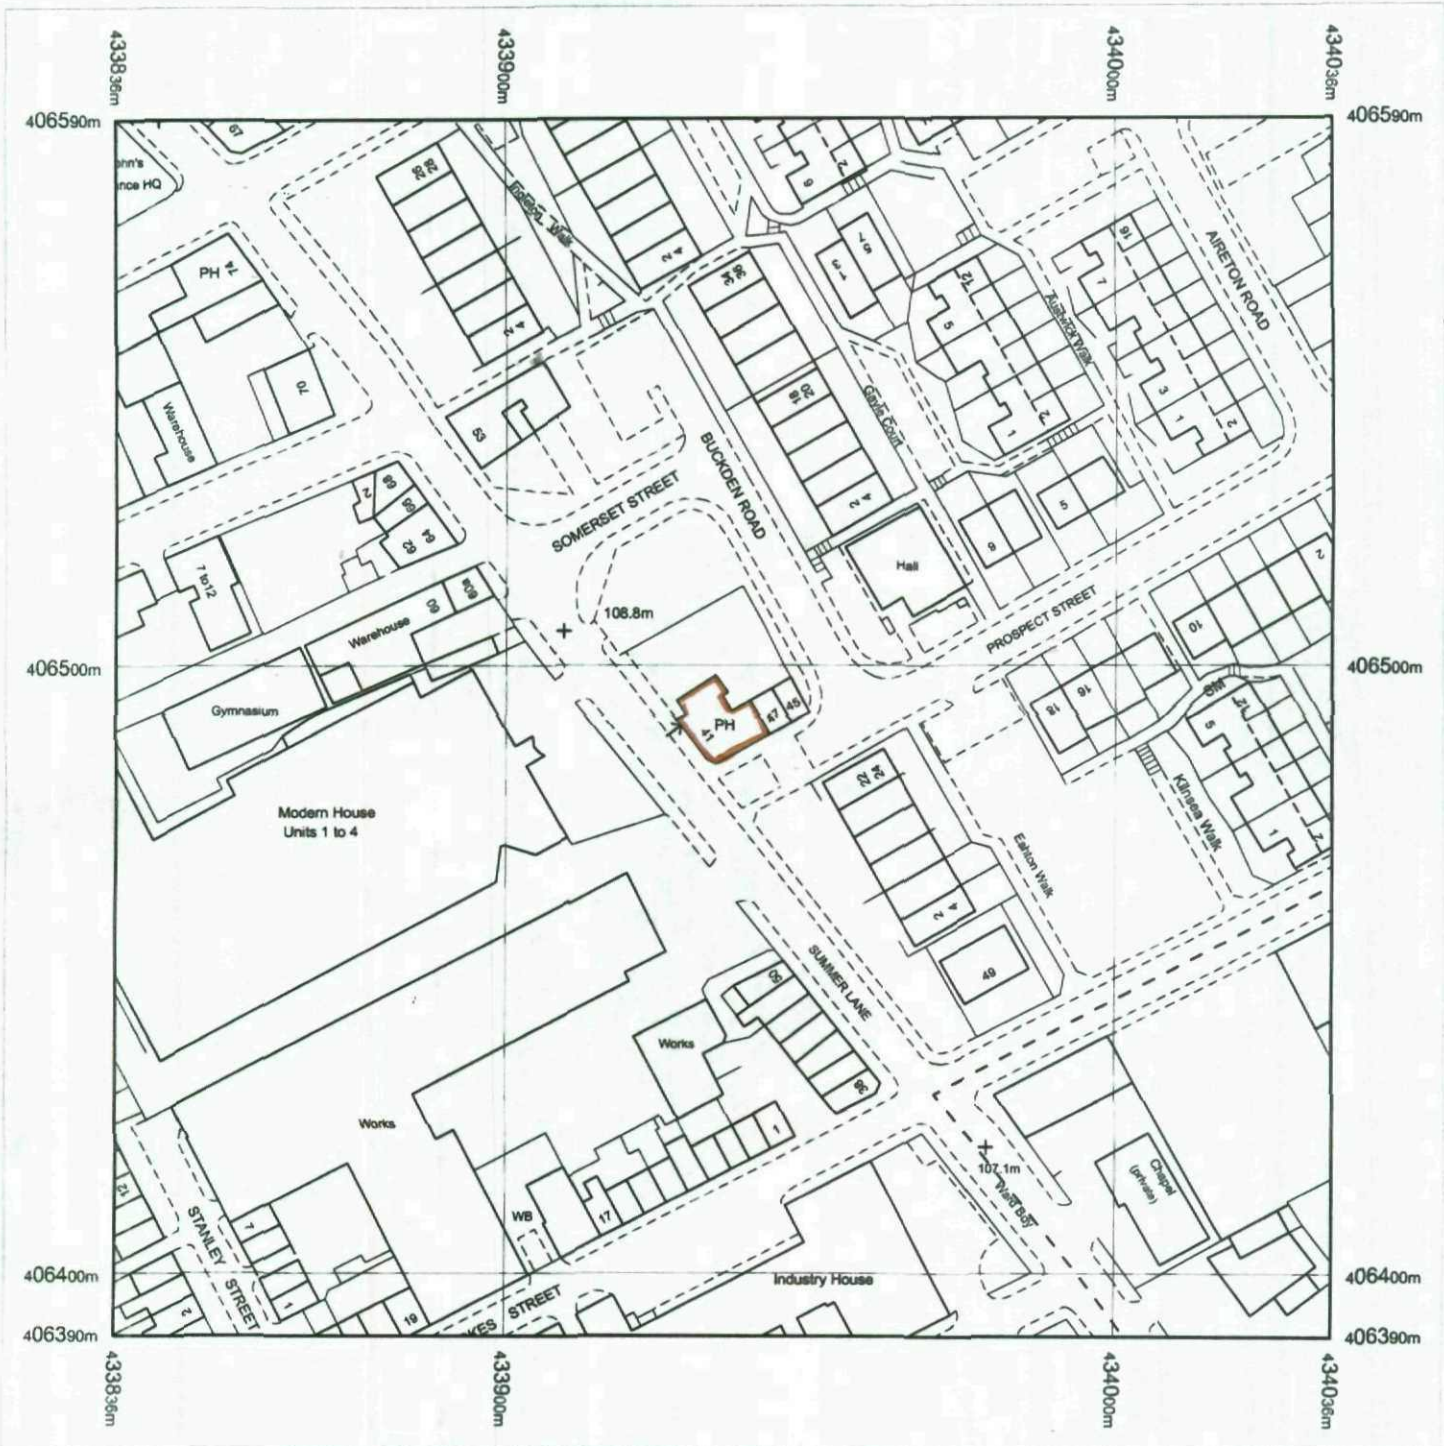

Produced 17.01.2011 from the Ordnance Survey National Geographic Database and incorporating surveyed revision available at this date. © Crown Copyright 2011.

Reproduction in whole or part is prohibited without the prior permission of Ordnance Survey.

Ordnance Survey, the OS Symbol and OS Sitemap are registered trademarks of Ordnance Survey, the national mapping agency of Great Britain.

The representation of a road, track or path is no evidence of a right of way.

The representation of features as lines is no evidence of a property boundary.

Metres
0 20 40

Scale 1:1250

Supplied by: **Blackwell M and D C**
Serial number: 01984200
Centre coordinates: 433935.75 406489.5

Further information can be found on the OS Sitemap Information leaflet or the Ordnance Survey web site.
www.ordnancesurvey.co.uk


George and Dragon

41 Summer Lane

Barnsley

S70 2NW

Sign B - scale 1:20

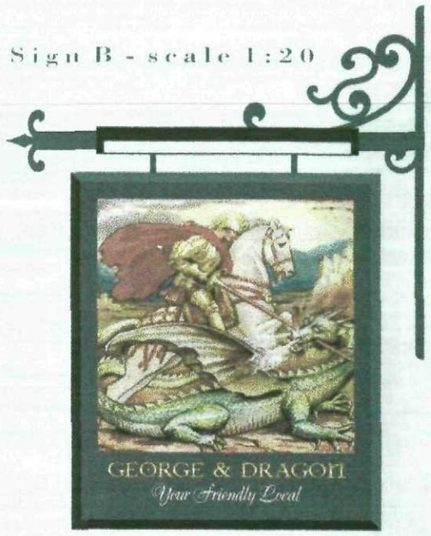

GEORGE & DRAGON

Sign A - scale 1:20

Sign A - Two new fascia signs 5500 x 500mm with bullnose surround , individual letters spanning 4250 x 265mm & illuminated by trough lights above . Letter height of 265mm

Sign B - One new double sided pictorial 950 x 1100mm with bullnose surround fitted to standard gibbet illuminated by trough lights


Sign C - One new wall sign 1900 x 1000mm with bullnose surround , vinyl display & illuminated by trough light

Sign D - Three new stratford B brass lanterns 380 x 660mm


Sign E - Four new amenity boards 600 x 900mm with bullnose surround & vinyl display . Two with the same wording , one to be chalk board & one with car parking information

Sign F - One new single sided pictorial 950 x 1100mm with bullnose surround


Sign G - seven new 42w low energy flood lights

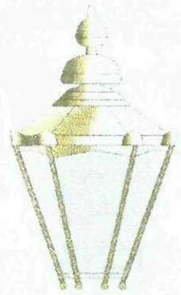


Sign D - scale 1:15

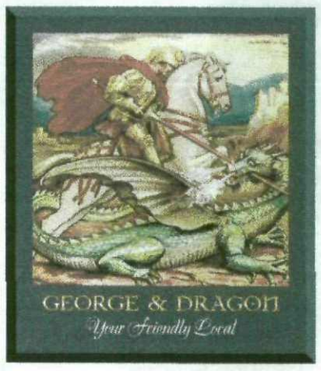



Sign F - scale 1:20

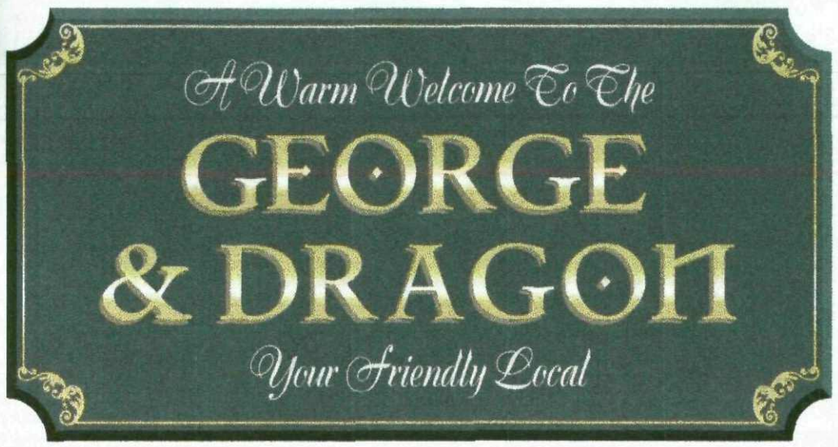

Sign C - scale 1:15

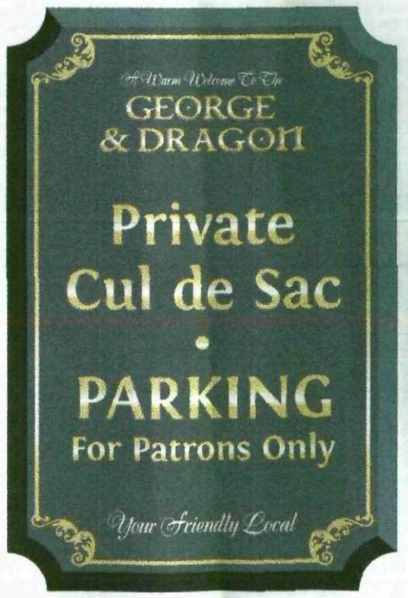

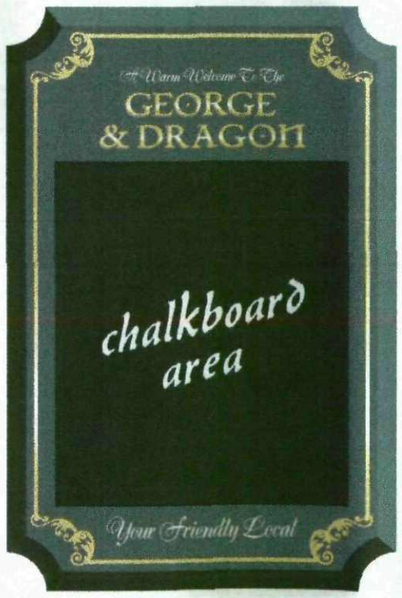

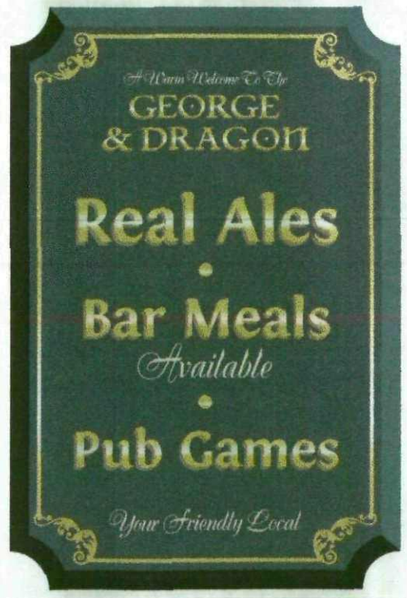

Sign E - scale 1:10

2 off

Scale 1:10 , 1:15 &1:20 @ A3

Punch Partnerships Ltd
The George & Dragon @ Barnsley
18/01/11

DH Provencal White | Black Panels | Gold Display

NB - please always refer to actual paint references for accurate colour representation

insignia
SIGNS AND SERVICES LIMITED

This document is the property of Insignia Signs who own the copyright therein. The information in this document is given in confidence and without the written permission of Insignia Signs. Given by contract or otherwise the document must not be copied reprinted or reproduced in any material form either wholly or in part nor must the contents of the document or any method or technique available therefrom be disclosed to any third party.



L/H ELEVATION

Scale 1:50 @ A3


Punch Partnerships Ltd
The George & Dragon @ Barnsley
18/01/11

DH Provencal White | Black Panels | Gold Display

NB - please always refer to actual paint references for accurate colour representation

insignia
SIGNS AND SERVICES LIMITED


This document is the property of Insignia Signs who own the copyright therein. The information in this document is given in confidence and without the written permission of Insignia Signs. Given by contract or otherwise the document must not be copied reprinted or reproduced in any material form either wholly or in part nor must the contents of the document or any method or technique available therefrom be disclosed to any third party.

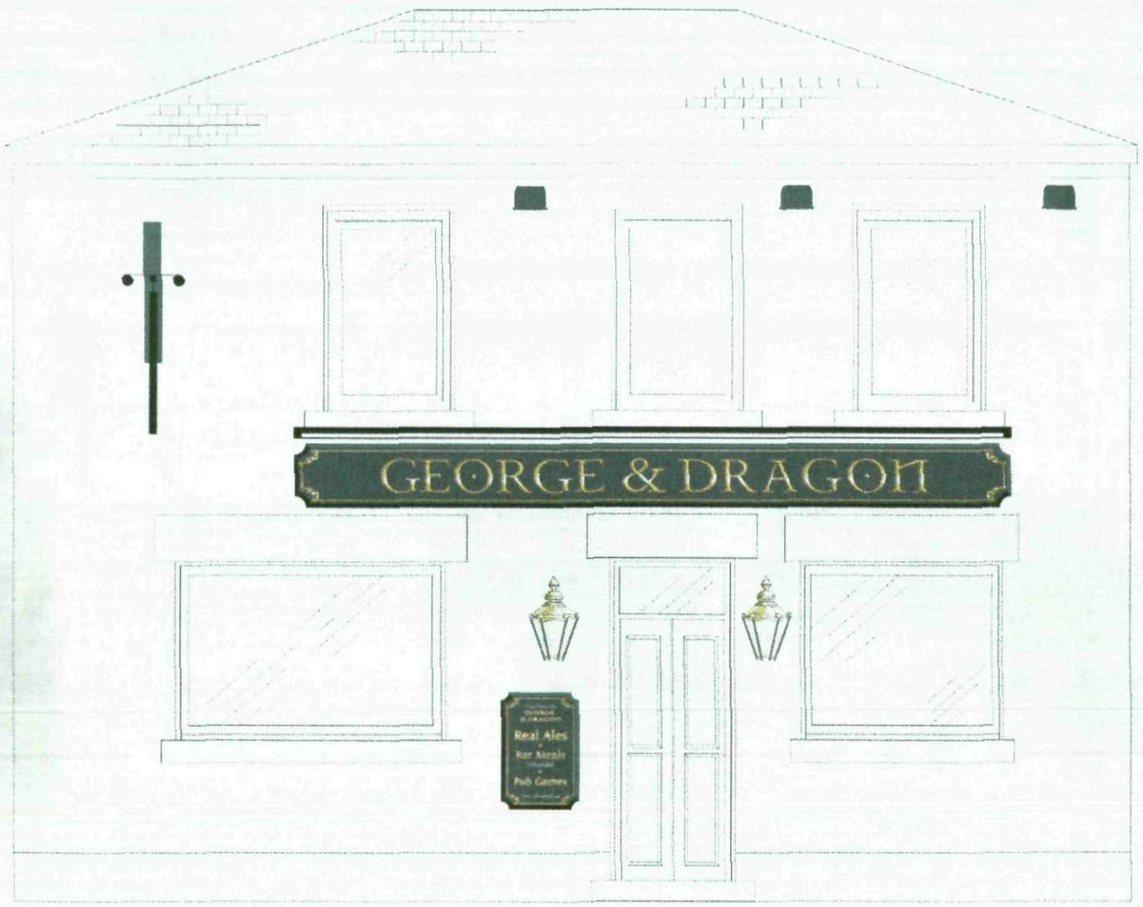

FRONT ELEVATION



SPLAY CORNER

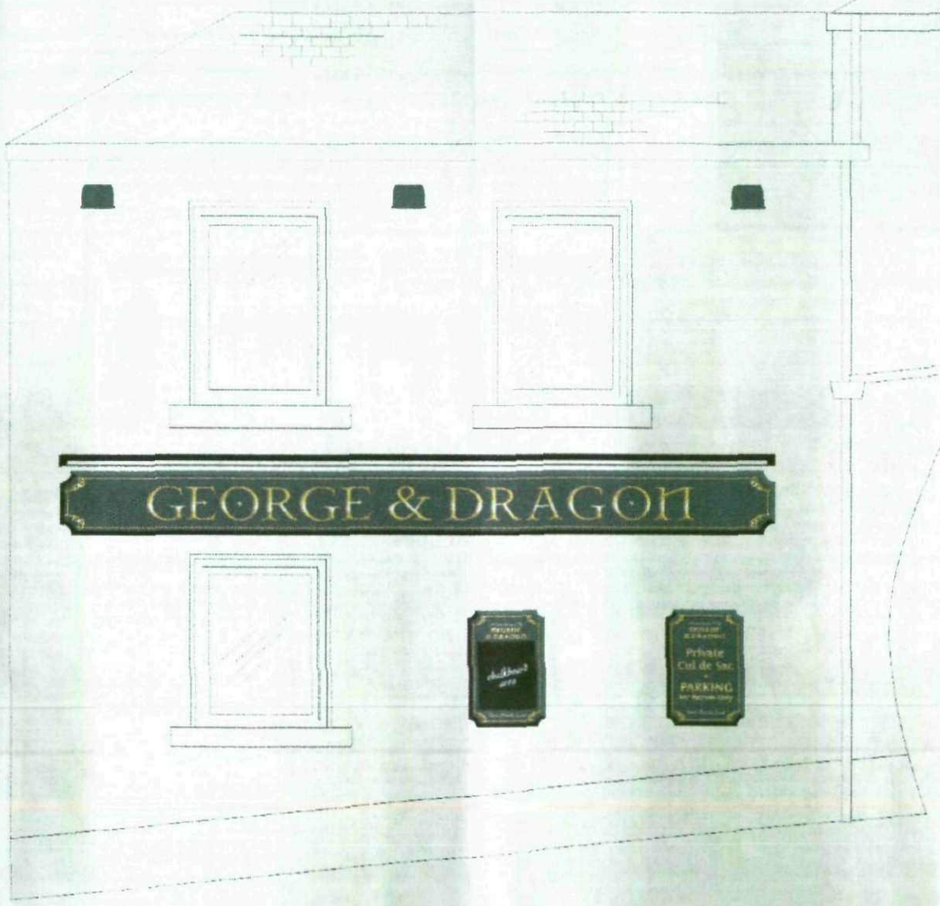

R/H ELEVATION

Scale 1:50 @ A3

Punch Partnerships Ltd
The George & Dragon @ Barnsley
18/01/11


DH Provencal White | Black Panels | Gold Display

NB - please always refer to actual paint references for accurate colour representation

insignia
SIGNS AND SERVICES LIMITED


This document is the property of Insignia Signs who own the copyright therein. The information in this document is given in confidence and without the written permission of Insignia Signs. Given by contract or otherwise the document must not be copied reprinted or reproduced in any material form either wholly or in part nor must the contents of the document or any method or technique available therefrom be disclosed to any third party.

SIGNS A - scale 1:5

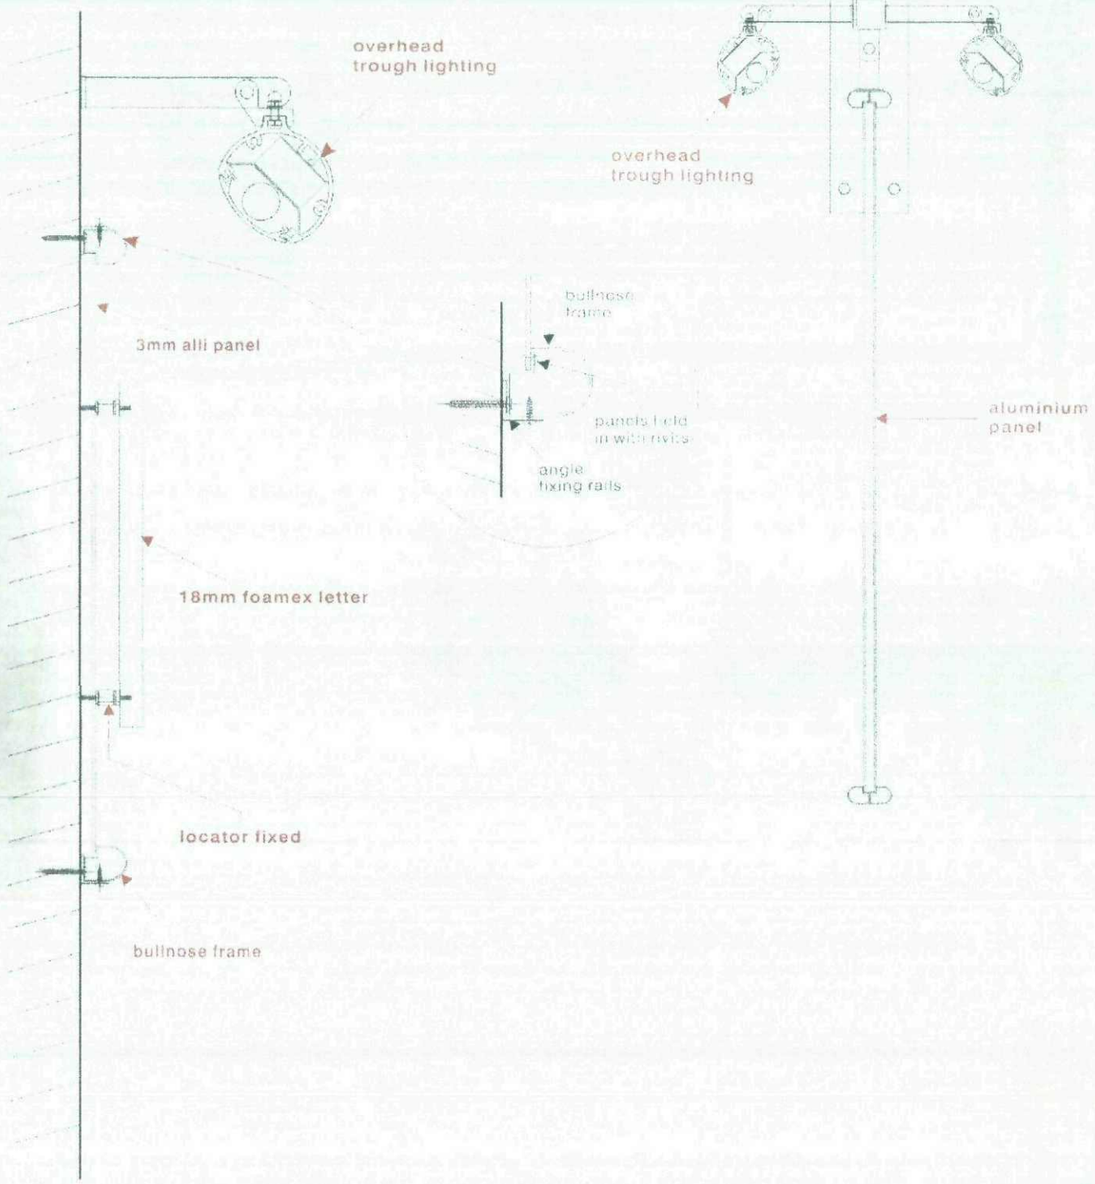


SIGNS B - scale 1:10

SIGNS C - scale 1:5

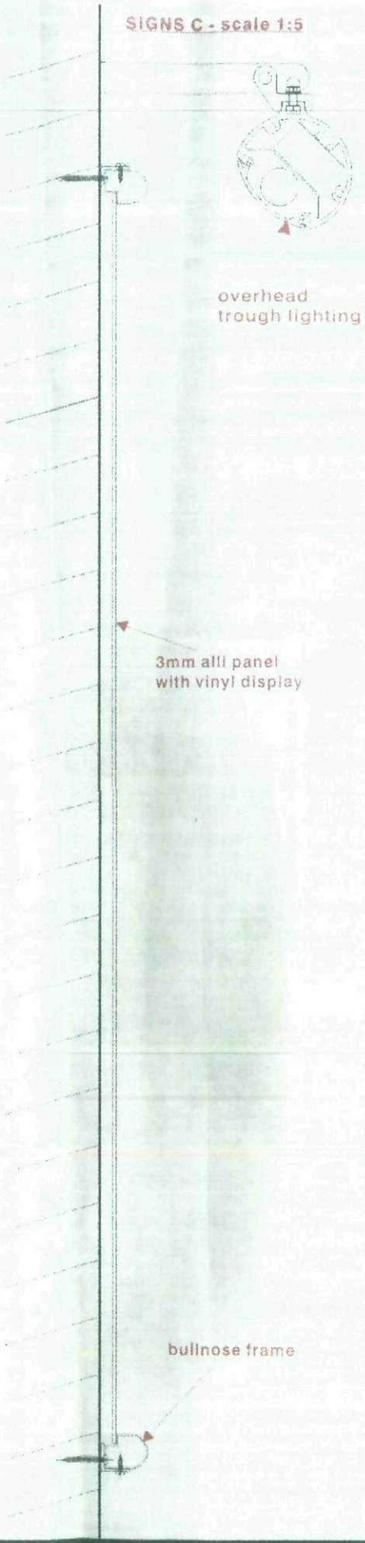

SIGNS E - scale 1:5

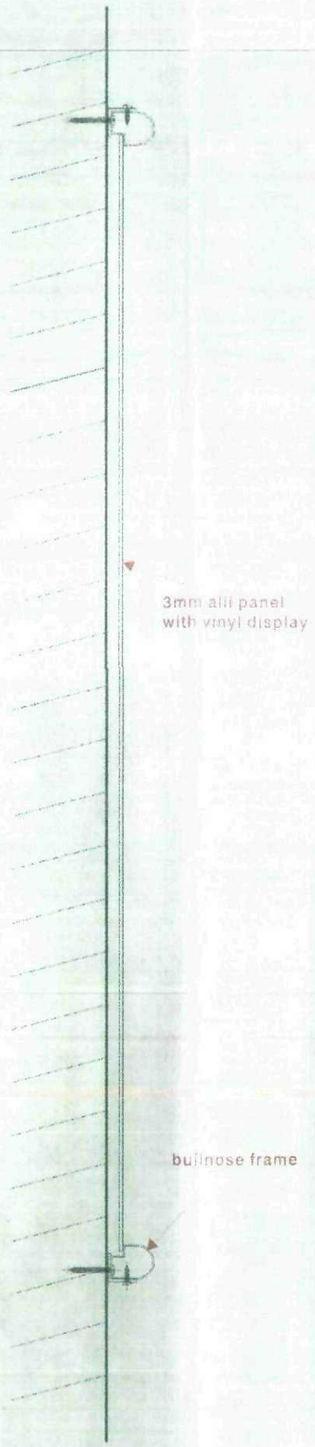

SIGNS F - scale 1:5



Scale 1:5 & 1:0 @ A3


Punch Partnerships Ltd
The George & Dragon @ Barnsley
18/01/11

DH Provencal White | Black Panels | Gold Display

NB - please always refer to actual paint references for accurate colour representation

insignia
SIGNS AND SERVICES LIMITED

This document is the property of Insignia Signs who own the copyright therein. The information in this document is given in confidence and without the written permission of Insignia Signs. Given by contract or otherwise the document must not be copied reprinted or reproduced in any material form either wholly or in part nor must the contents of the document or any method or technique available therefrom be disclosed to any third party.

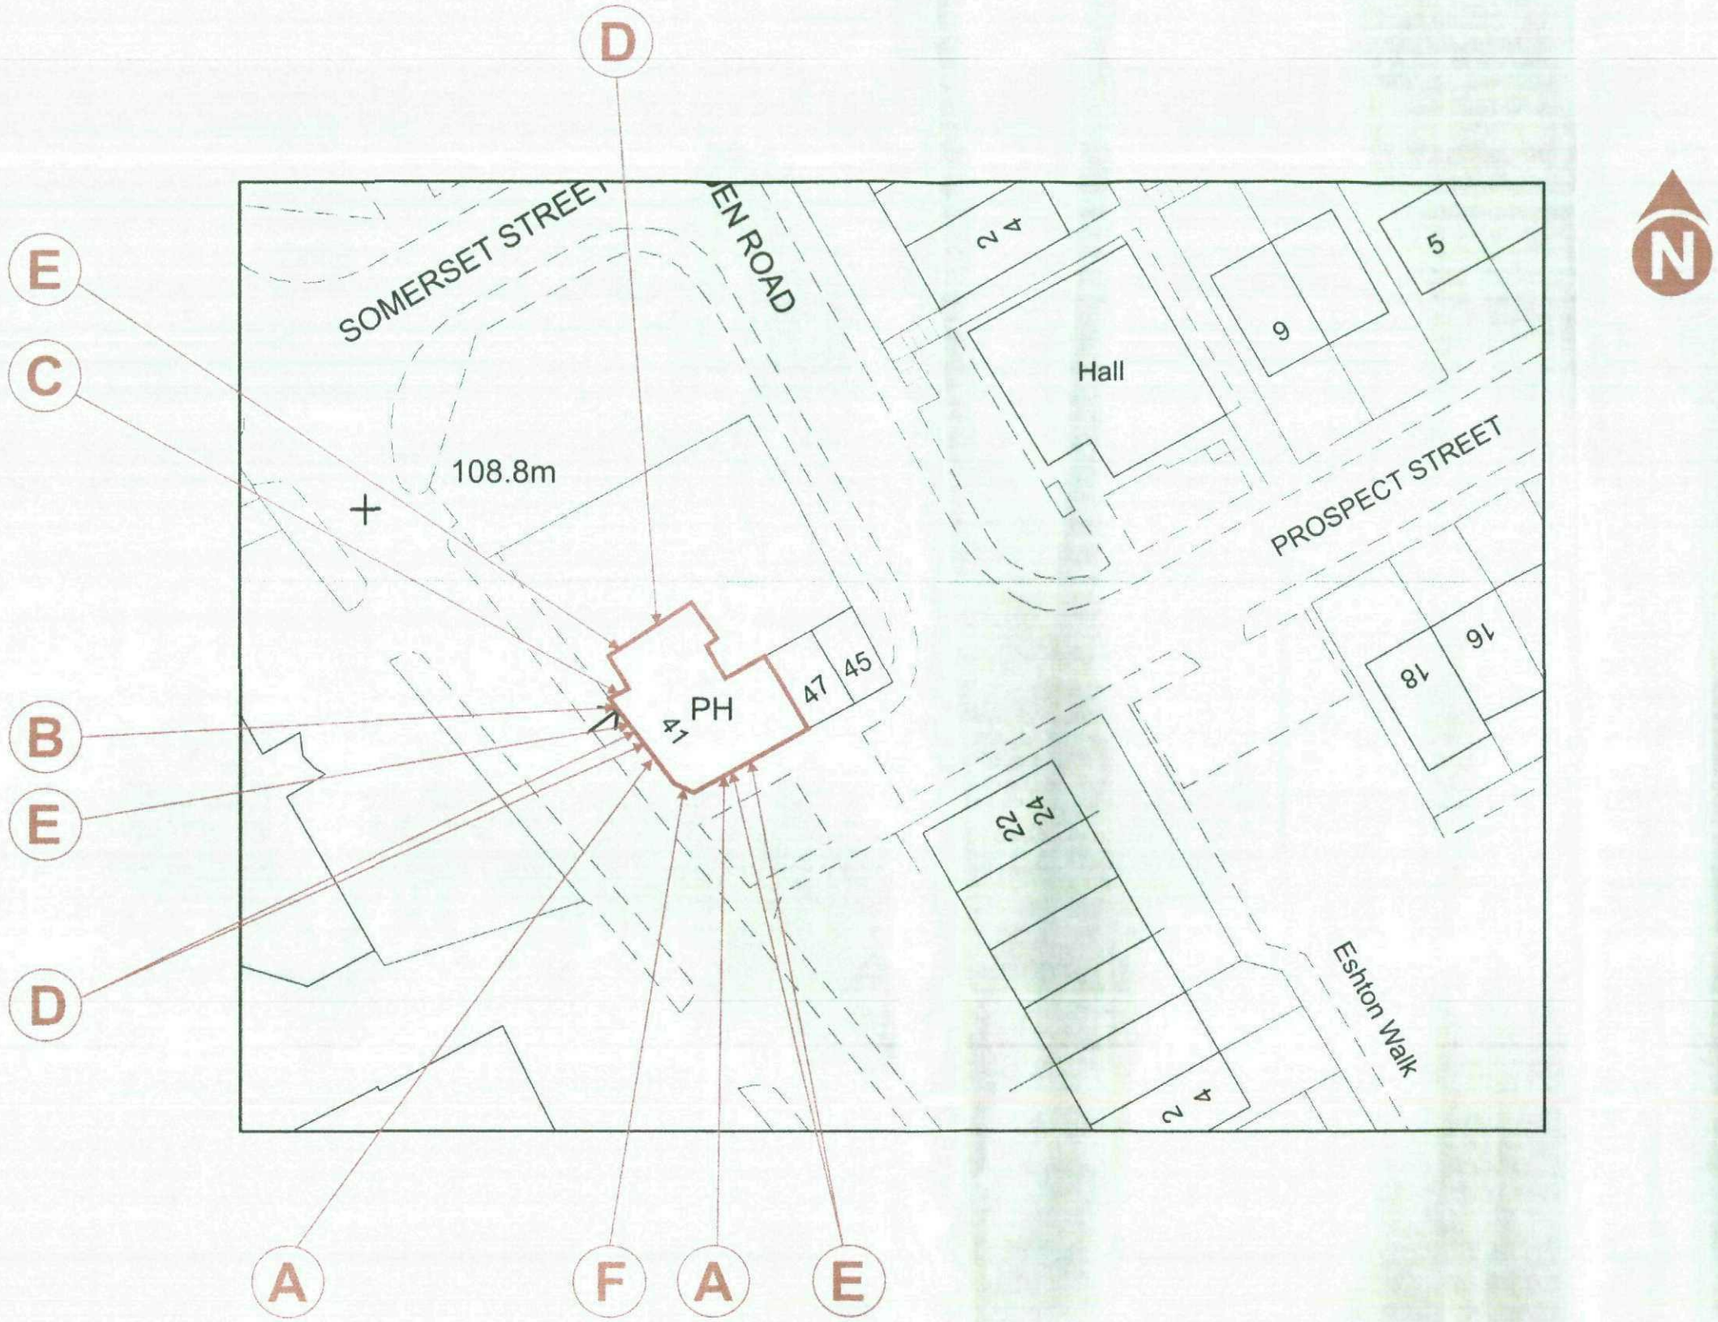

Scale 1:500 @ A3

Punch Partnerships Ltd
The George & Dragon @ Barnsley
18/01/11

DH Provencal White | Black Panels | Gold Display


NB - please always refer to actual paint references for accurate colour representation

insignia
SIGNS AND SERVICES LIMITED

This document is the property of Insignia Signs who own the copyright therein. The information in this document is given in confidence and without the written permission of Insignia Signs. Given by contract or otherwise the document must not be copied reprinted or reproduced in any material form either wholly or in part nor must the contents of the document or any method or technique available therefrom be disclosed to any third party.

Ordnance Survey®

OS Sitemap®

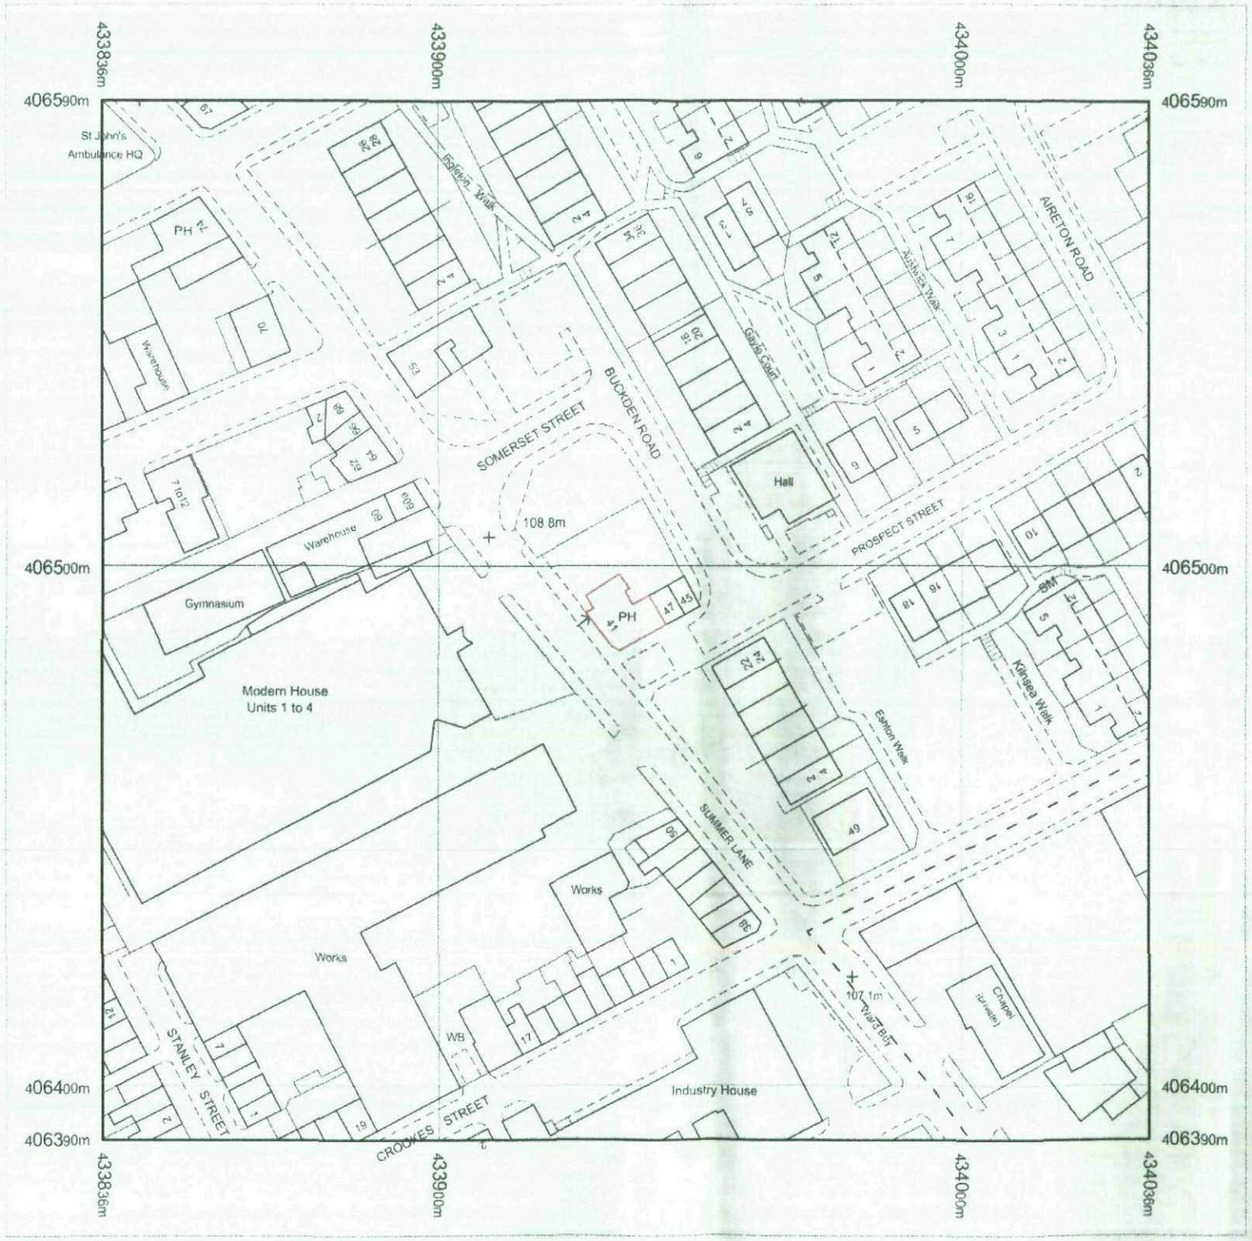

Scale 1:1250 @ A3

Punch Partnerships Ltd

The George & Dragon @ Barnsley

18/01/11

DH Provencal White | Black Panels | Gold Display

NB - please always refer to actual paint references for accurate colour representation

insignia SIGNS AND SERVICES LIMITED

This document is the property of Insignia Signs who own the copyright therein. The information in this document is given in confidence and without the written permission of Insignia Signs. Given by contract or otherwise the document must not be copied reprinted or reproduced in any material form either wholly or in part nor must the contents of the document or any method or technique available therefrom be disclosed to any third party.