


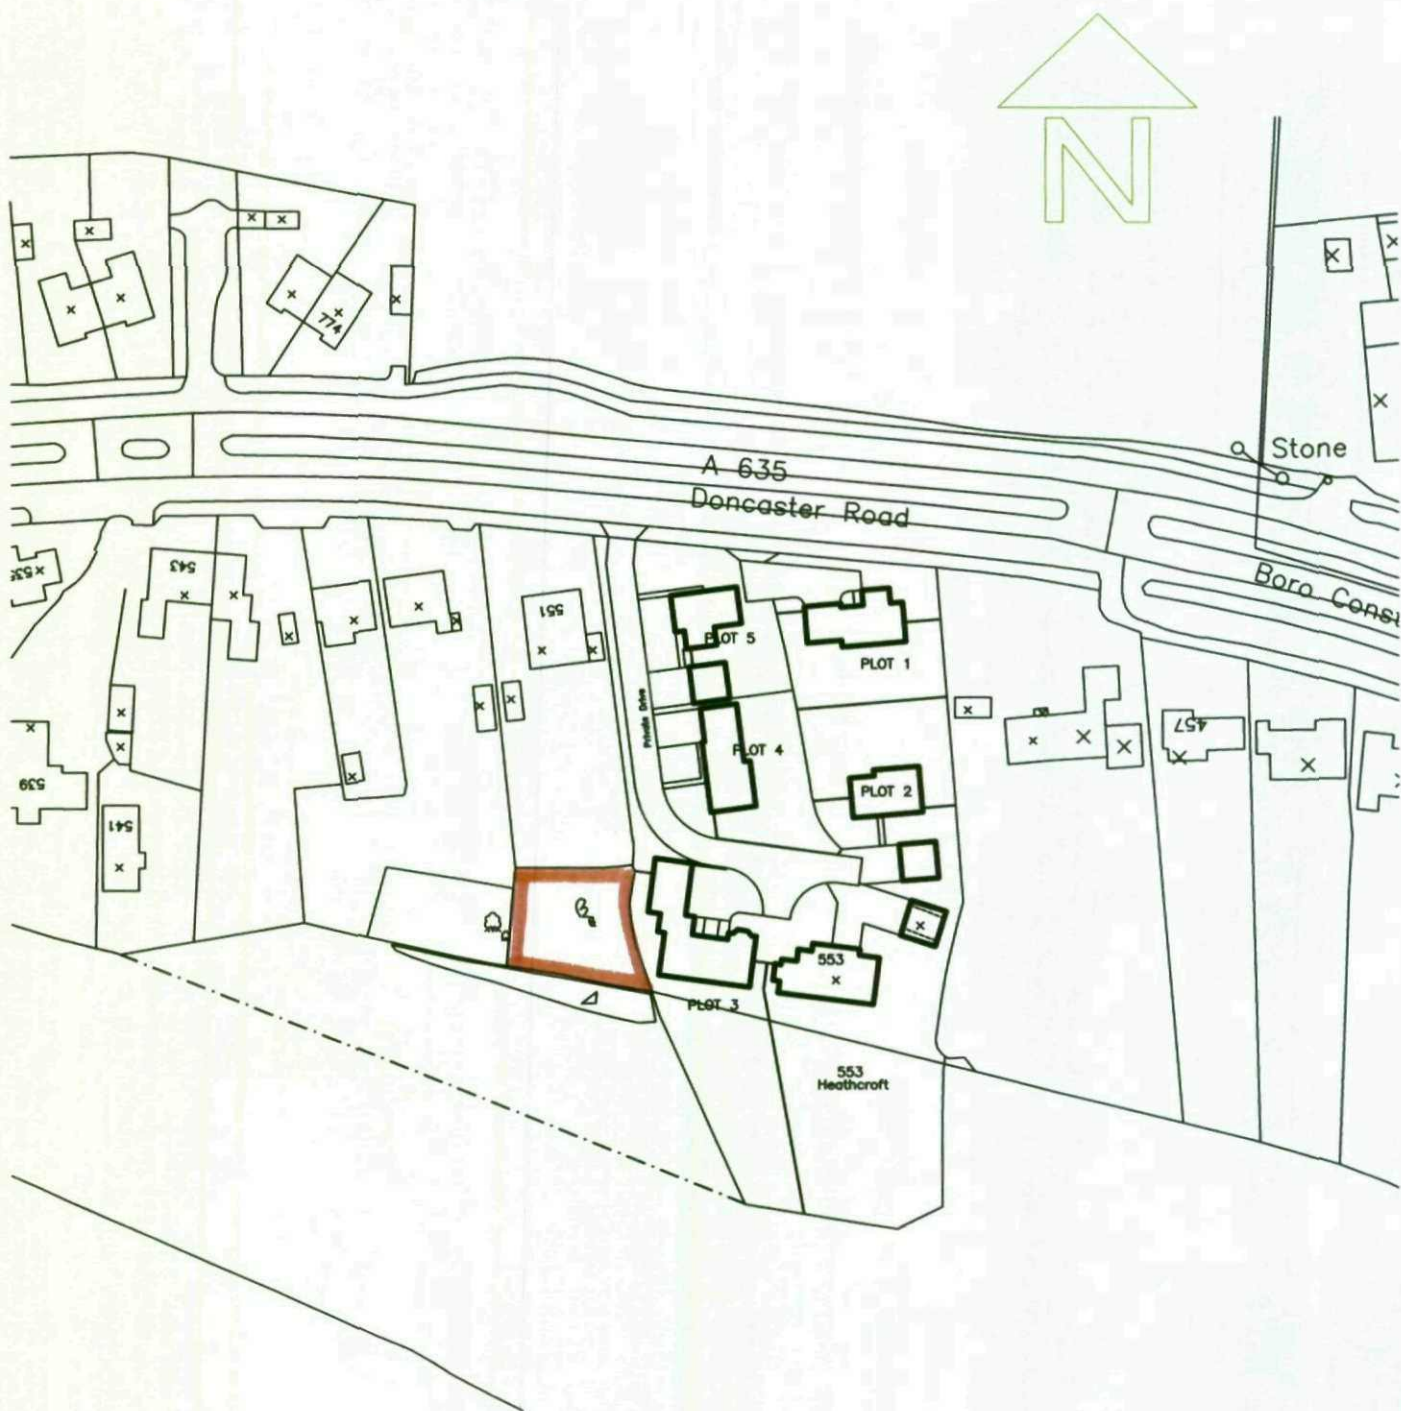

LOCATION PLAN - 1:1250

Do not scale from this drawing.
Drawing Copyright of RJ Design.
(Architectural Services) Ltd.

RJ Design

Architectural Design Consultants
08456 120 334

Project:

Doncaster Road, Ardsley

Client:

WBH Developments Ltd

Date:

Oct '08

Scale:

As Shown

Drwg No:

5809/09