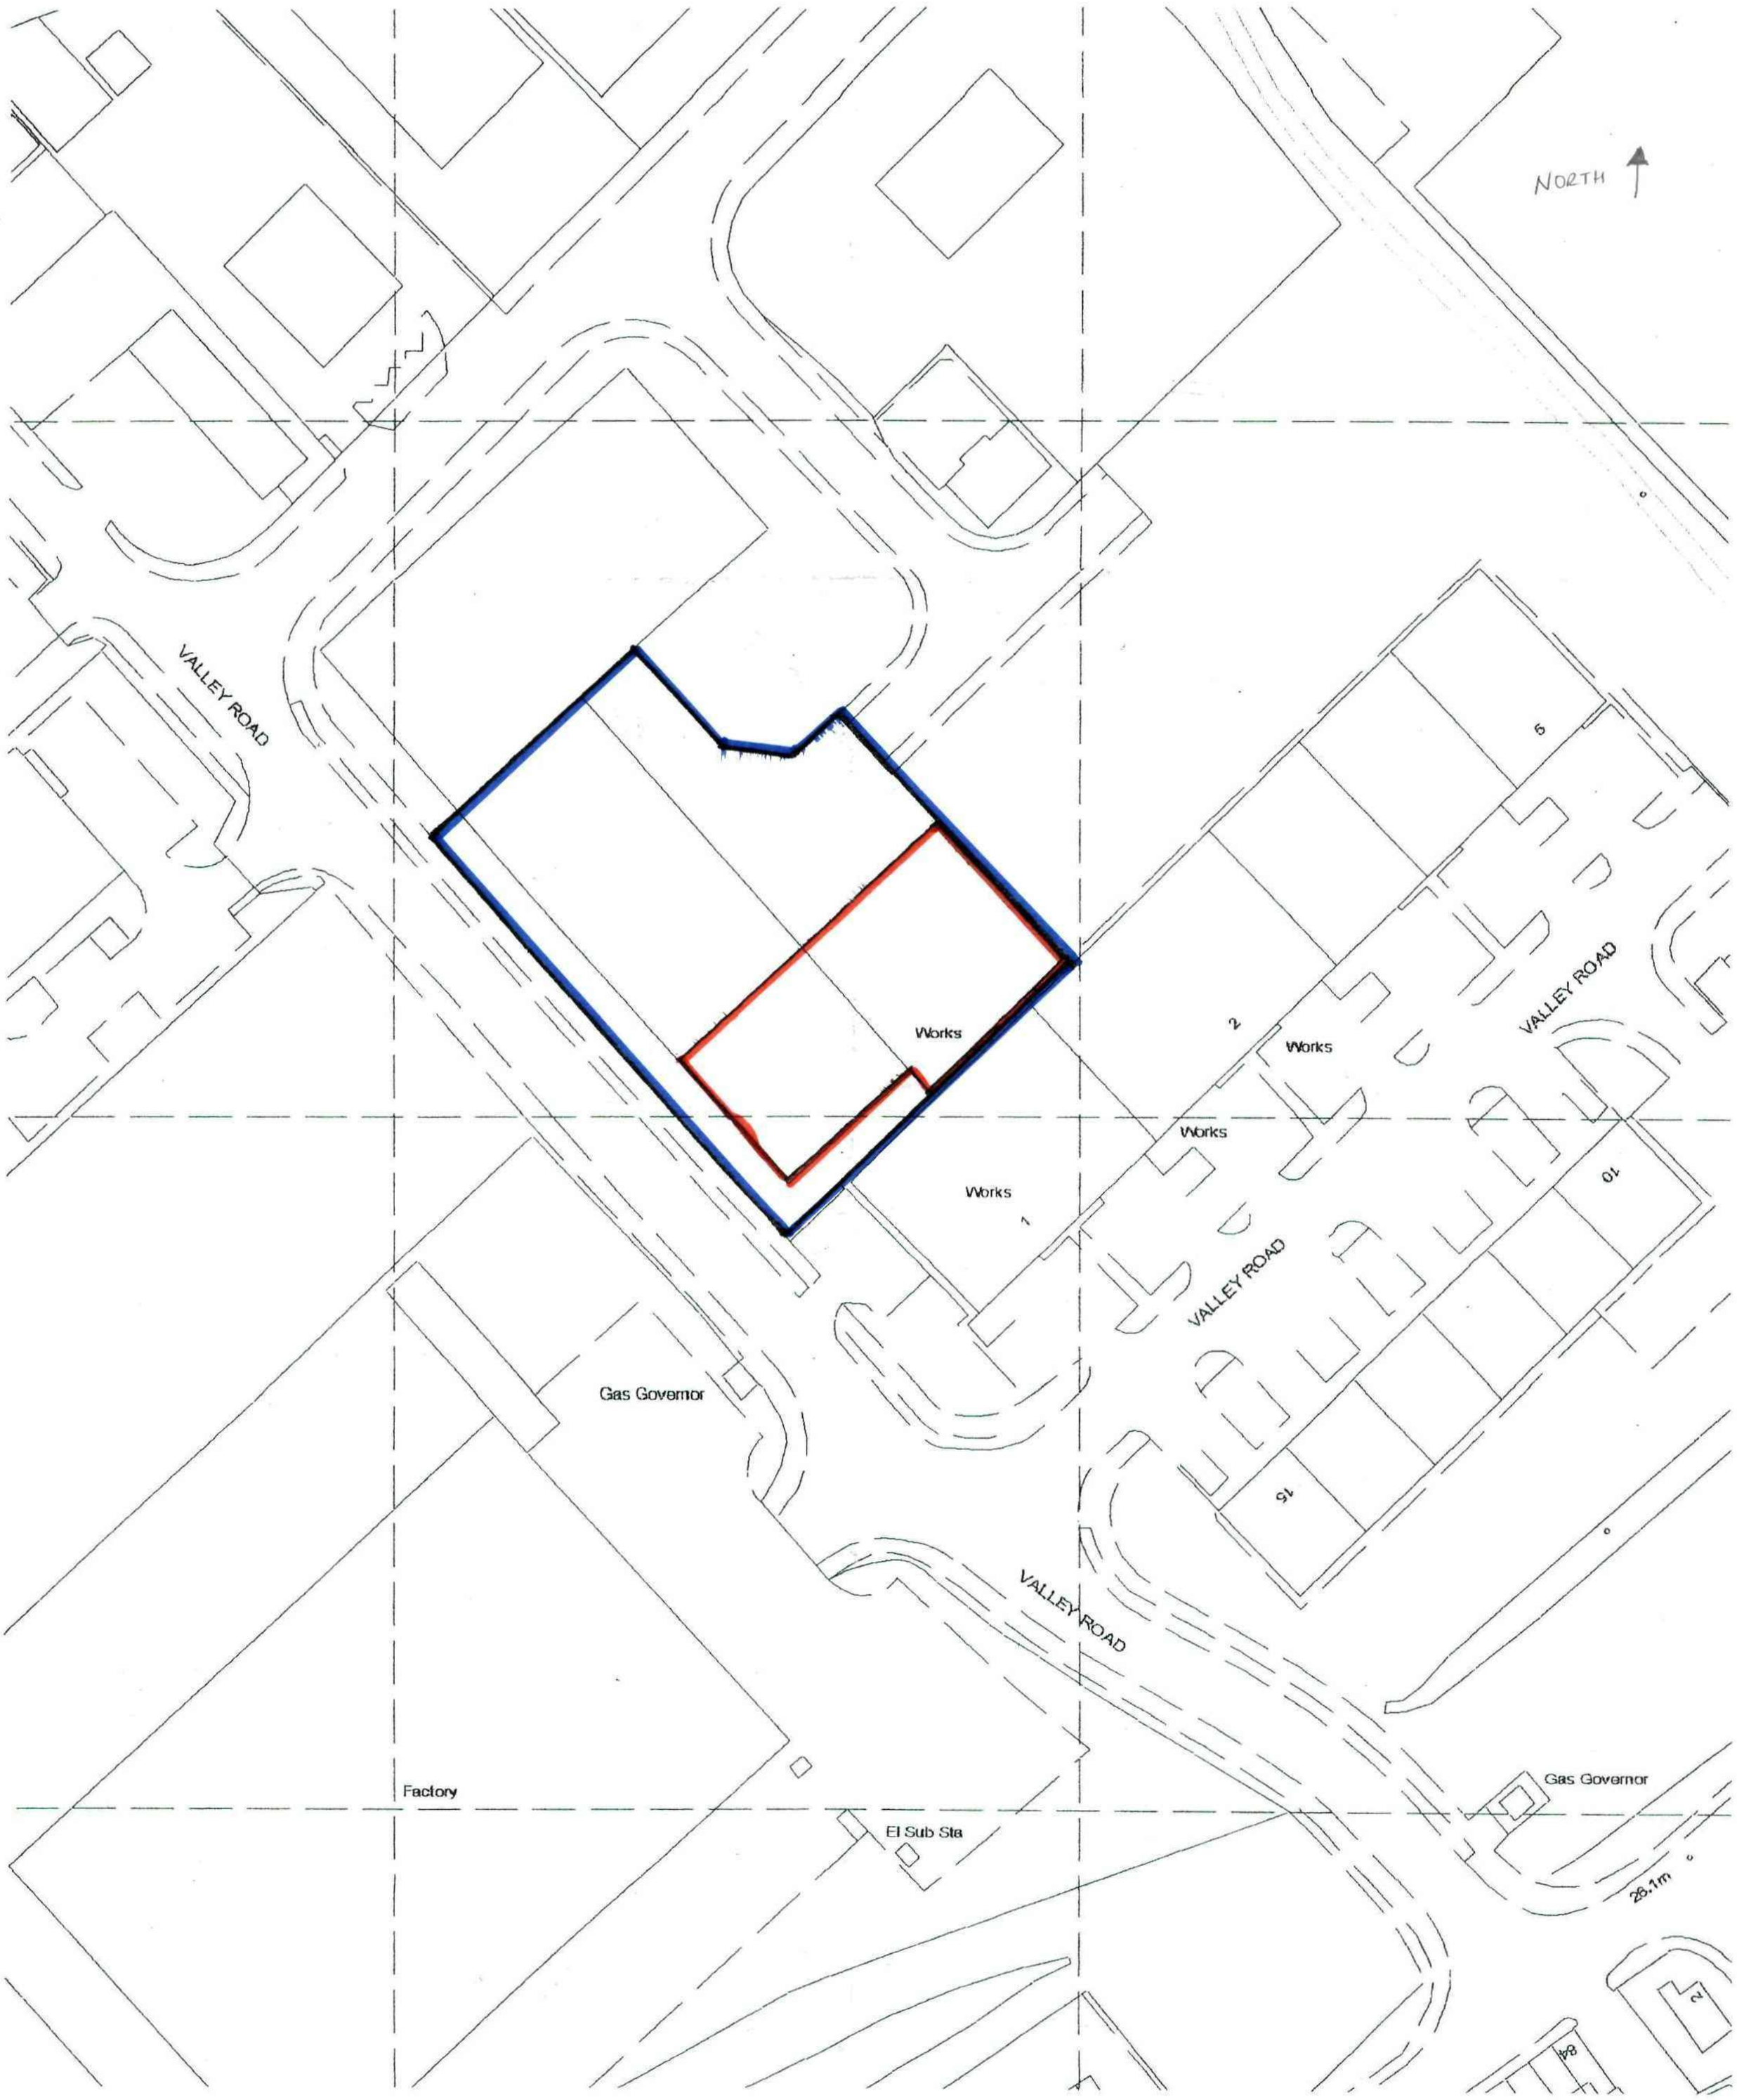




# SITE LOCATION PLAN

**Gillott Alloys Limited** Station Road Industrial Estate, Valley Road, Wombwell, Barnsley, S73 0BS.


**Scale: 1/1250**

**Date: August 2009 Drawing No. GAL/0809/02**

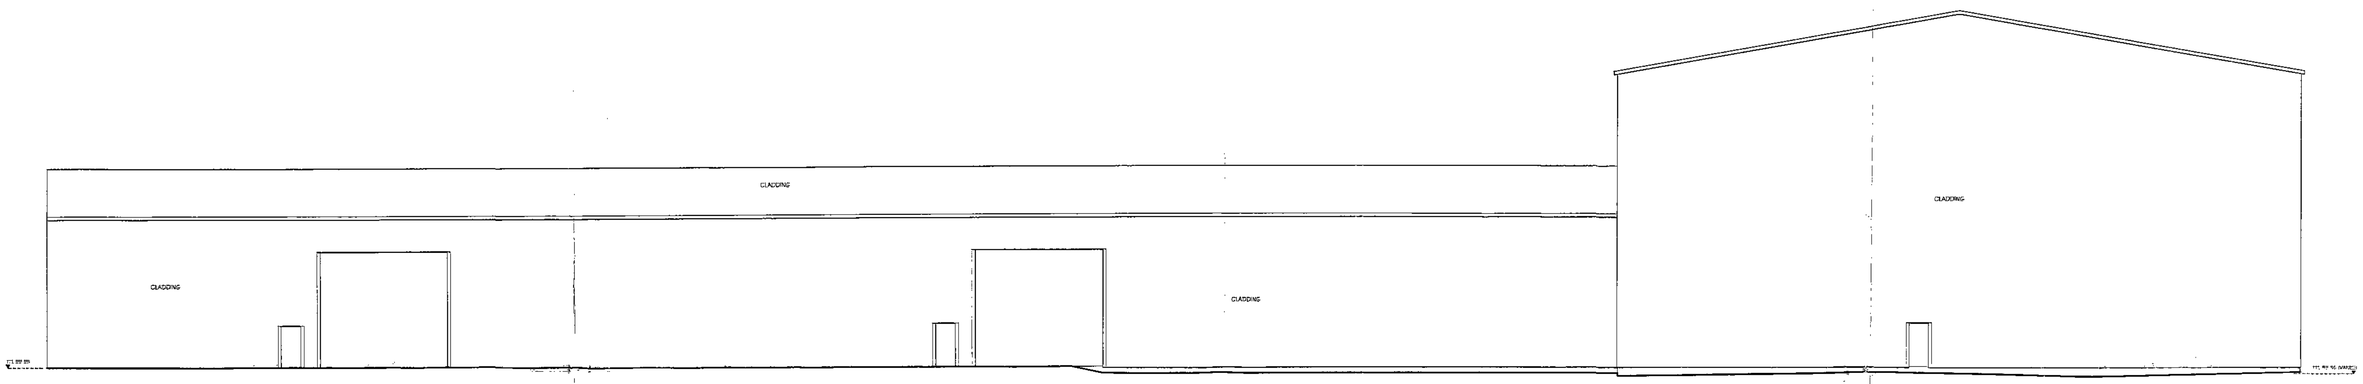
BMBC
CORPORATE MAIL ROOM
29 OCT 2012
Received by:
ORIGINAL COPY





NE ELEVATION

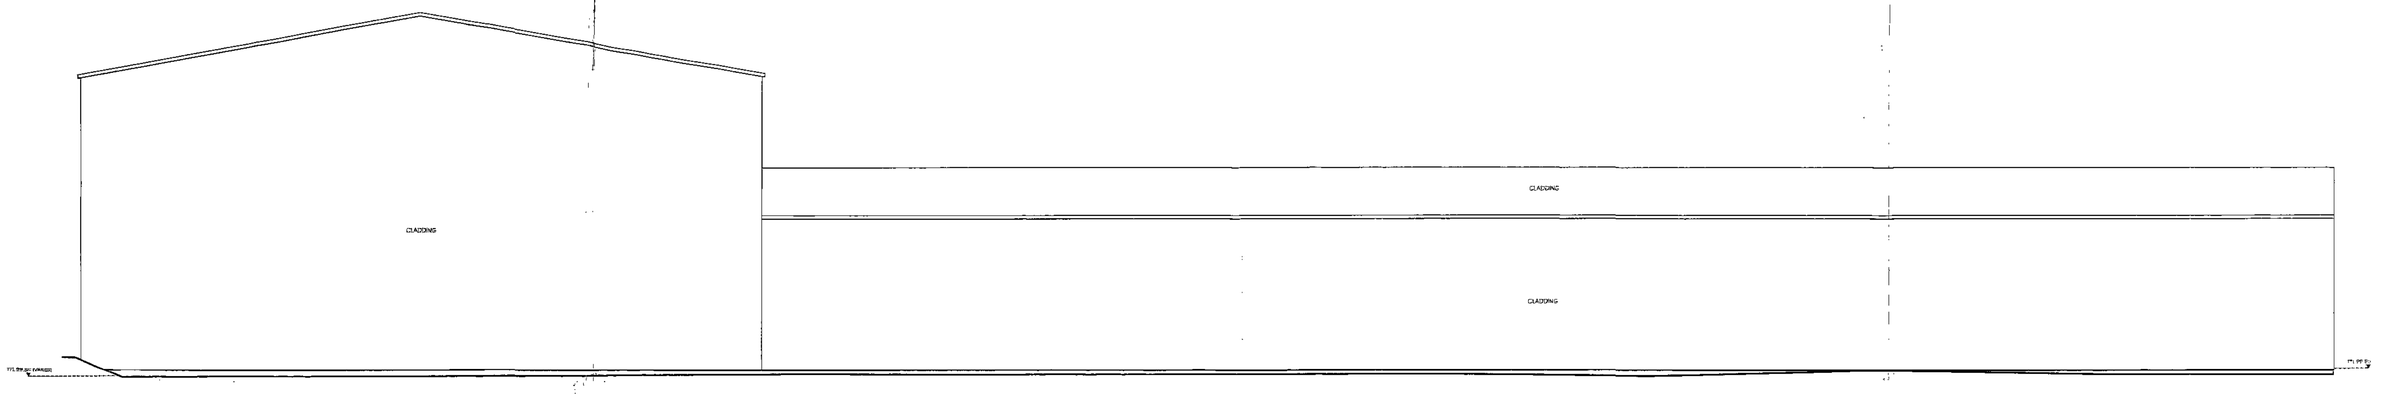



SW ELEVATION

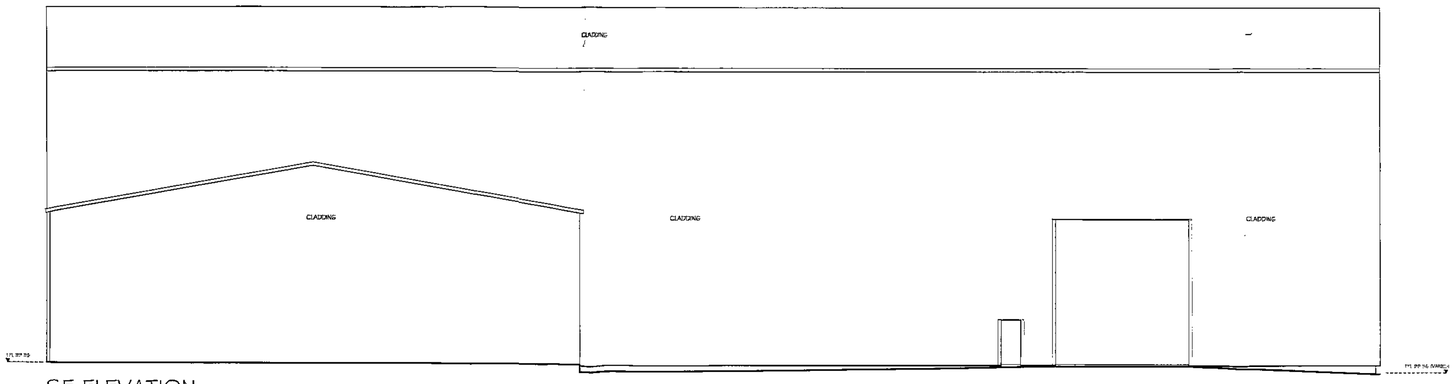



SE ELEVATION

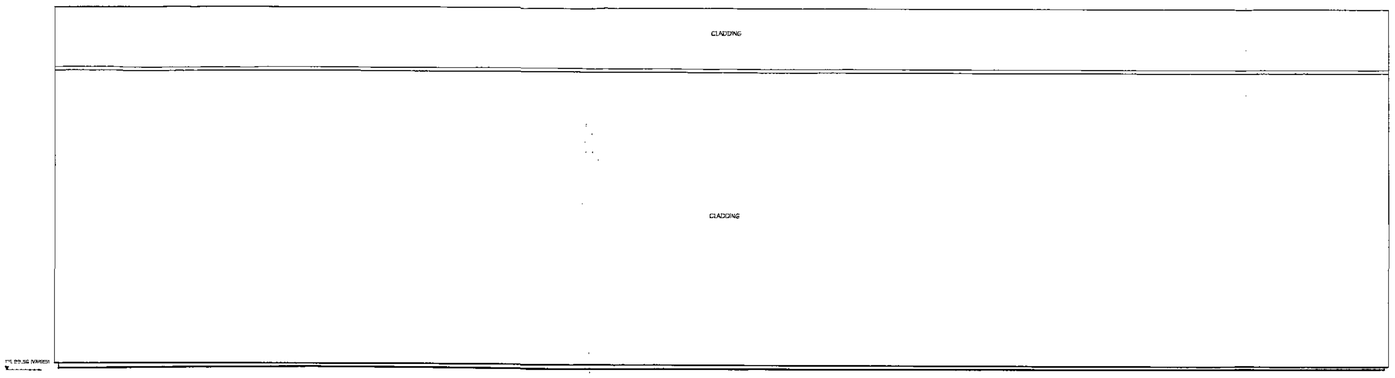


NW ELEVATION

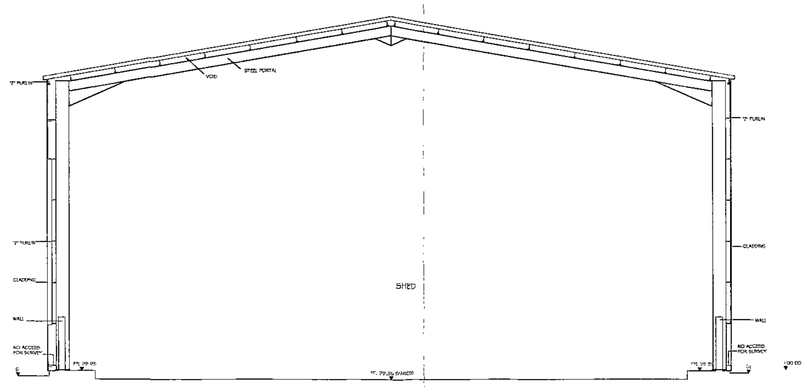


SECTION BB

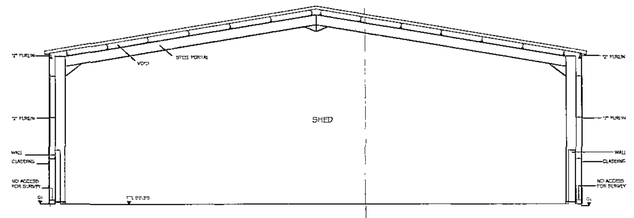


SECTION AA

SCALE = 1:100


Survey Site Services
Consulting Engineers, Designers, Surveyors

Survey and Site Services,
26 Huddersfield Road
Barnsley.
South Yorkshire.
S75 1DL
Tel and Fax (01226) 289177

Surveyed for: CPS LEISURE LTD

# ELEVATIONS AND SECTIONS
VALLEY ROAD
WOMBWELL
BARNSLEY
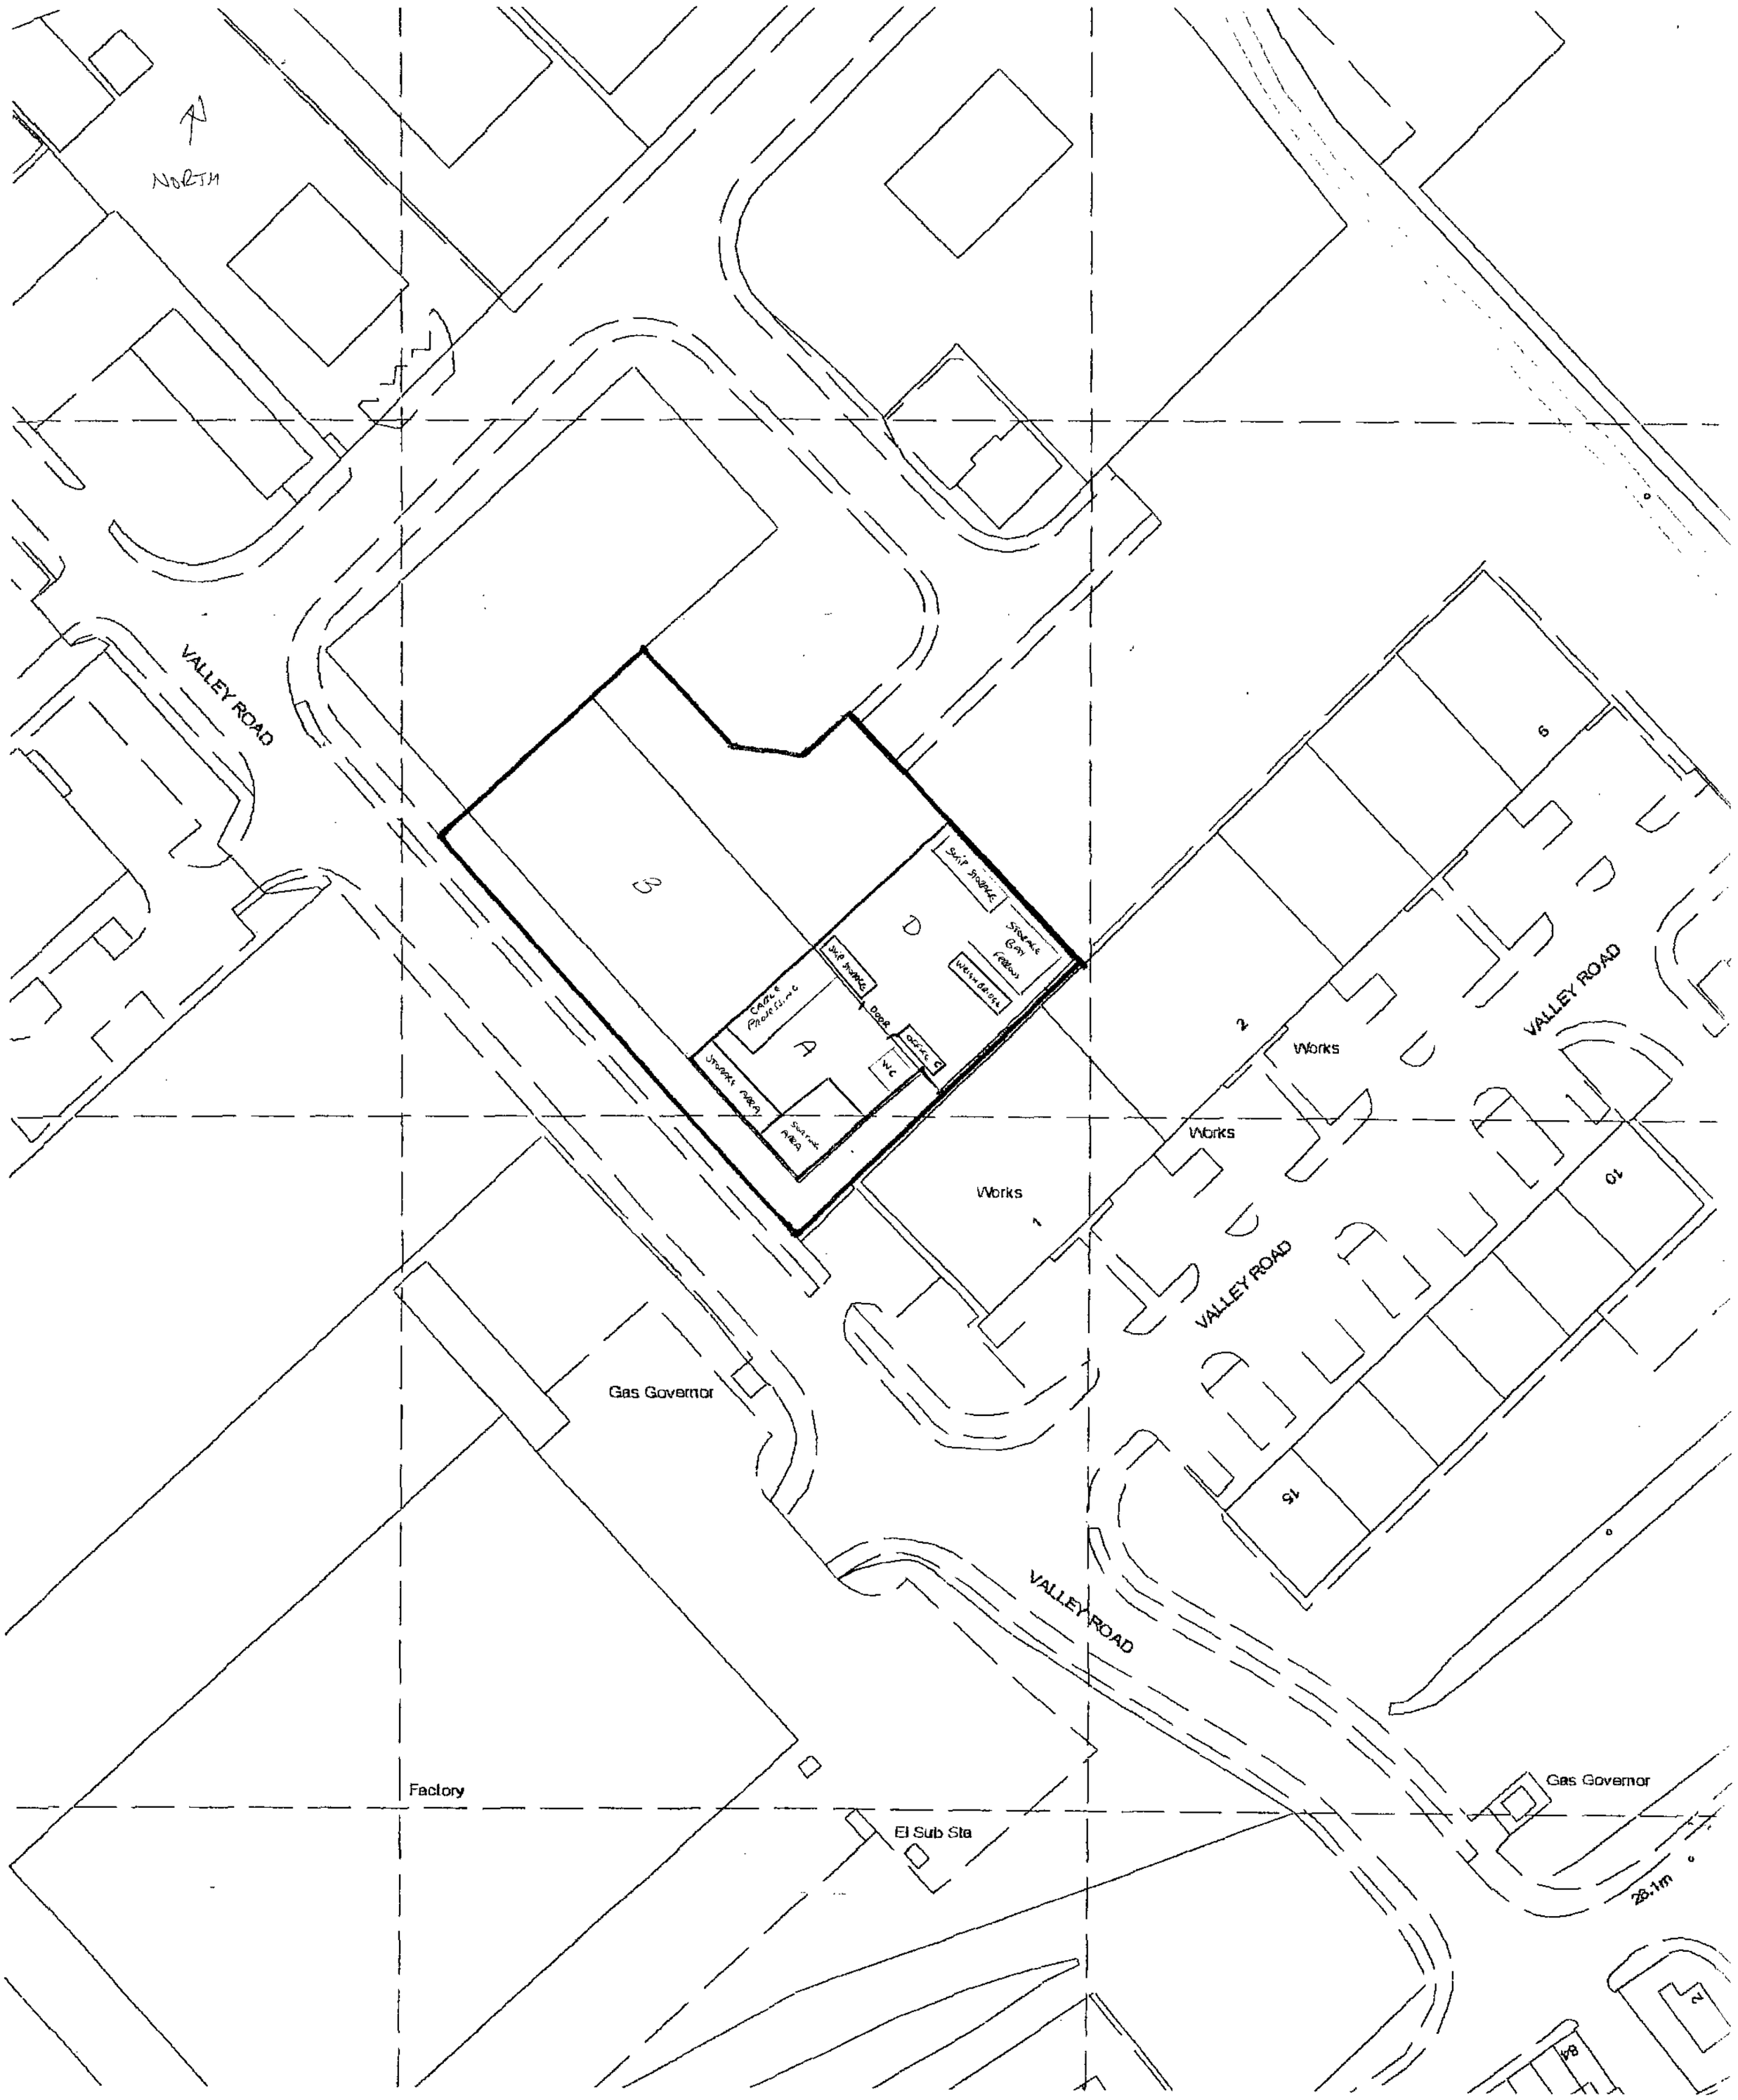
| Surveyed RSM | Processed RSM | Drawn RSM | Checked |
|---|---|---|---|
| Drg.No. B314/EL/1 | | Date 05/01/06 | |




# SITE LOCATION PLAN

**Gillott Alloys Limited** Station Road Industrial Estate, Valley Road, Wombwell, Barnsley, S73 0BS.

**Scale: 1/1250**

**Date: August 2009 Drawing No. GAL/0809/02**

B M B C
CORPORATE MAIL ROOM
29 OCT 2012
Received by:
ORIGINAL COPY