



Section A
Street Scene

Proposed Ground Levels
Existing Ground Levels

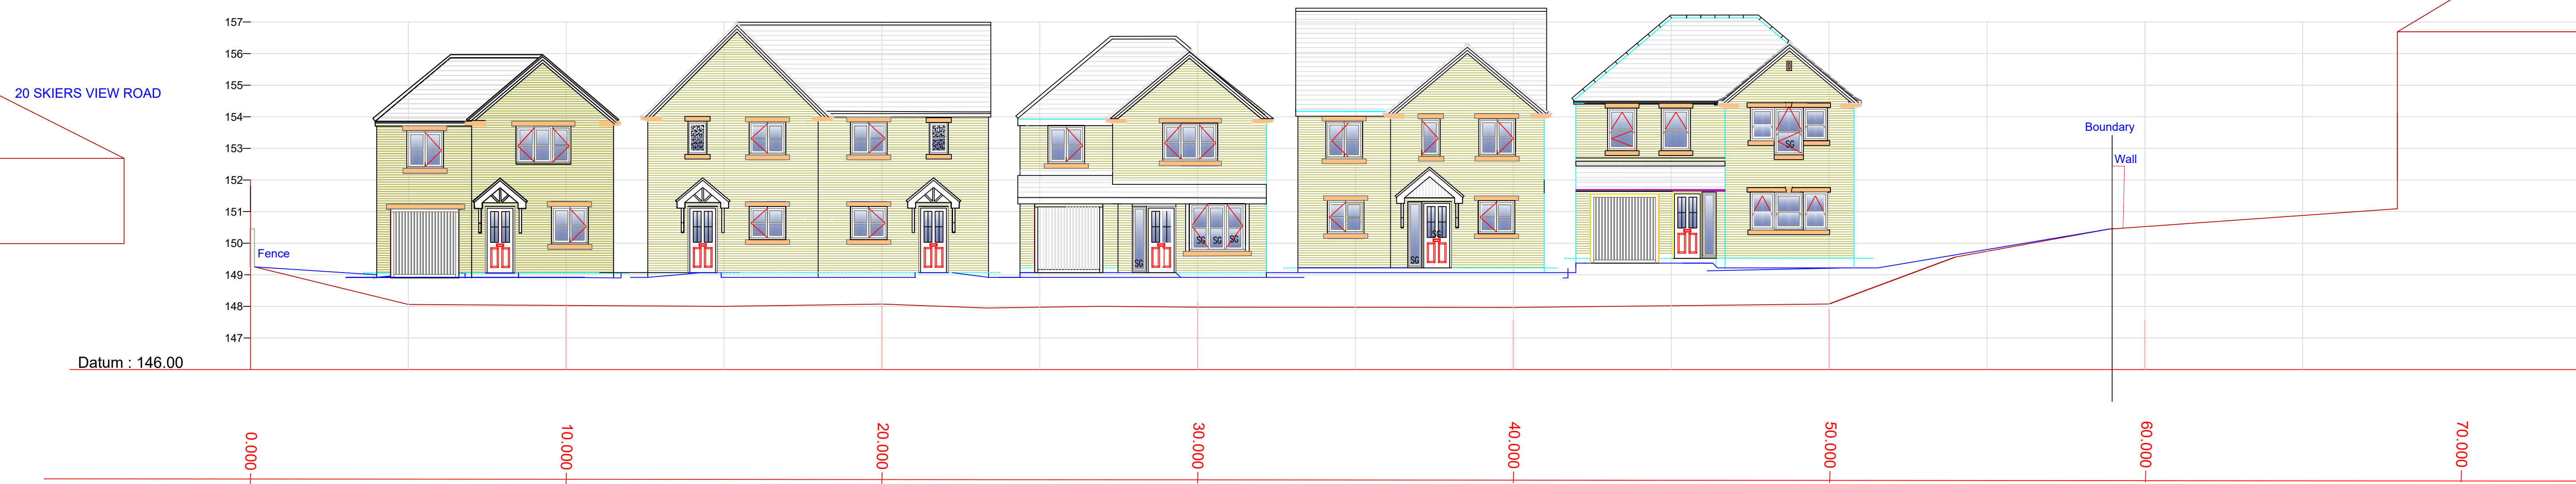


Section B

Proposed Ground Levels
Existing Ground Levels

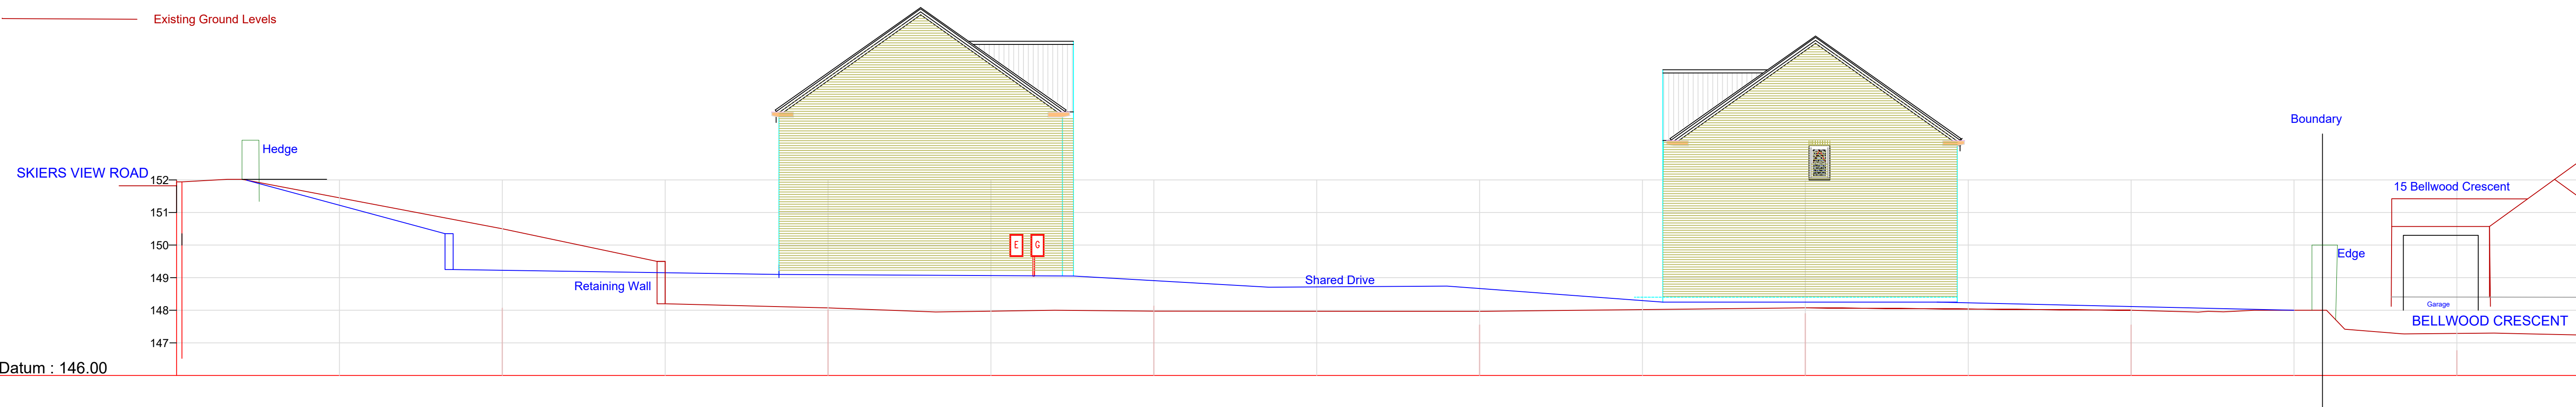

Section C
Retaining wall closest to Skiers View Road
(As Topographical Survey)

Proposed Ground Levels
Existing Ground Levels

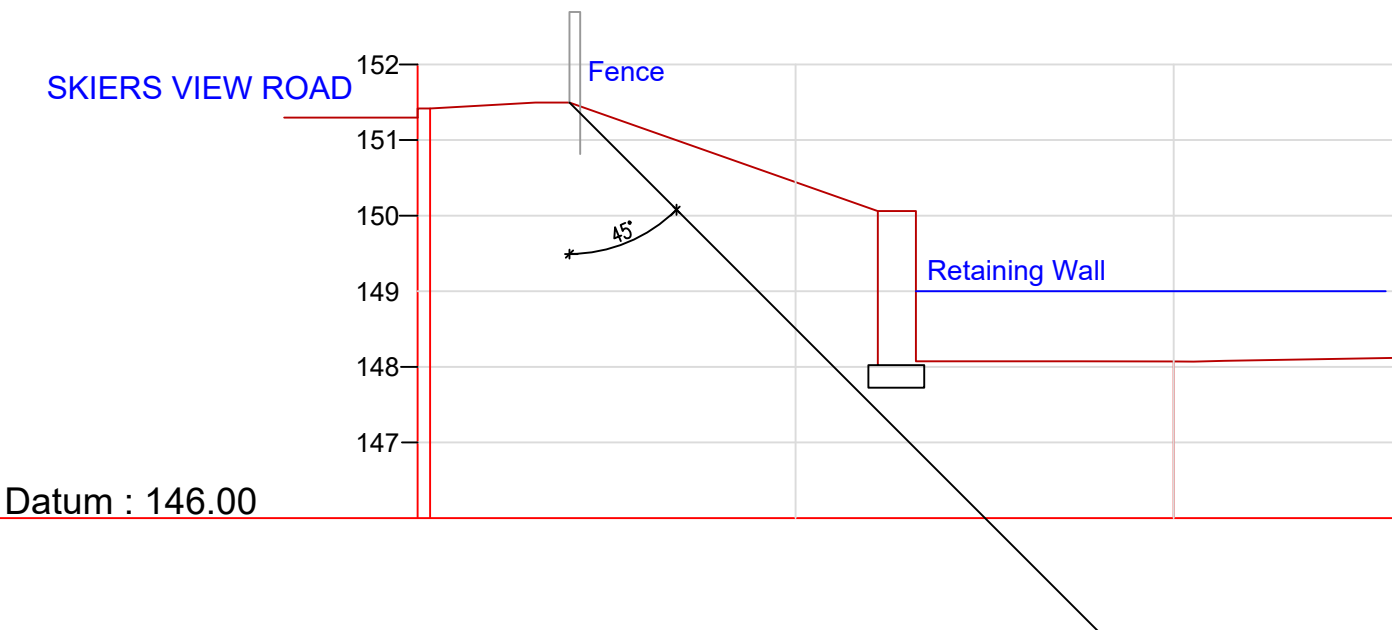

Chartered Building Consultancy

All work to be carried out in accordance with the requirements of the Building Regulations, Water Authority and the Construction (Design and Management) Regulations currently in force.

Do not scale from this drawing. Architect to be notified of any discrepancies.

Verify relevant dimensions on site before commencing work or preparing shop drawings.

C (PA)	Plots 9 and 10 now 2 storey	22/08/17
B (PA)	Section C added to show closest retaining wall in relation to Skiers View Road	09/08/17
A (PA)	Issued for planning application	01/05/17
Rev:	ISSUE	Description:
Rev A-Z	ISSUES	Rev A-Z (PA) - Planning Application (BC) - Building Control Application (T) - For Tender (P) - Preliminary (IC) - For Information/Comments (A) - For Approval (C) - For Construction
By:	Date:	
Project: Proposed Development Land at: Bellwood Crescent, Hoyland, Barnsley, S74 0BL		
Drawing: Site Sections and Street Scene		
Client: Cadam Developments Ltd		
COPYRIGHT - This drawing is subject to copyright and cannot be reproduced without the permission of the producer.		
Scales: 1:100 @ A1		Date: August 2017
Drawing Number: BC-07	Revision: C (PA)	Drawn by: CAG