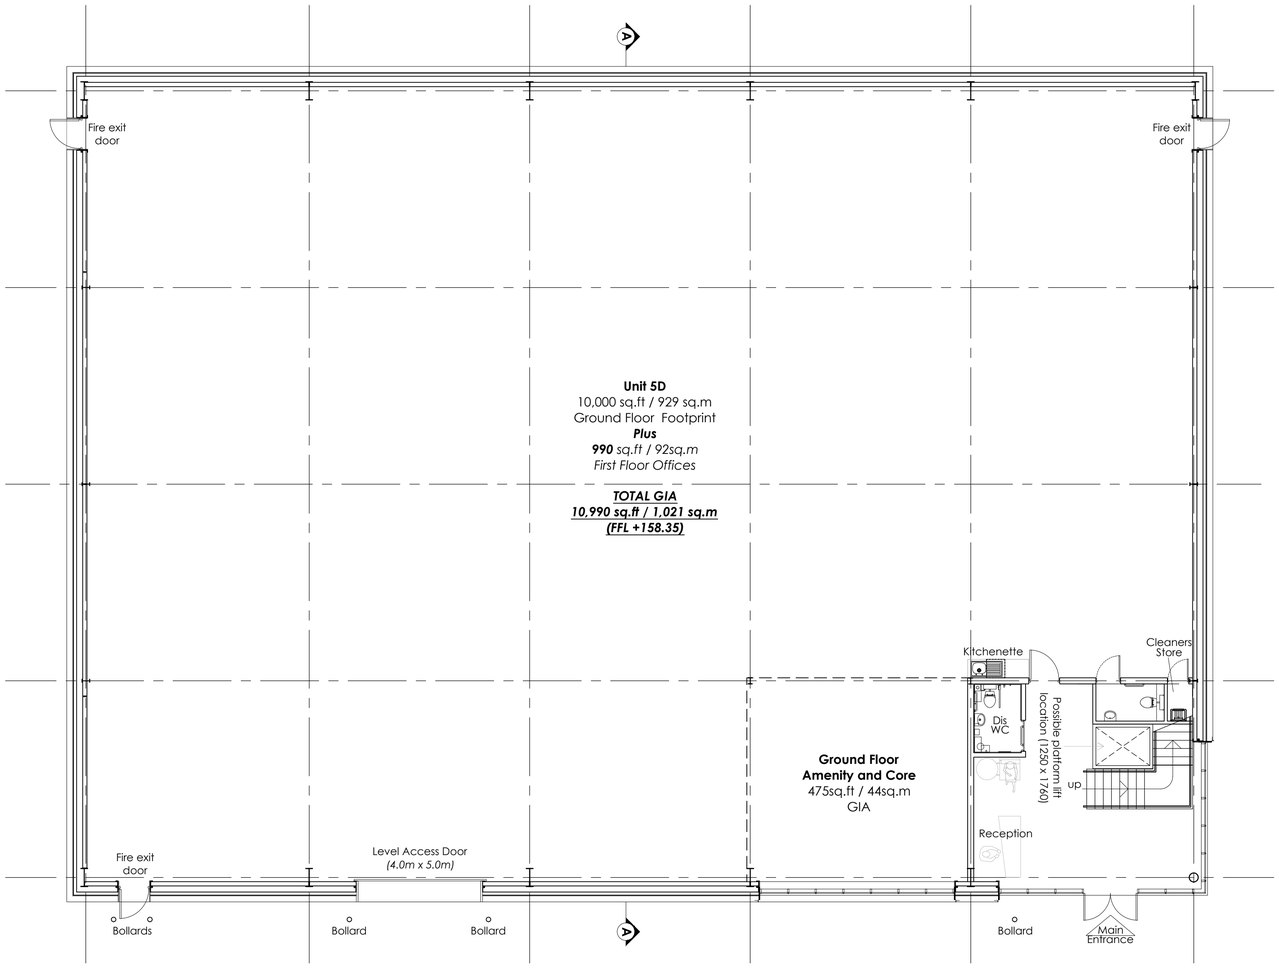

PROPOSED GROUND FLOOR PLAN

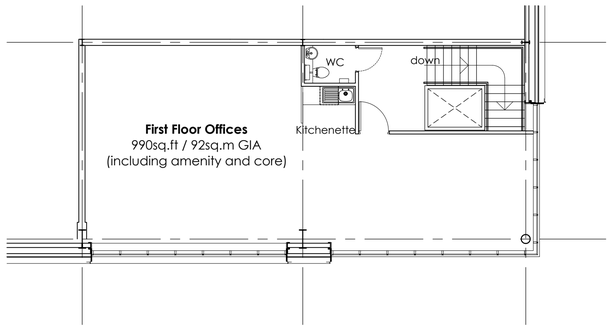

PROPOSED FIRST FLOOR PLAN

Rev	Date	Description	Rev By	Chk'd By
A	28.03.18	First floor offices amended. Notation updated.	AT	DT

Project Title	Proposed Development Unit 5D Ashroyd Business Park Junction 36 M1 Barnsley S74 9SB
Client	Network Space Ltd
Status	Planning
Scale	1:100 — Drawing Size A1
Date	March 2018 — Drawn By MC — Checked AT
Drawing Title	Proposed GA Plan - Unit 5D
Job-Dwg No	14698C-119 — Rev A

■ 2 St. Johns North, Wakefield, WF1 3QA t. 01924 291800
□ Carvers Warehouse, 77 Dale Street, Manchester, M1 2HG t. 0161 2388555
□ The Old Rectory, 79 High Street, Newport Pagnell, MK16 8AB t. 01908 211577
□ 101 London Road, Reading, RG1 5BY t. 0118 9507700
□ 10 Gees Court, St Christophers Place, London, W1U 1JJ t. 0207 4091215

THE HARRIS PARTNERSHIP
ARCHITECTS
www.harrispartnership.com

Proposed GA Plan - Unit 5D
Scale 1:100 @ A1

0 1000 2000 3000 4000 5000mm
SCALE 1:100

CAD file reference 14698C - 17.0 Drawings\100 Series-Planning

This drawing is copyright and may not be reproduced in whole or part without written authority. Do not scale off this drawing.