
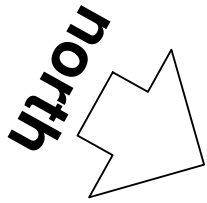


REVISIONS			
A	25/09/18	ML	ML
APPLICATION BOUNDARY AND SITE AREA ADDED. ISSUED FOR PLANNING.			
B	31/10/18	GMD	-
PLANNING SET			
C	02/11/18	GMD	-
O.S. UPDATE ADDED			
D	22/01/19	GMD	-
TITLE SHEET EXCHANGED			
E	22/03/19	GMD	-
PLANNING BOUNDARY ADJ TO NEW LOCATION			

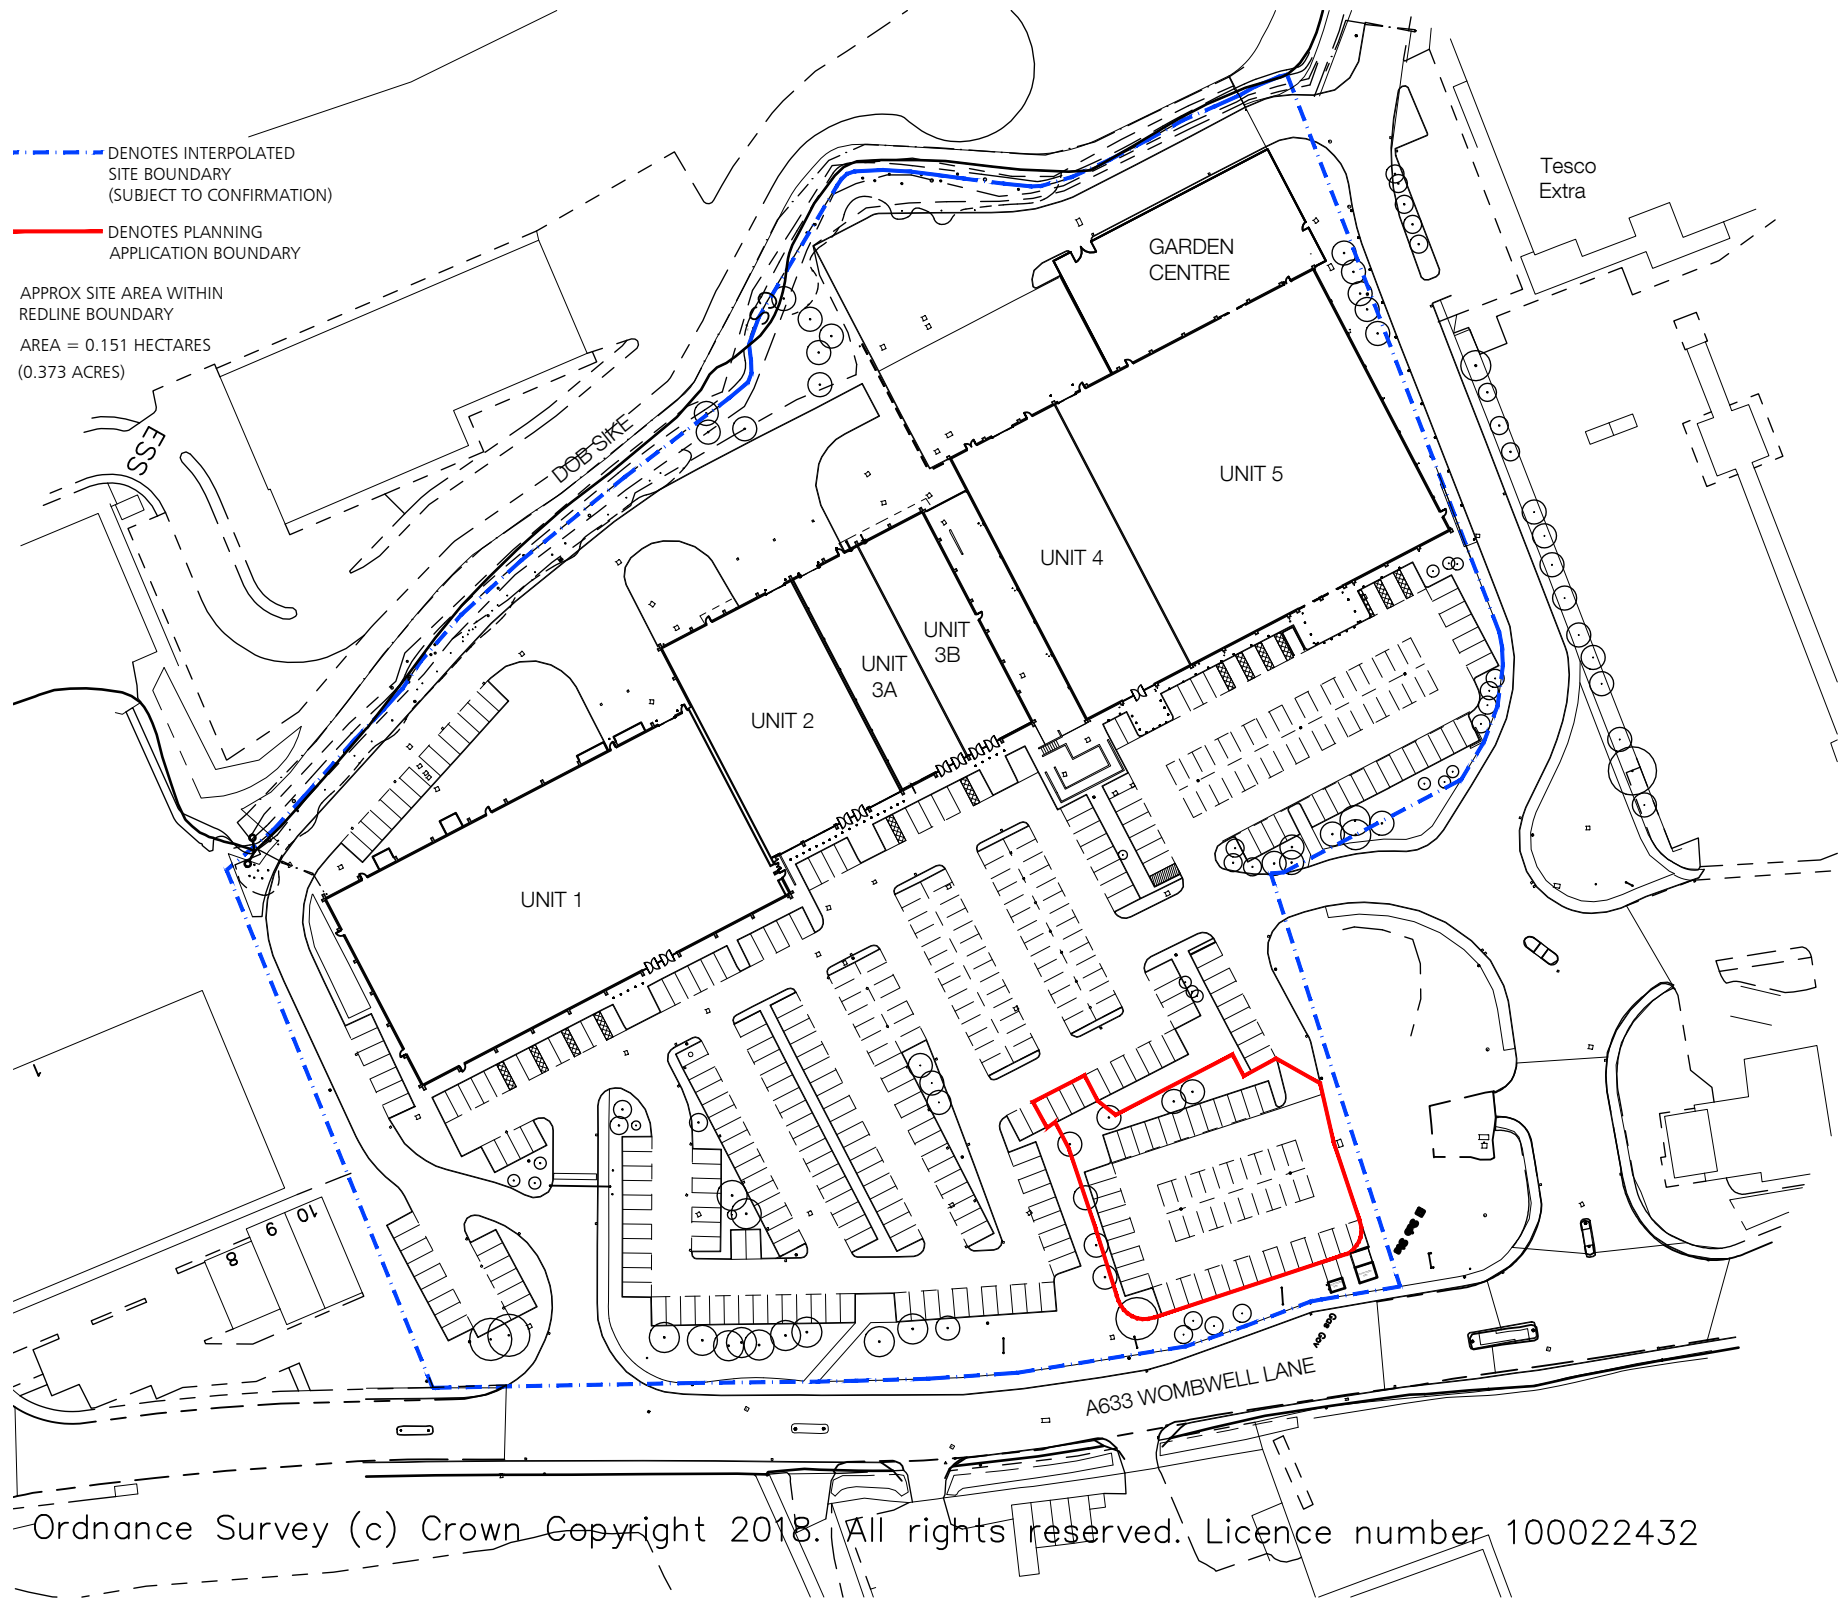

ARCHITECTURE

No.55 | St Pauls Street | Leeds | LS1 2TE
0113 887 3100 | www.dla-design.co.uk

PROJECT
WOMBWELL LANE RETAIL PARK
PROPOSED DRIVE THRU UNIT

TITLE
LOCATION PLAN

SCALE
1:1250 @ A3

DATE
13/09/18

DRAWN
ML

REVIEWED
ML

DRAWING NO
2018-036/100

REVISION
E

FILE PATH
T:\2018\2018-036\CAD\05-Autocad\Drawgs\100

STATUS
For Planning

THE INFORMATION ON THIS DRAWING HAS BEEN INTERPOLATED FROM THE SURVEY UNDERTAKEN BY LANDMARK SURVEYS (MARCH 2009).



Note: This is a colour drawing, in order to ensure any subsequent reproduction is viewed correctly it is to be re-printed in full colour