


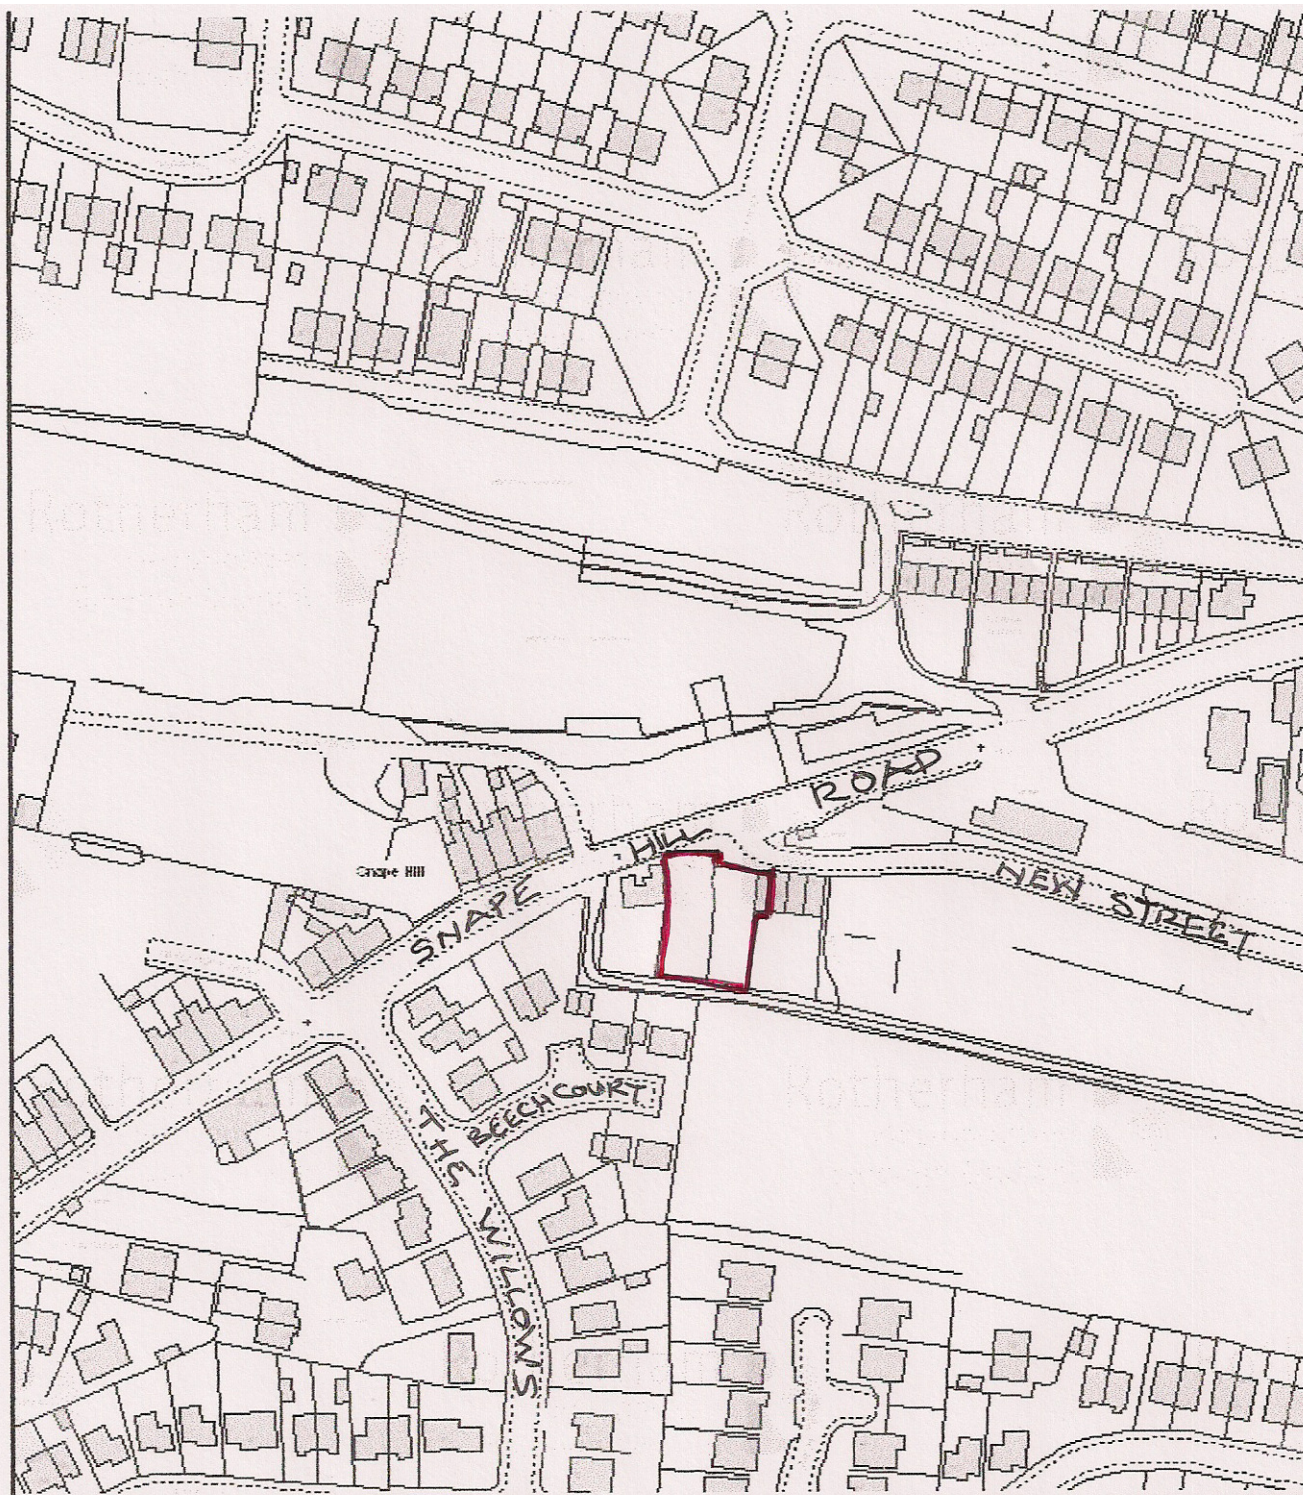

LOCATION PLAN 1:1250
SNAPE HILL RD/NEW ST
DARFIELD