




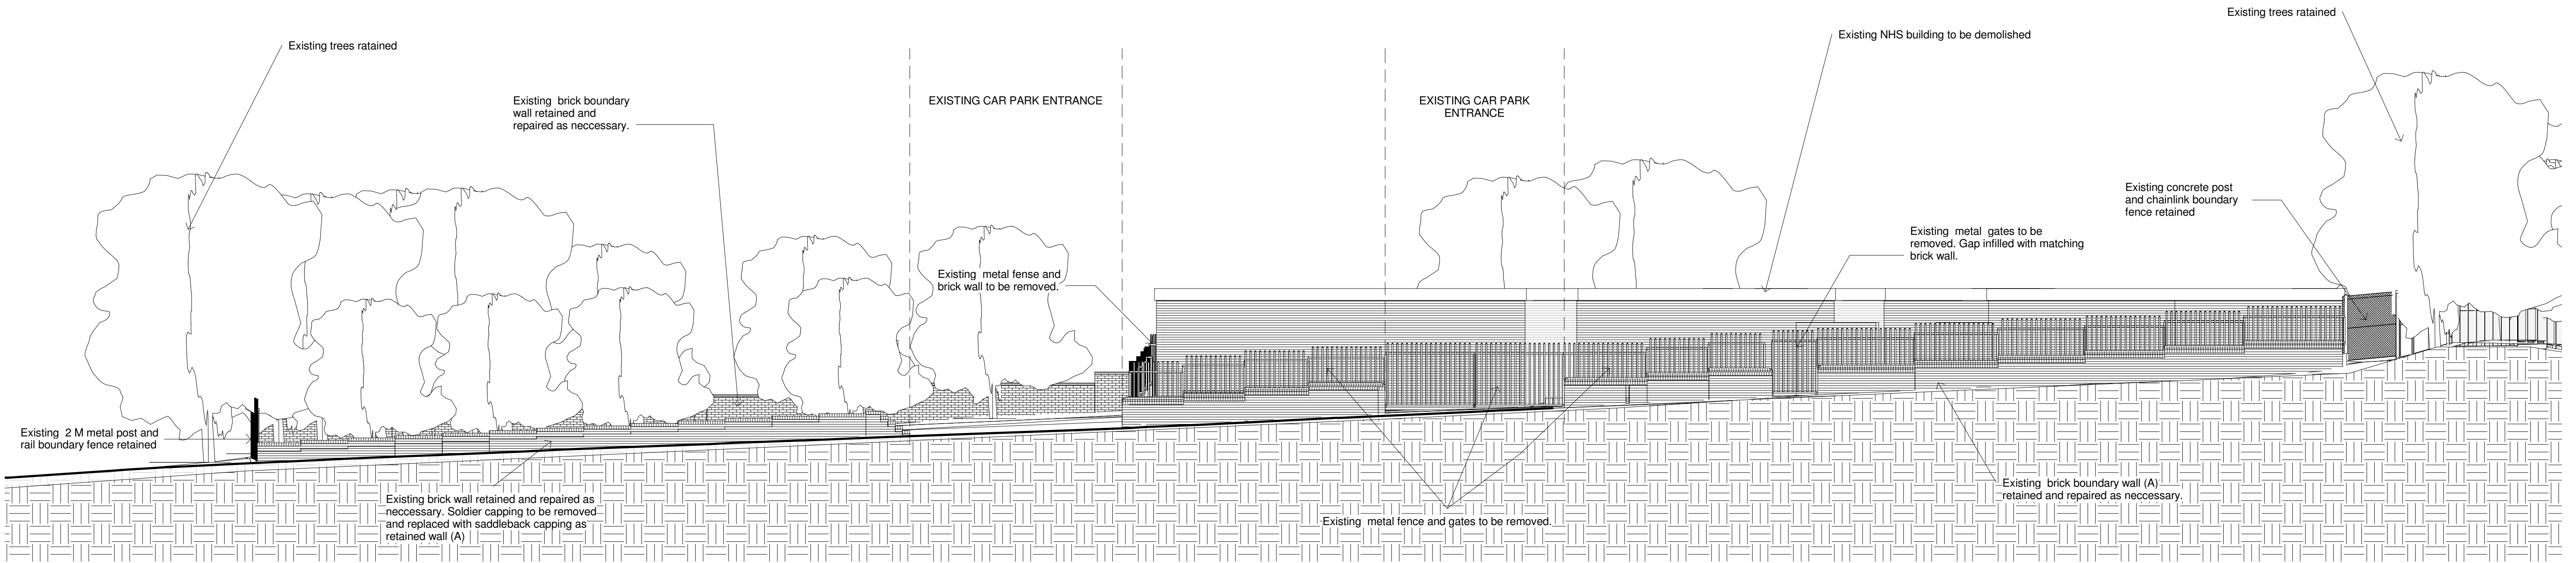


Elevation Duke Street As Existing
1 : 100

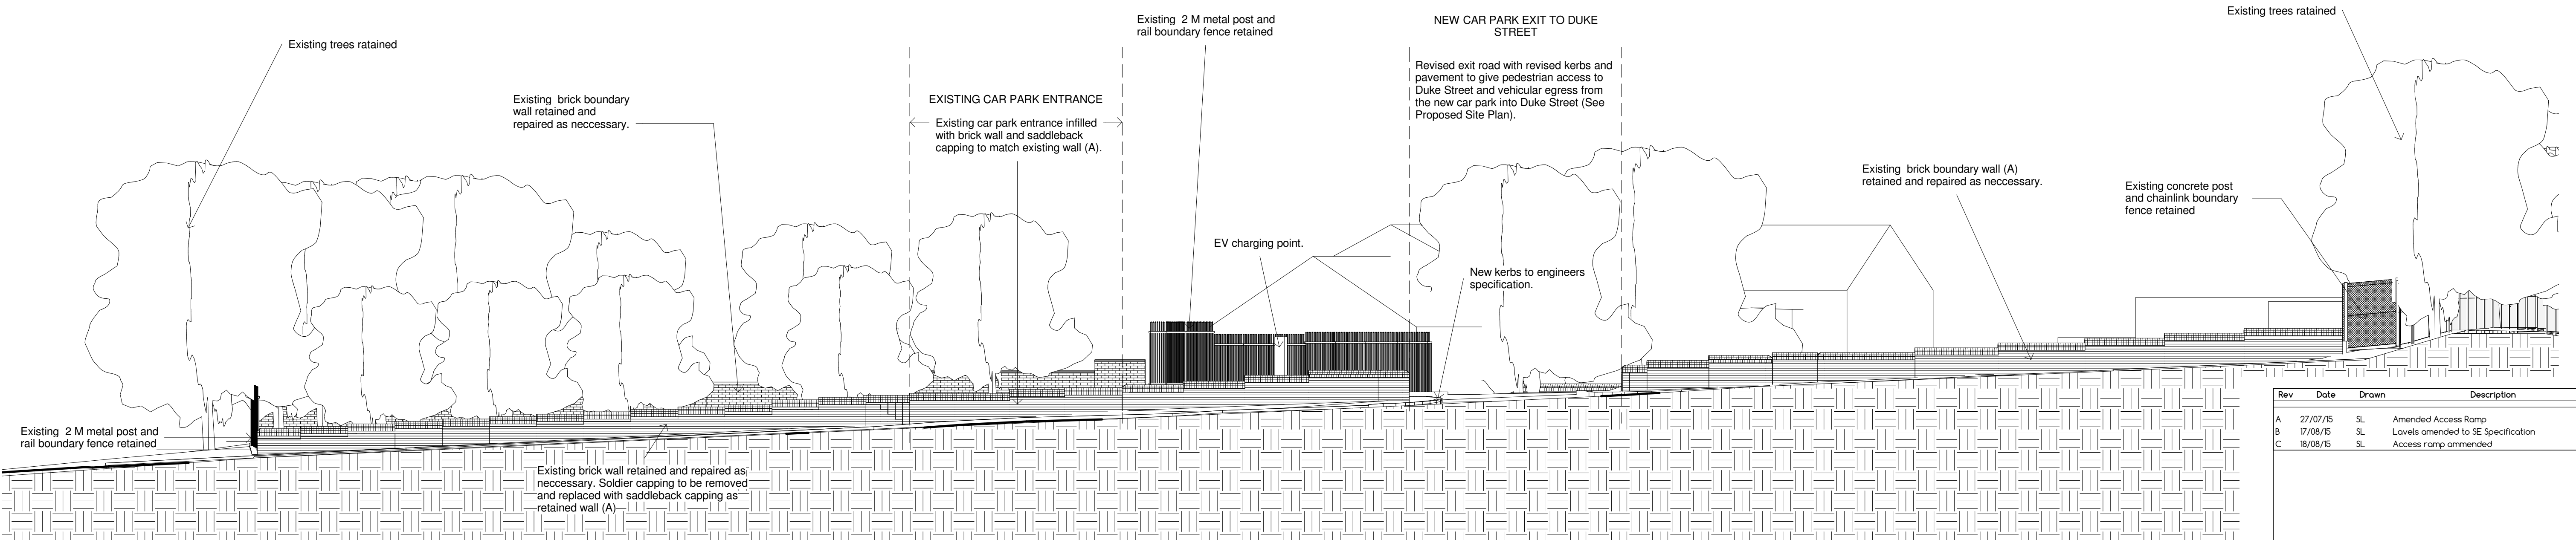

Elevation Duke Street As Proposed
1 : 100

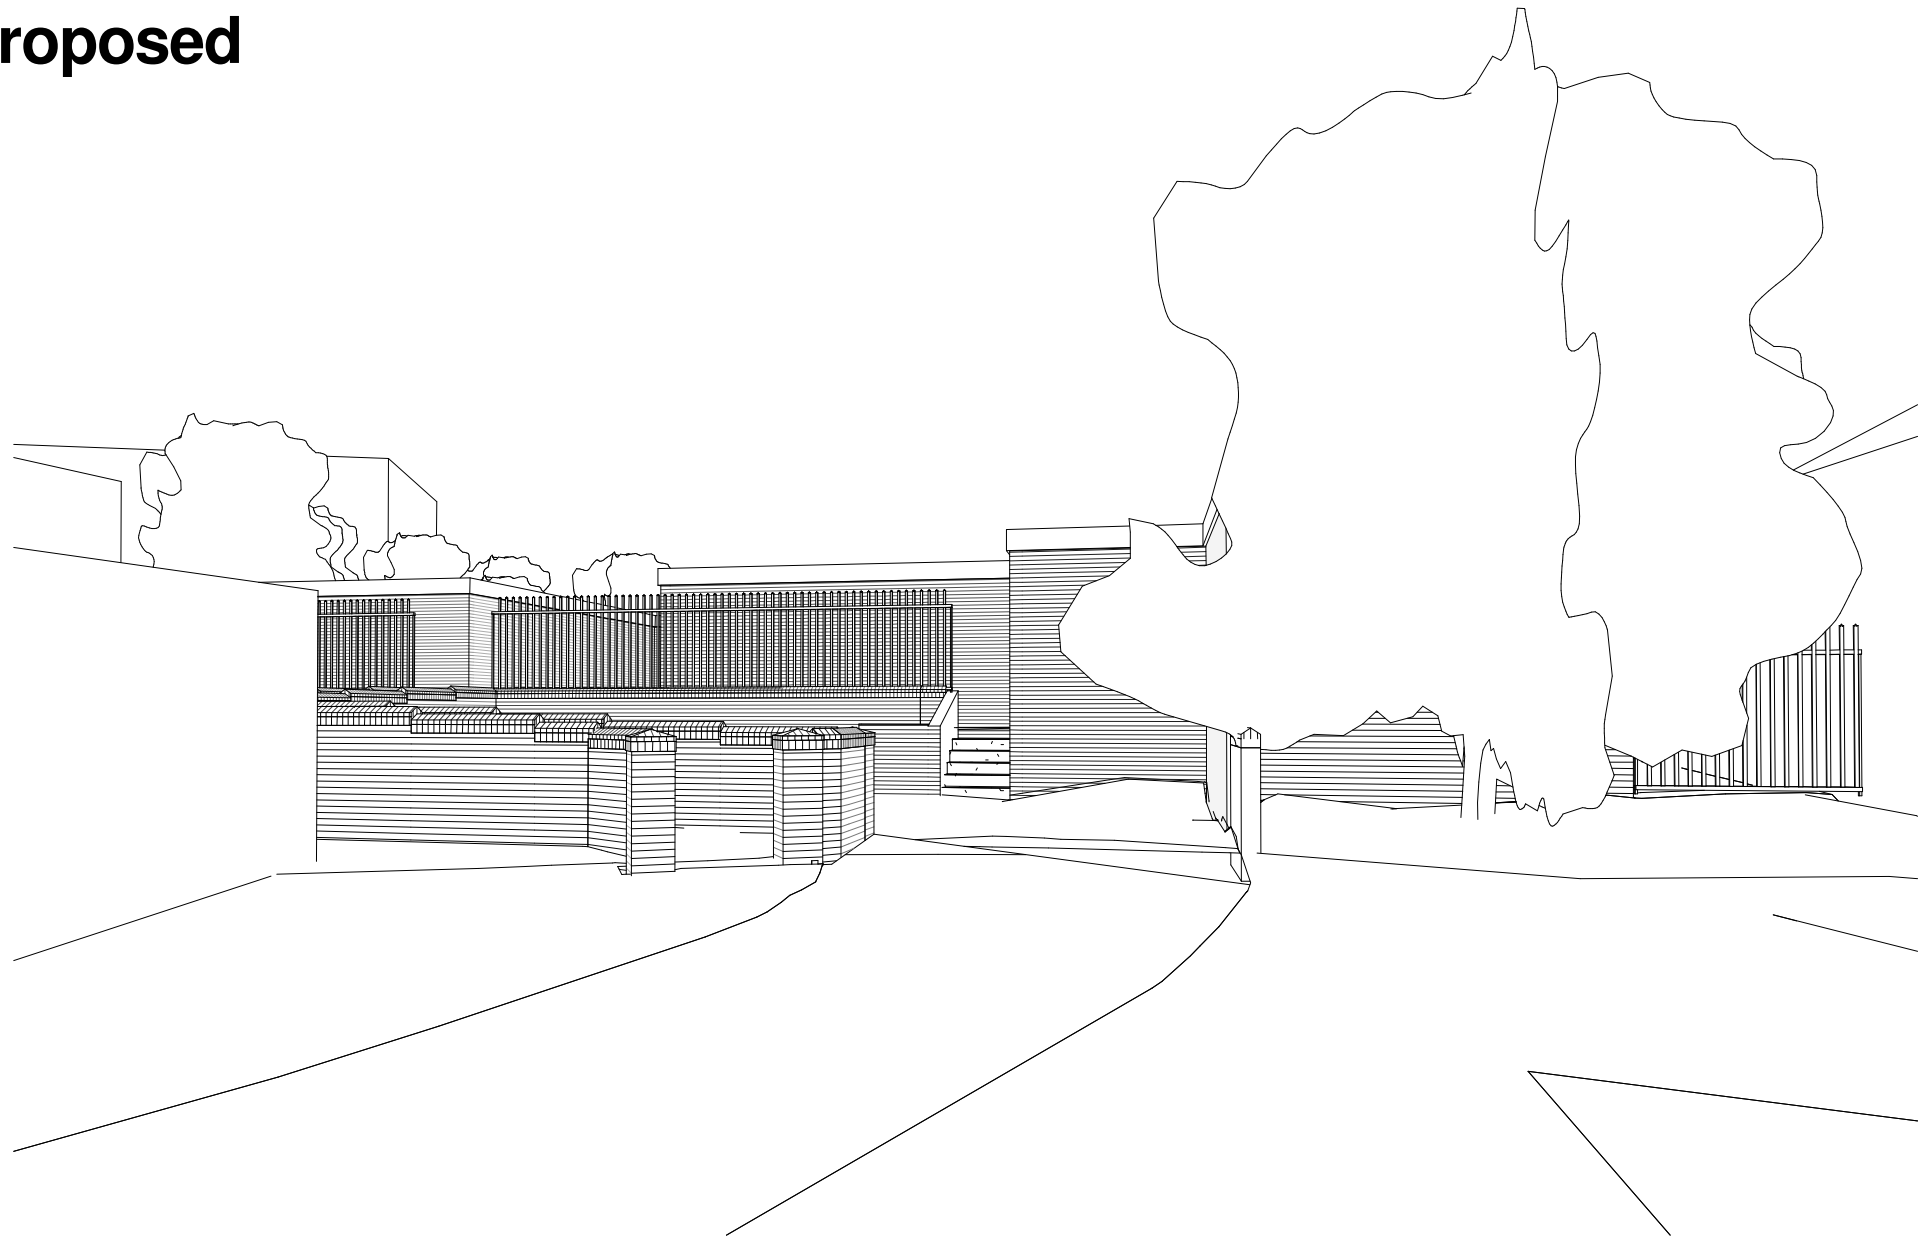

3D View Ramp To Car Park As Existing

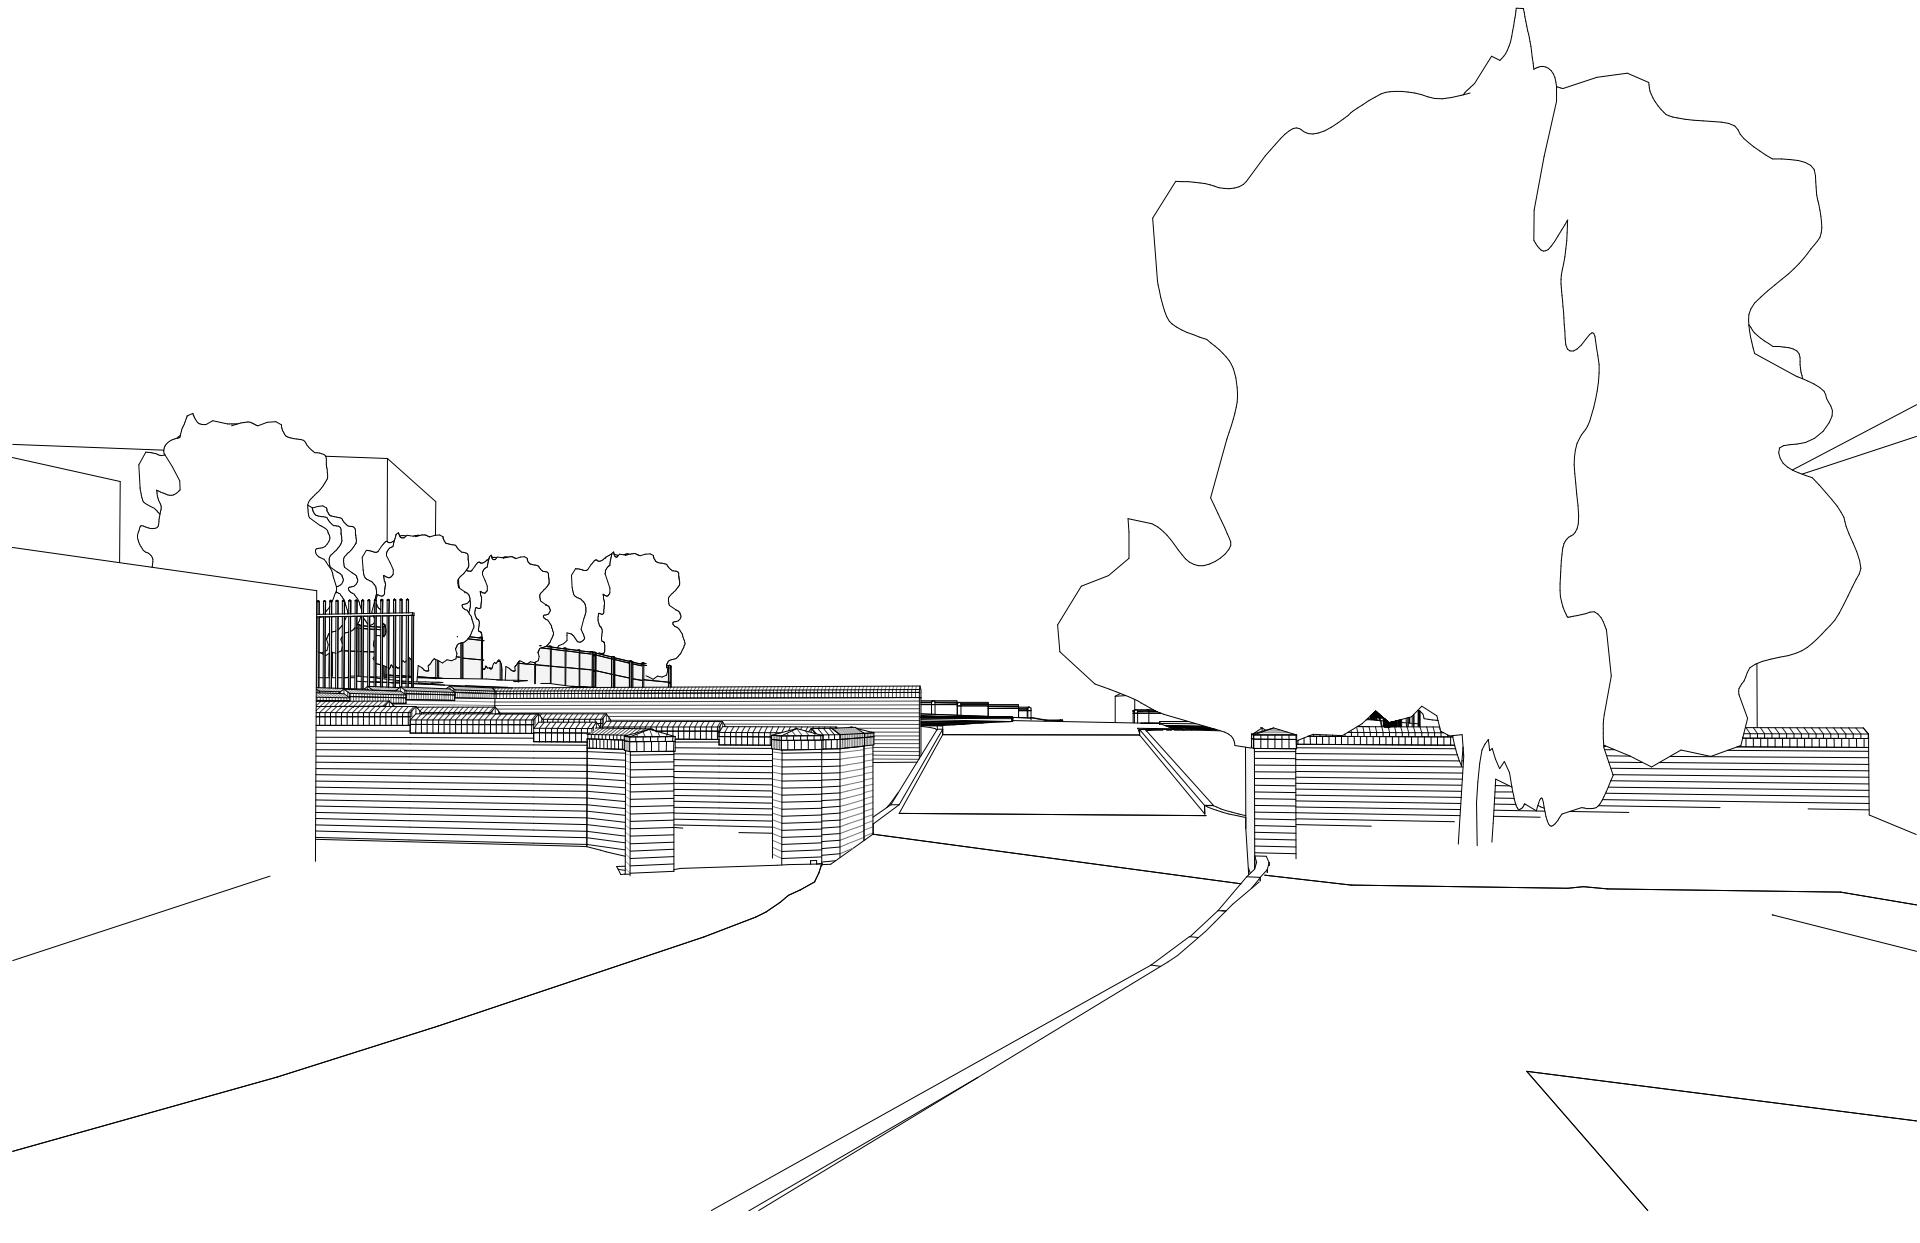

3D View Ramp To Car Park As Proposed

Rev	Date	Drawn	Description
A	27/07/15	SL	Amended Access Ramp
B	17/08/15	SL	Levels amended to SE Specification
C	18/08/15	SL	Access ramp amended

WhiteDesign

Client: Resilienti

Project: Hoyland Site A, Duke Street, Hoyland

Title: Boundary Treatment

Scales: 1:100 Drawn: SL Date: 08/09/2015 17:07:02 Checked: KU

Drawing no: 0010.13.02 137 Rev: C

The White House, 24a St Andrews Road, Sheffield, S11 9AL
T: 0114 226 0255 F: 0114 226 0256
E: office@whitedg.co.uk W: www.whitedg.co.uk