

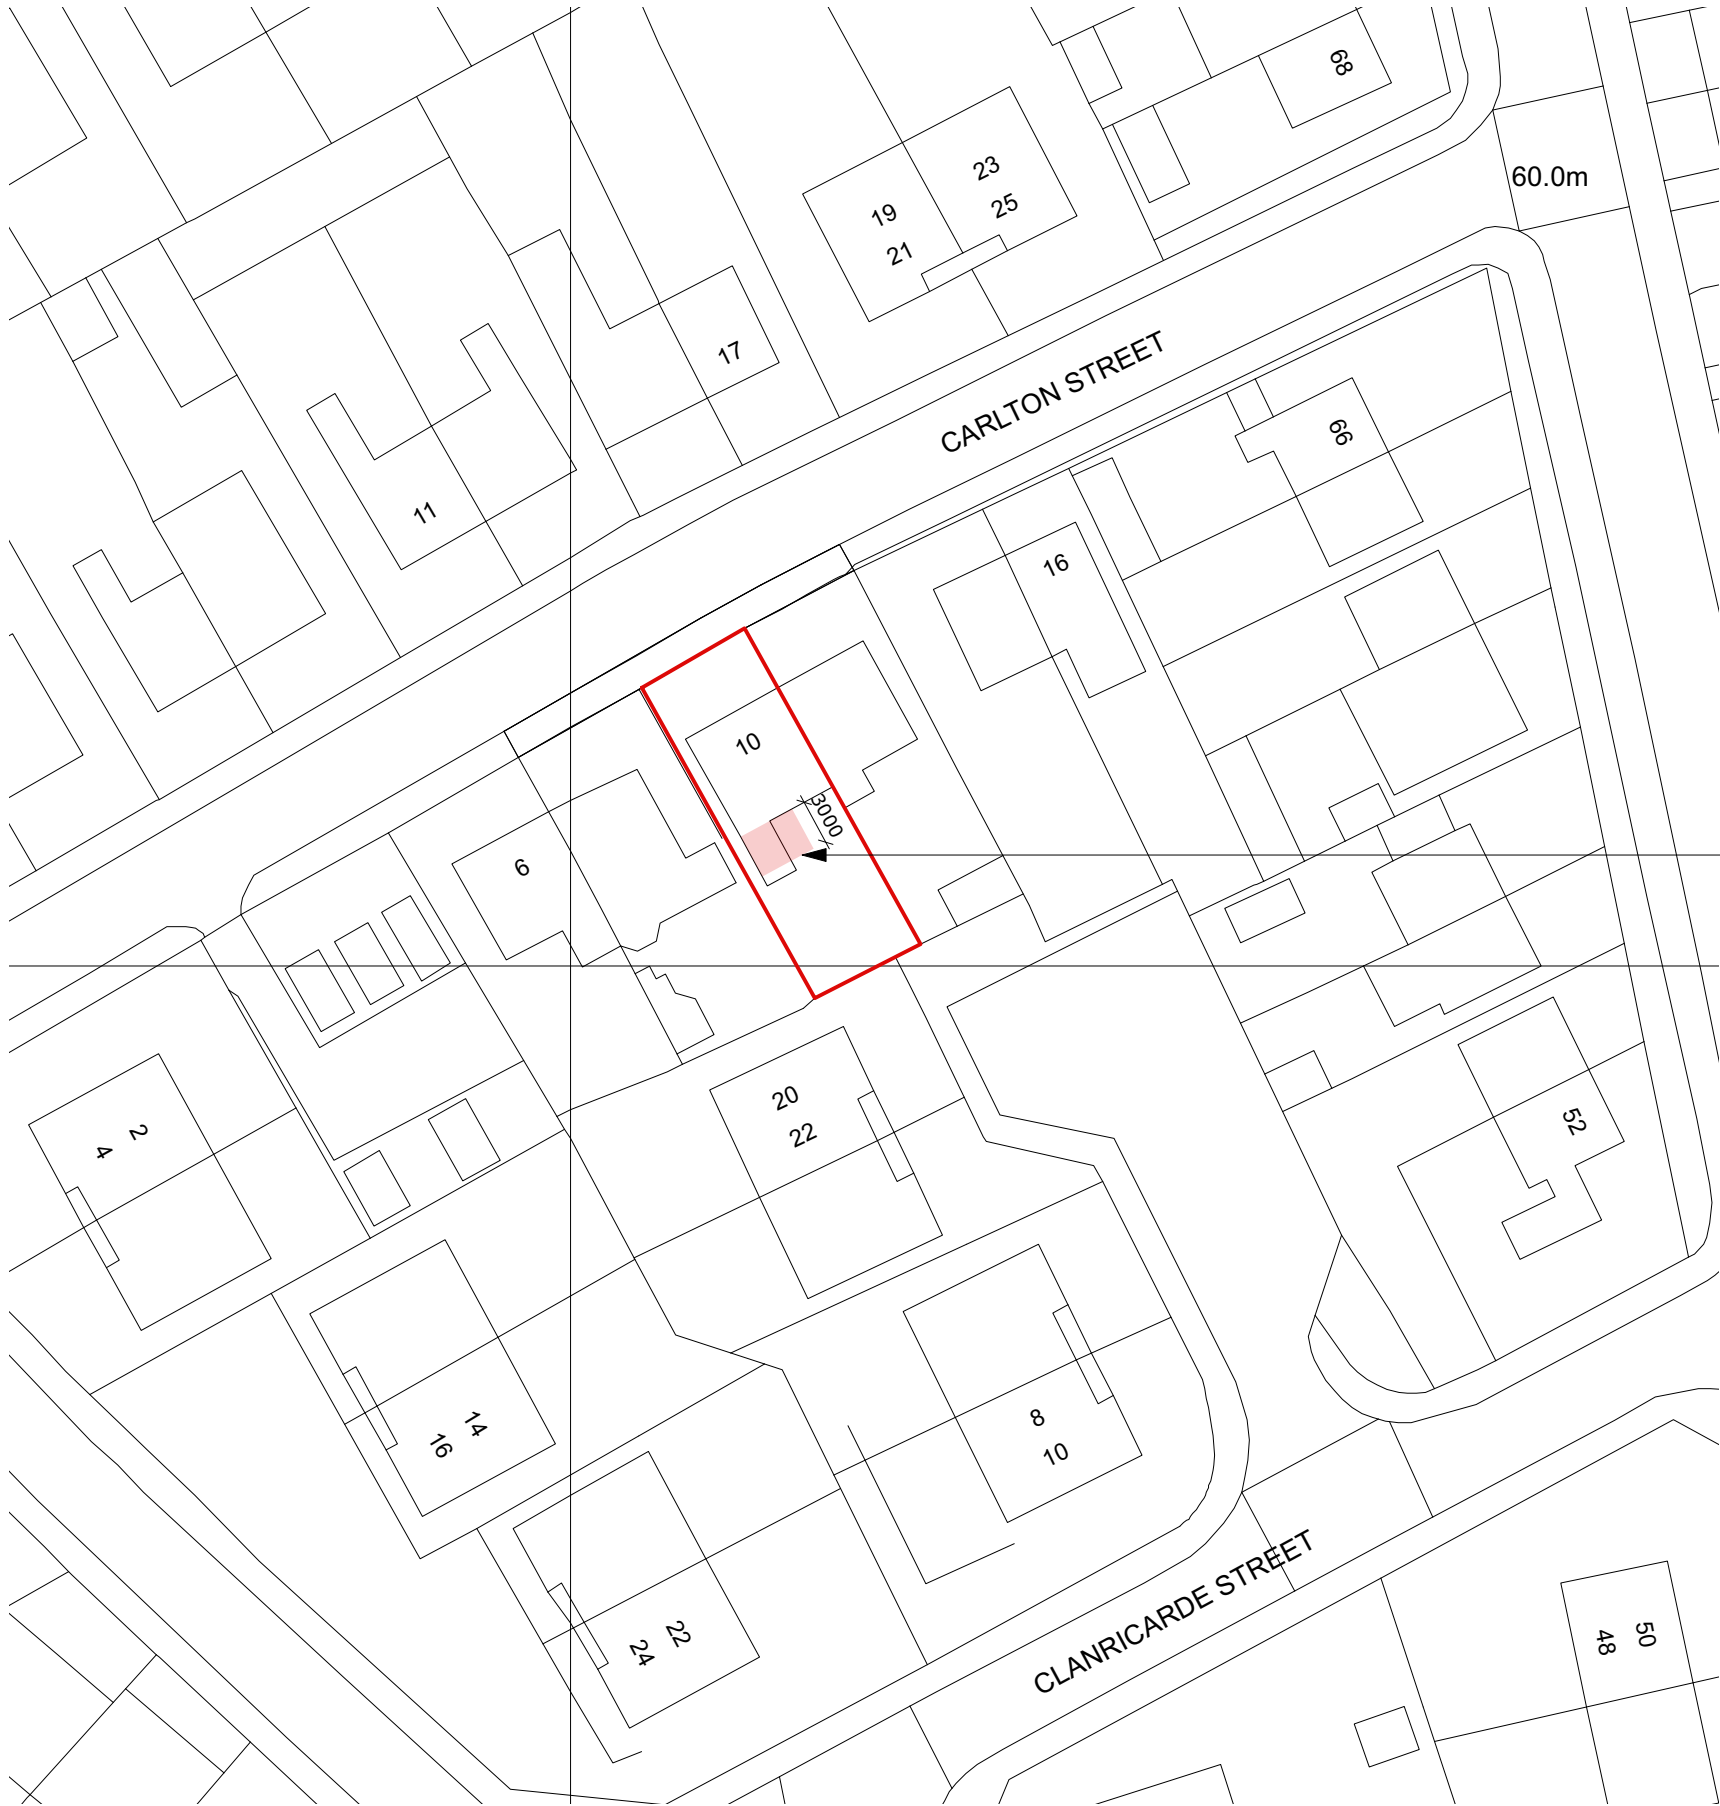


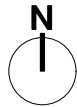

Rear ground floor extension

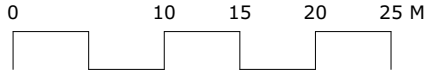

P1 05/04/2022 JB First Issue
revisions:
All dimensions and areas are approximate and are to be verified.

Purpose of issue:
For Information



Client:
Mr & Mrs Snook

Project:
**10 Carlton Street, Barnsley,
S71 1QS**

Drawing No:
2225-NMA-00-ZZ-DR-A-00002
Drawing title:
Block Plan

Status: S2 Revision: P1 Scale: 1:500@A3

2225-NMA-00-ZZ-M3-A-000011.vwx