


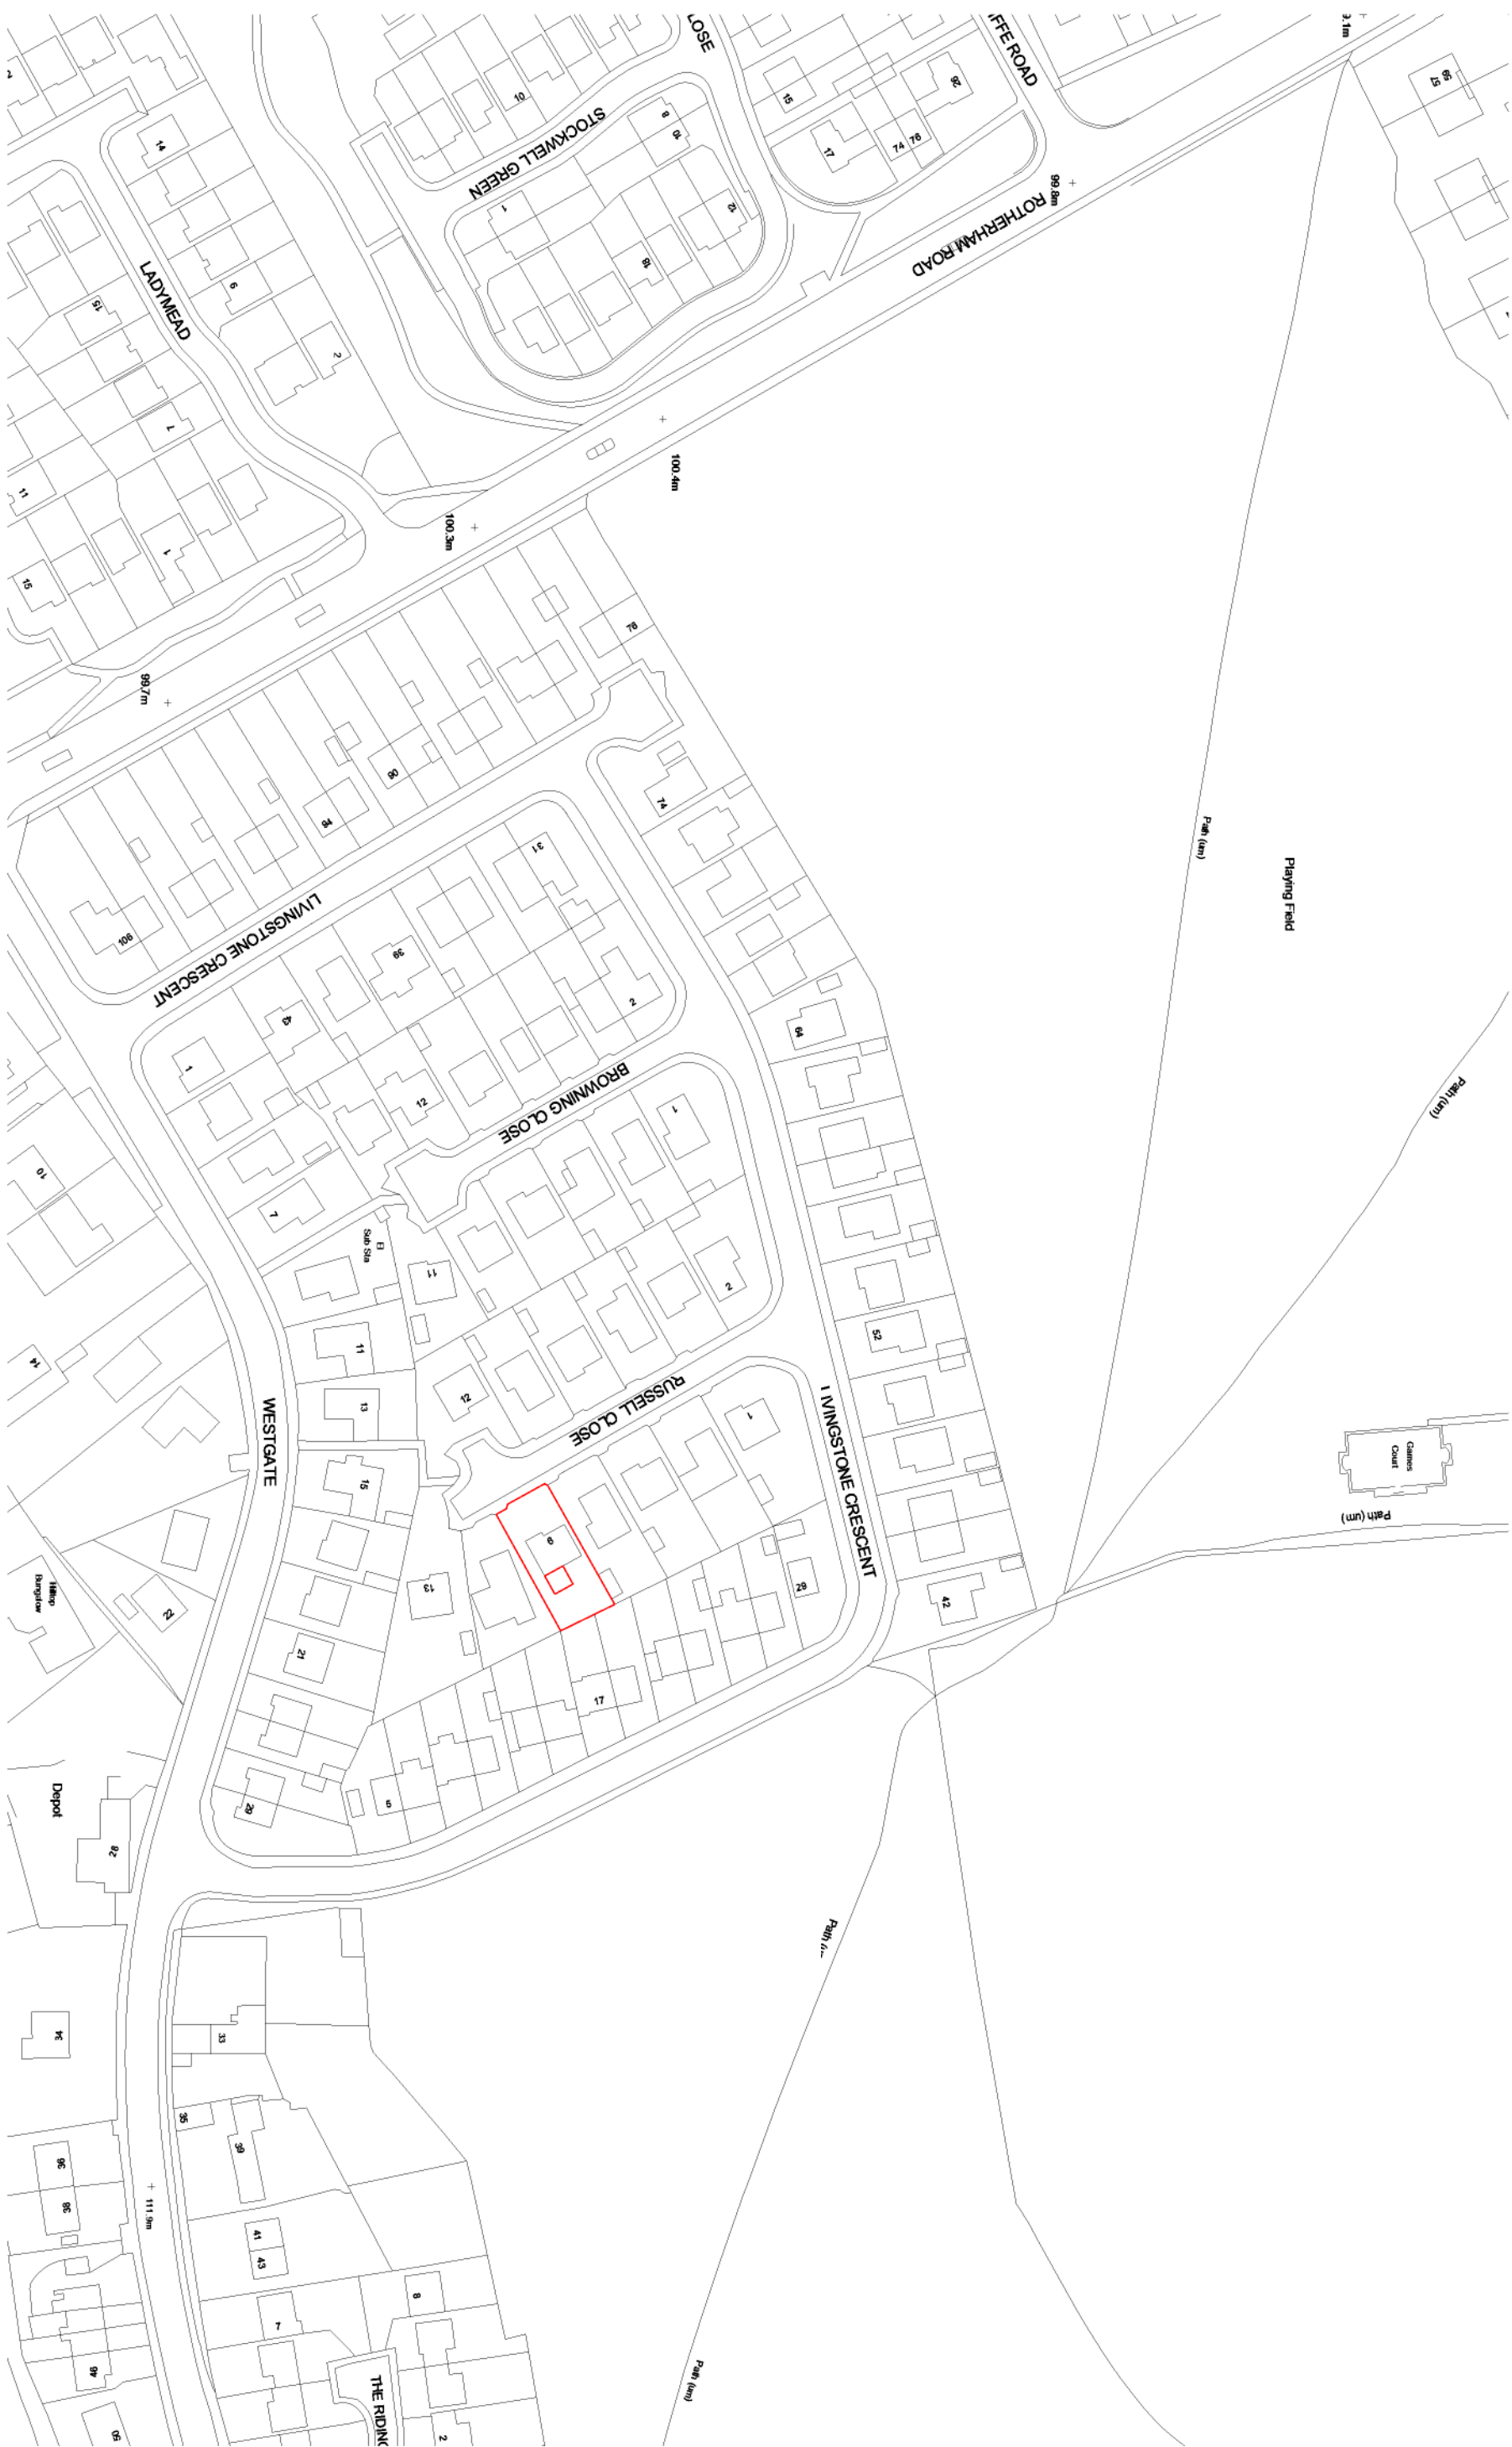

1 Location plan
1 : 1250

*Proposed single storey extension to rear
9 Russell Close Monk Bretton Barnsley
S71 2DP*

*www.redboxone.co.uk
tel:07841043549
Architect@redboxone.co.uk*

No.	Description	Date

Location plan

Project number	AR/2020
Date	Aug 2020
Drawn by	RBO
Checked by	RBO

A105

Scale	1 : 1250
-------	----------