



site/roof : 1:200

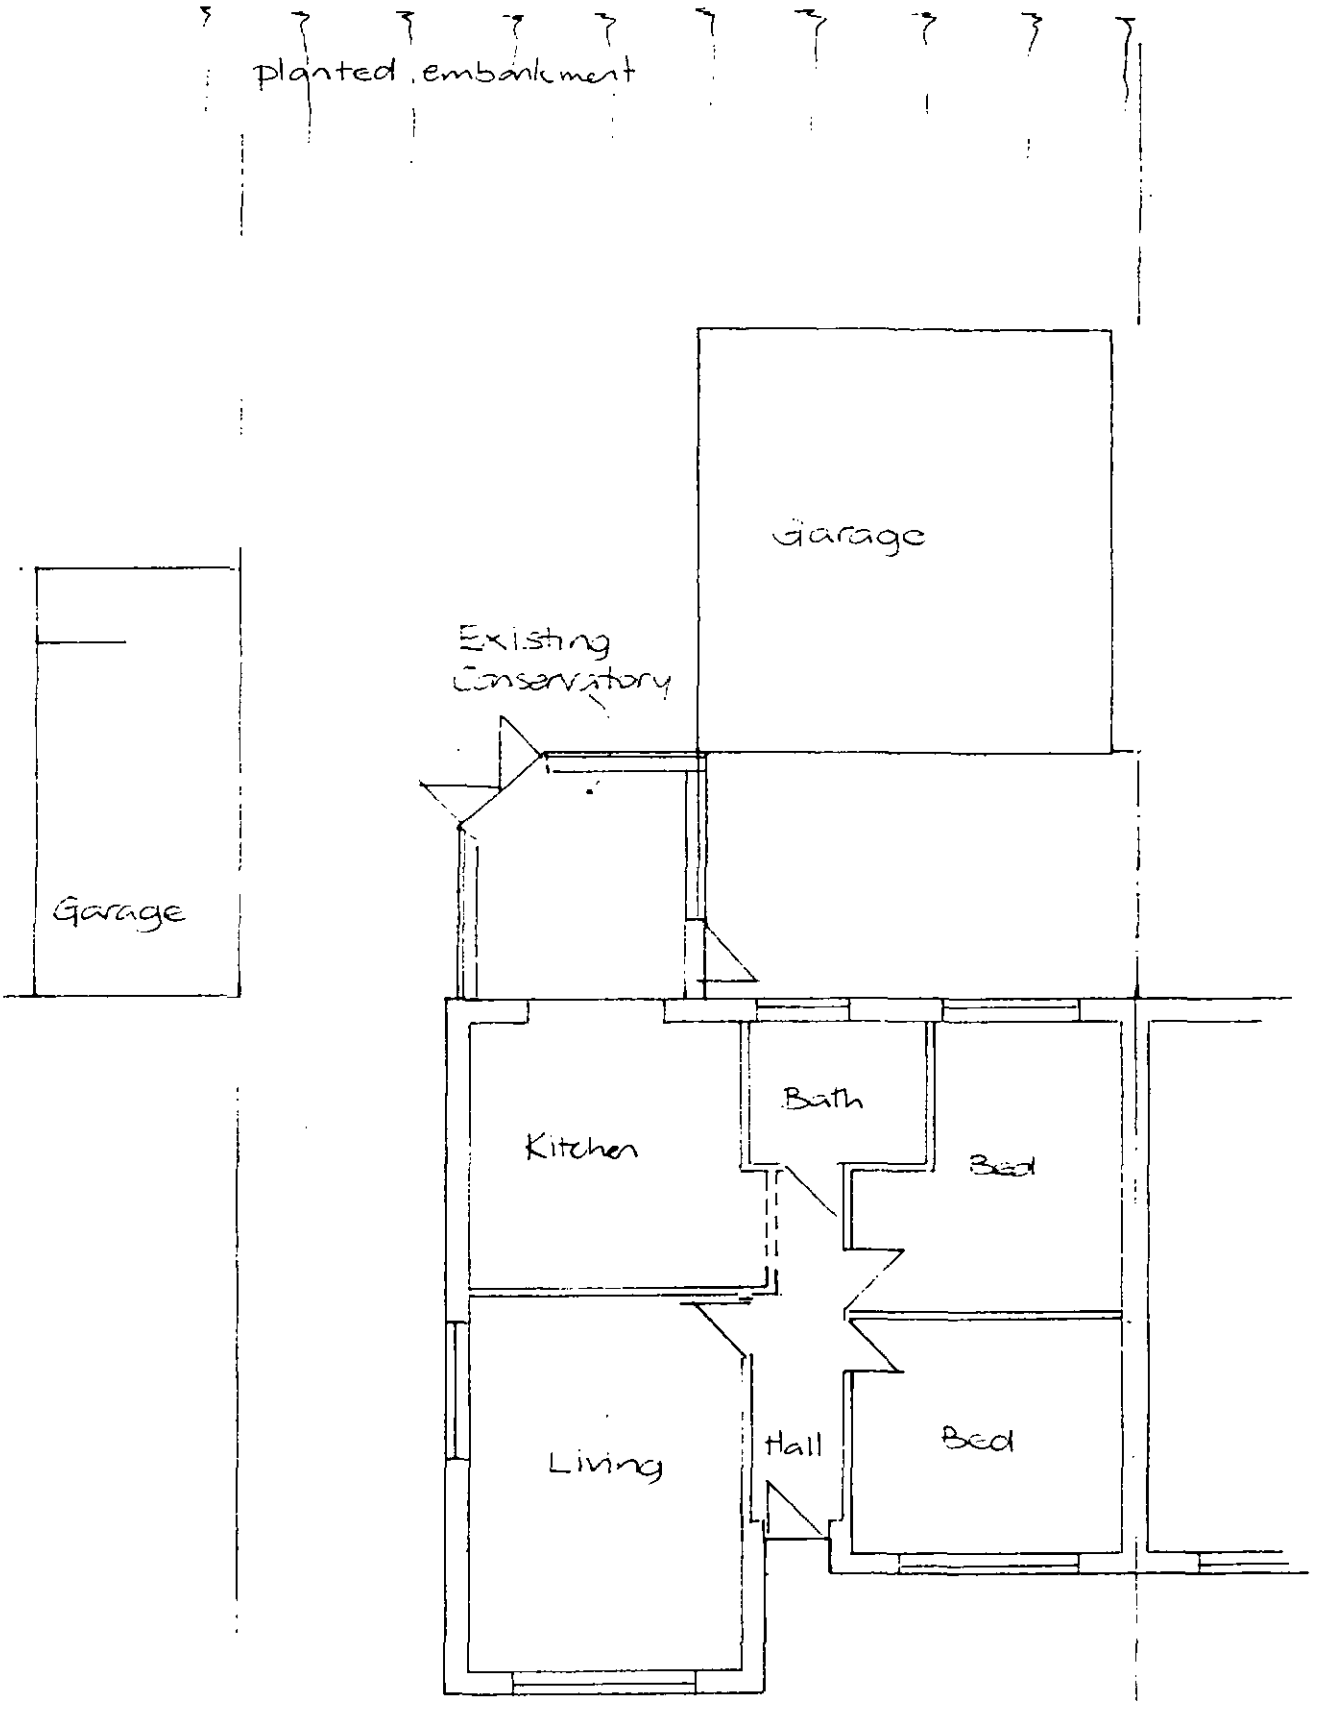


Proposal

1:100

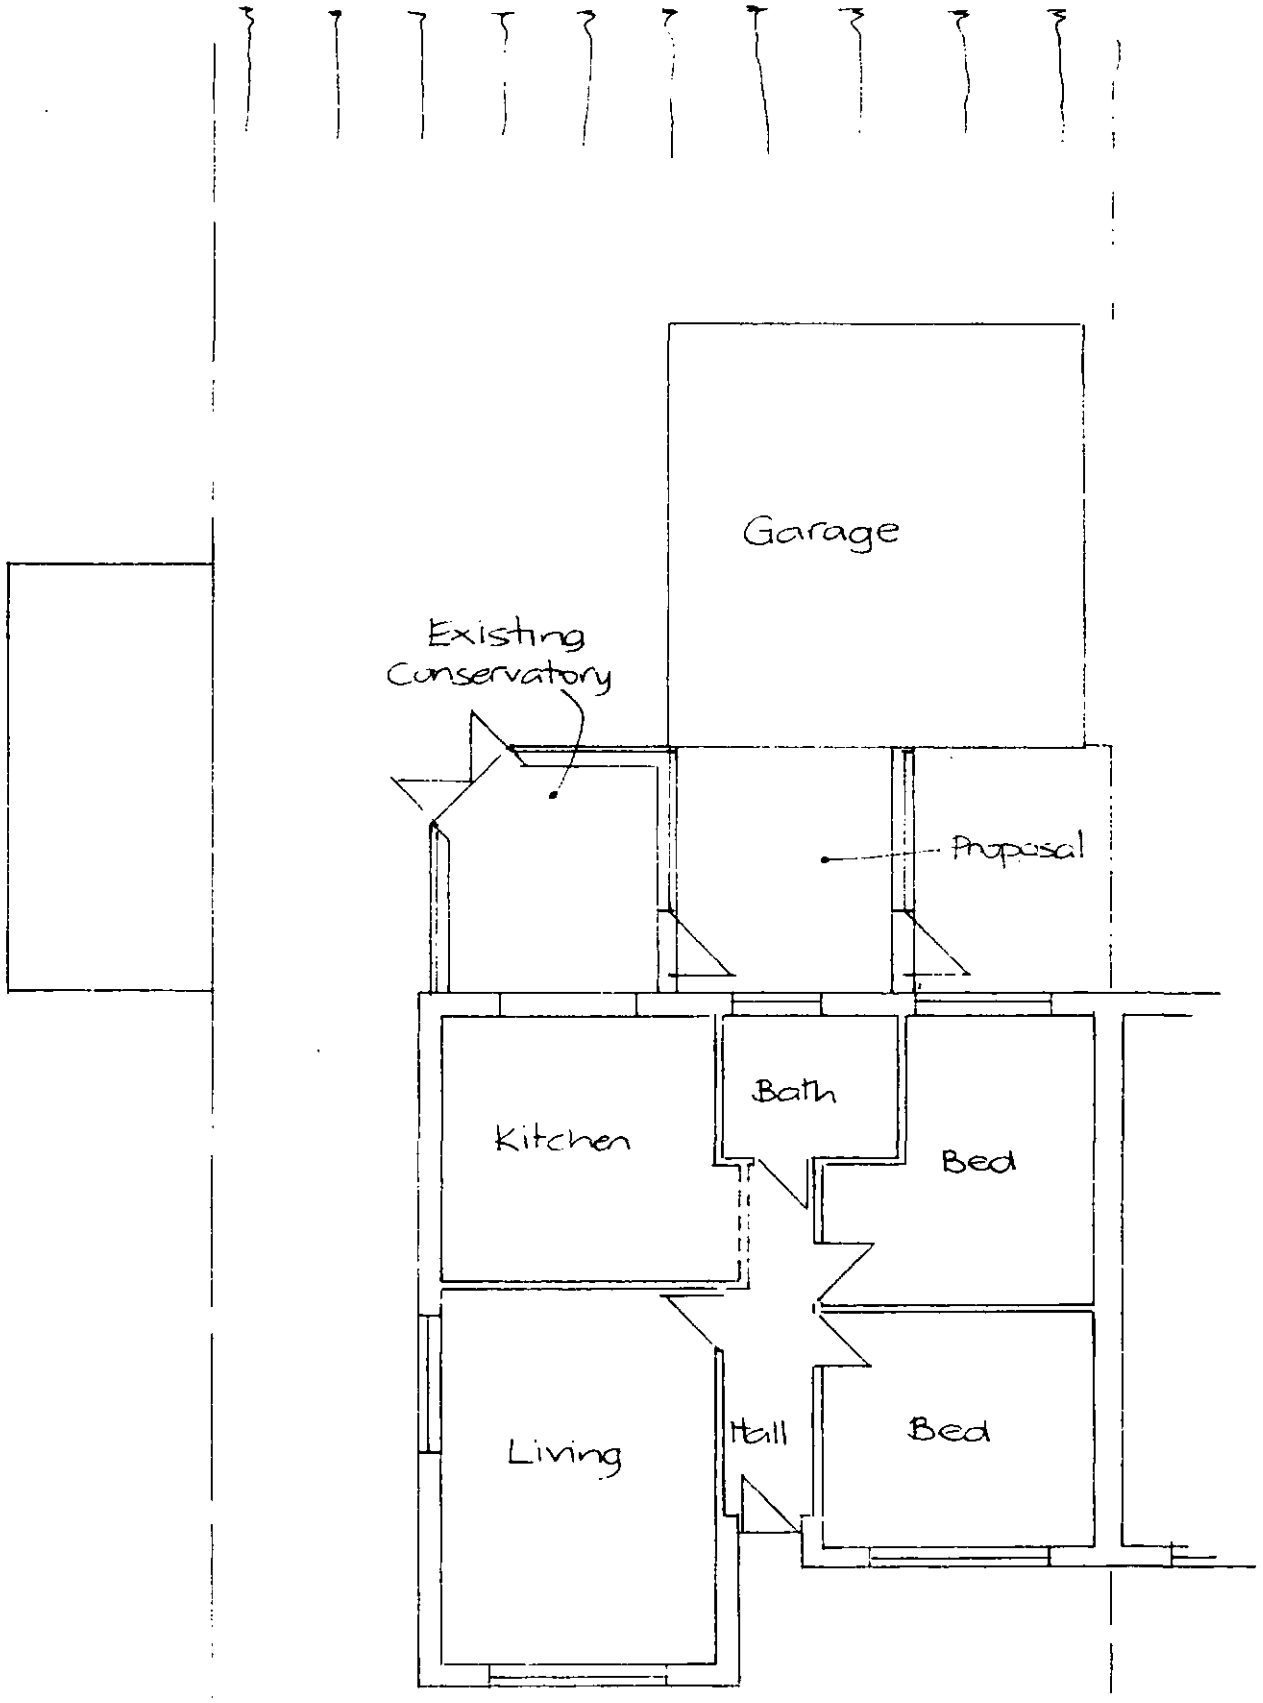


Existing


1:100

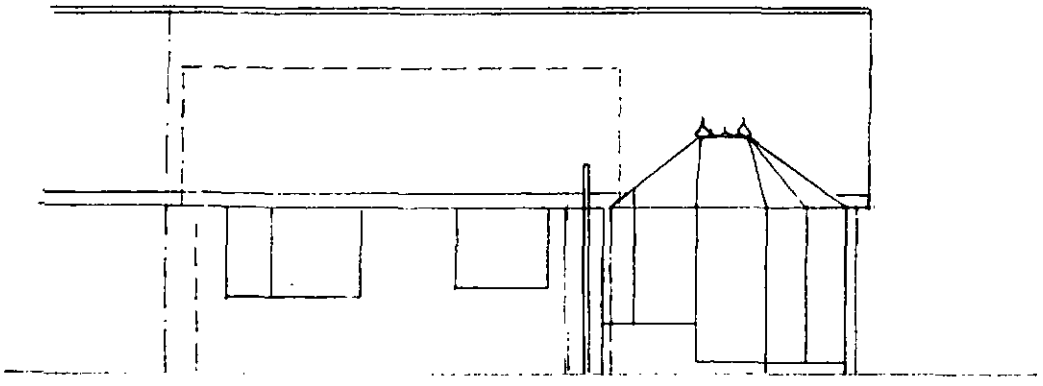

Existing Rear (garage dotted for clarity)

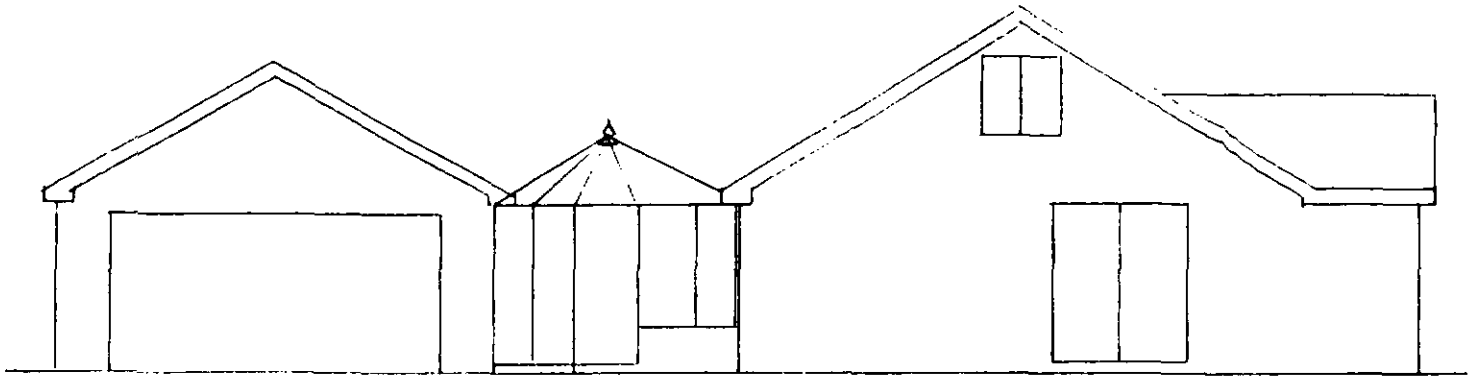


Existing Side

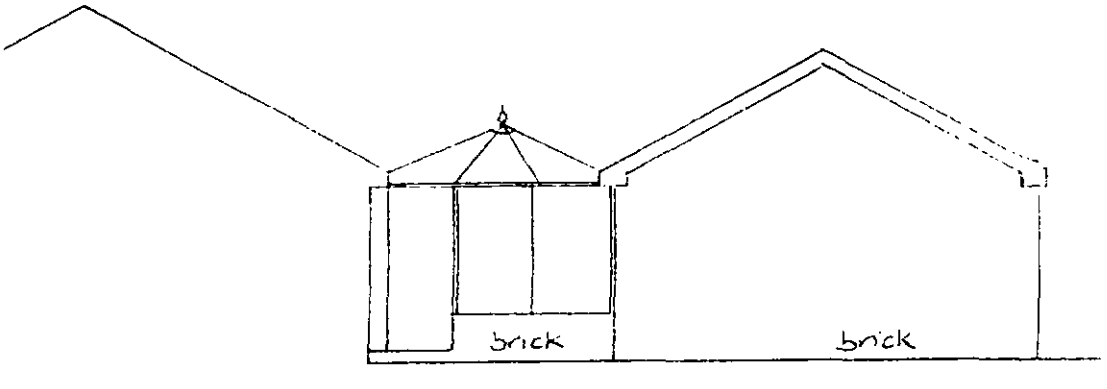


Existing Side

1:100

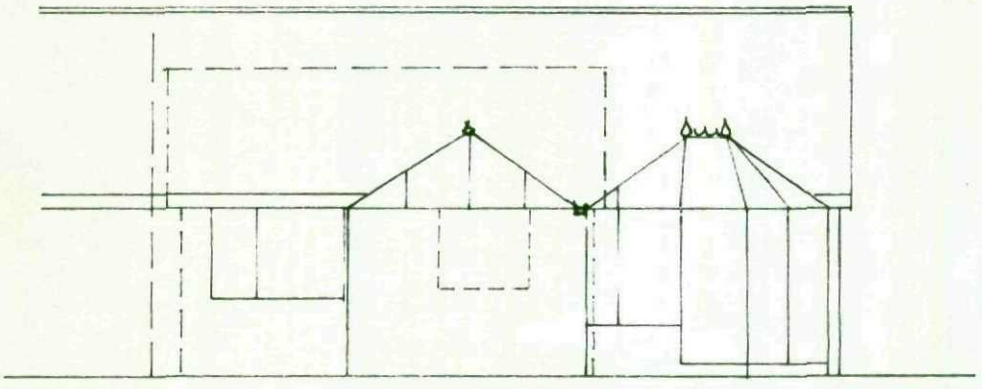

Proposed Rear

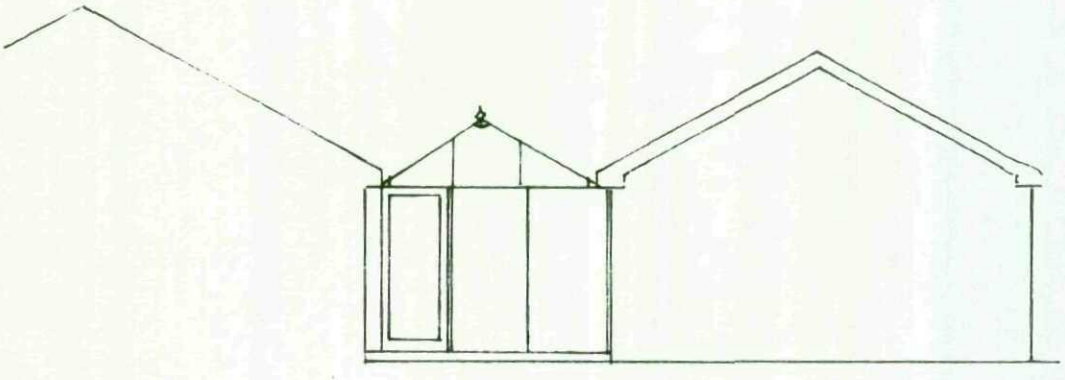

Proposed Side

1:100