
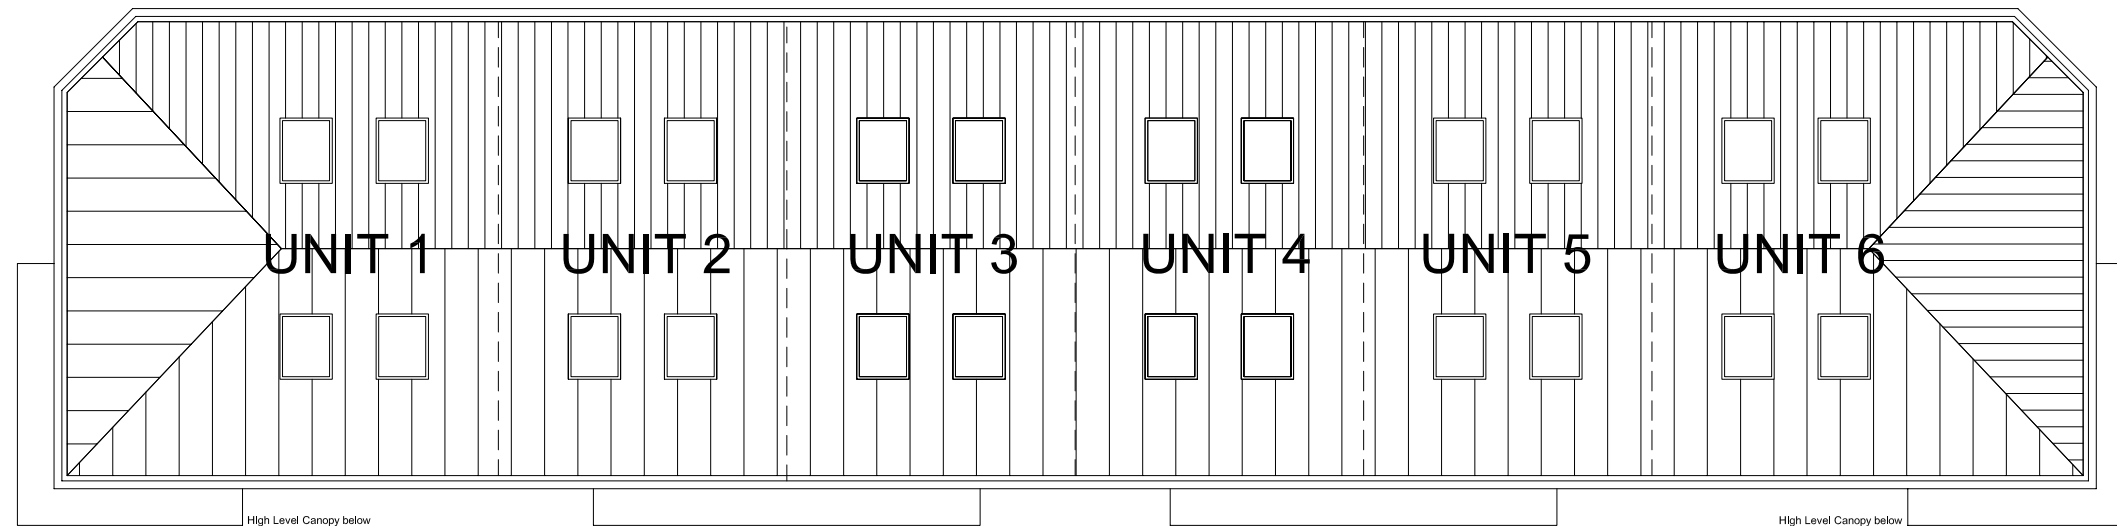


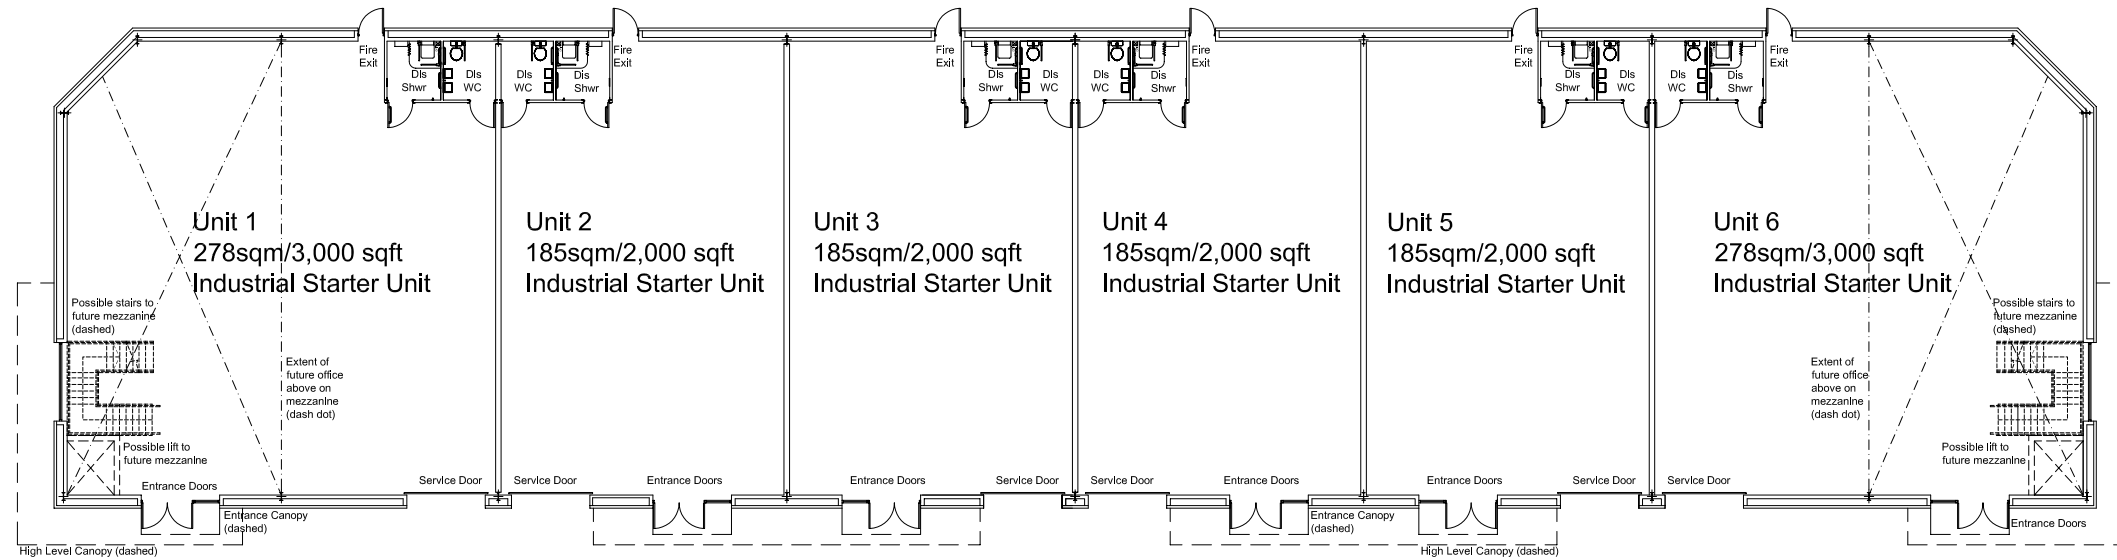

|   |                 |          |
|---|-----------------|----------|
| Revisions   | A               | 00-00-00 |
| Drawing Title   | BLOCK A GA PLAN |          |
| Job-Dwg No   | 9837-106        | Rev -    |
| <div><div><div>THE HARRIS PARTNERSHIP WAKEFIELD<br/>2 St. Johns North, Wakefield, WF1 3QA<br/>t. 01924 291 800 f. 01924 290 072</div><div>THE HARRIS PARTNERSHIP MANCHESTER<br/>1st floor Dale House, 35 Dale St,<br/>Manchester M1 2HF<br/>t. 0161 238 8555 f. 0161 244 5809</div><div>THE HARRIS PARTNERSHIP MILTON KEYNES<br/>The Old Rectory, 79 High Street<br/>Newport Pagnell, MK16 8AB<br/>t. 01908 211 577 f. 01908 211 722</div><div>THE HARRIS PARTNERSHIP READING<br/>101 London Road, Reading, RG1 5BY<br/>t. 0118 950 7700 f. 0118 956 8642</div></div><div><div>THE<br/>HARRIS<br/>PARTNERSHIP</div><div>ARCHITECTS<br/>www.hartspartnership.com</div></div></div> |                 |          |

|               |                                                               |              |       |
|---------------|---------------------------------------------------------------|--------------|-------|
| Project Title | PROPOSED MIXED USE DEVELOPMENT                                |              |       |
|               | EVERILL GATE LANE<br>CORTONWOOD<br>DEARNE VALLEY<br>BARNSELEY |              |       |
| Client        | LANDTASK/GREGORY PROPERTIES                                   |              |       |
| Status        | PLANNING - RESERVED MATTERS                                   |              |       |
| Scale         | 1:200                                                         | Drawing Size | A2    |
| Drawn By      | ASR                                                           | Checked By   | DMW   |
|               |                                                               | Date         | 12/08 |