




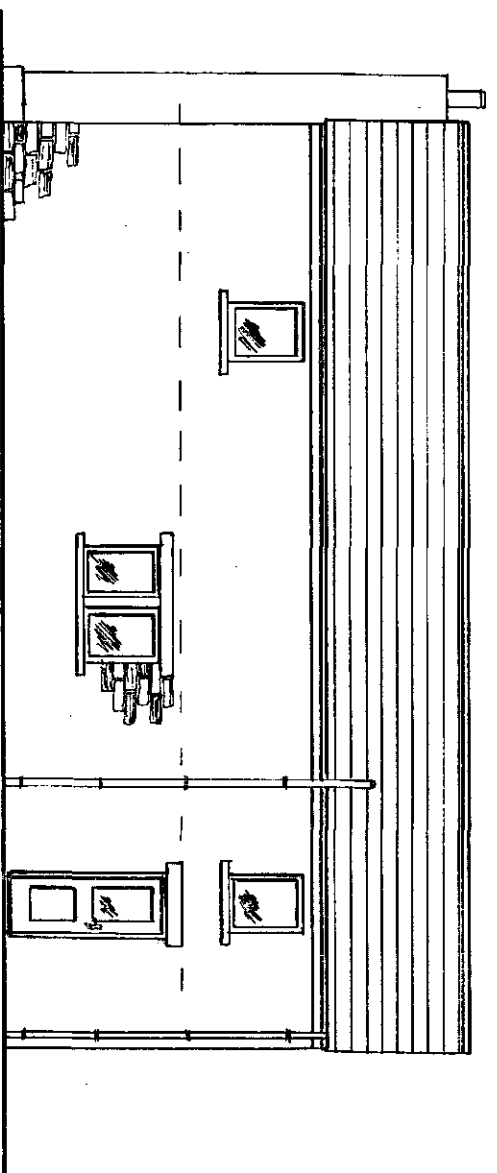


Existing Side

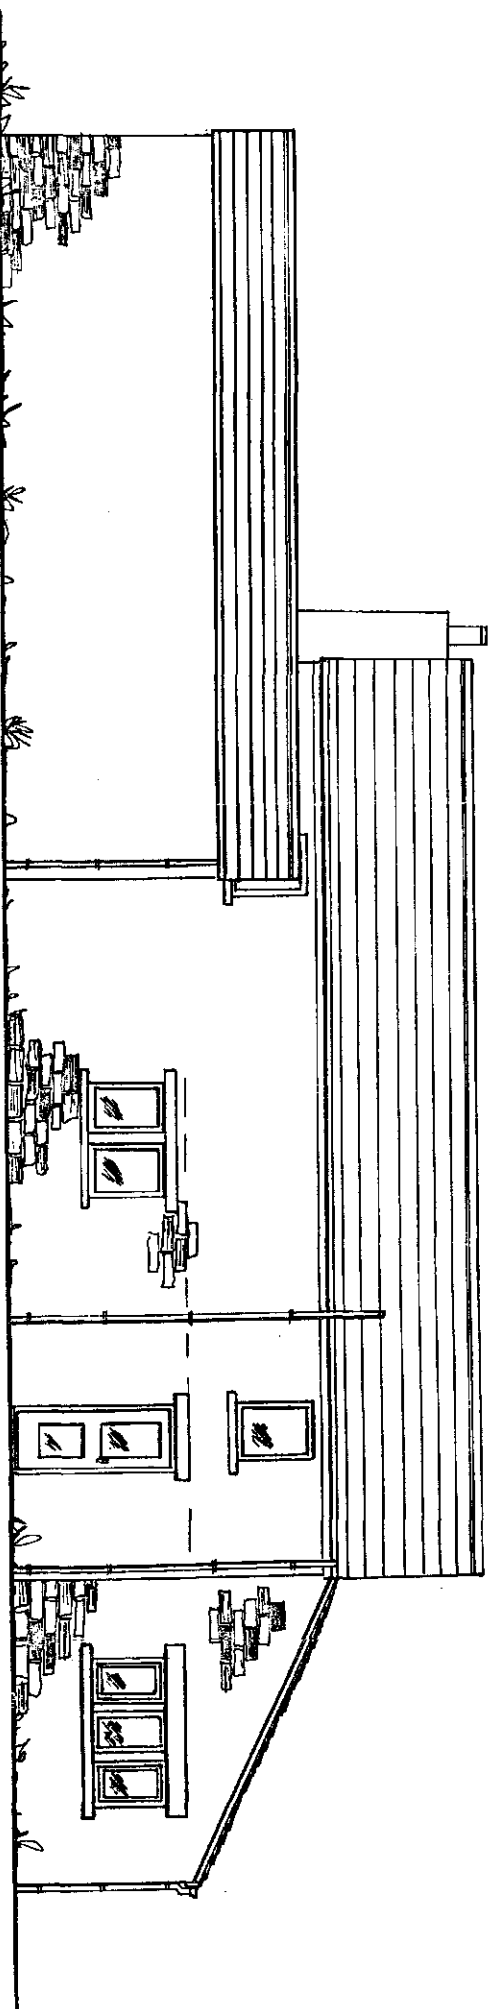


Proposed Side

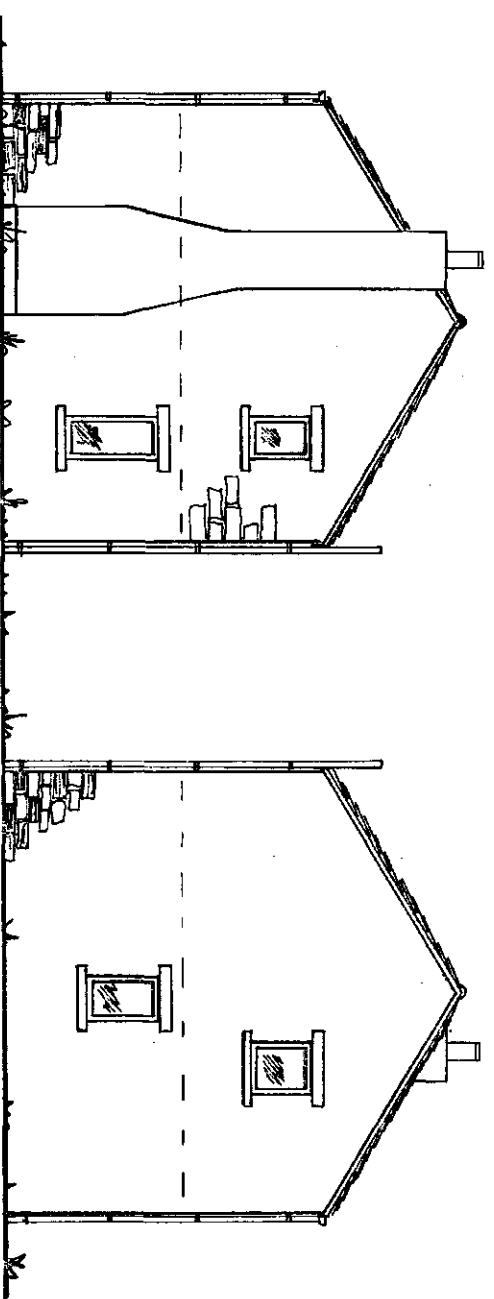


Existing Rear

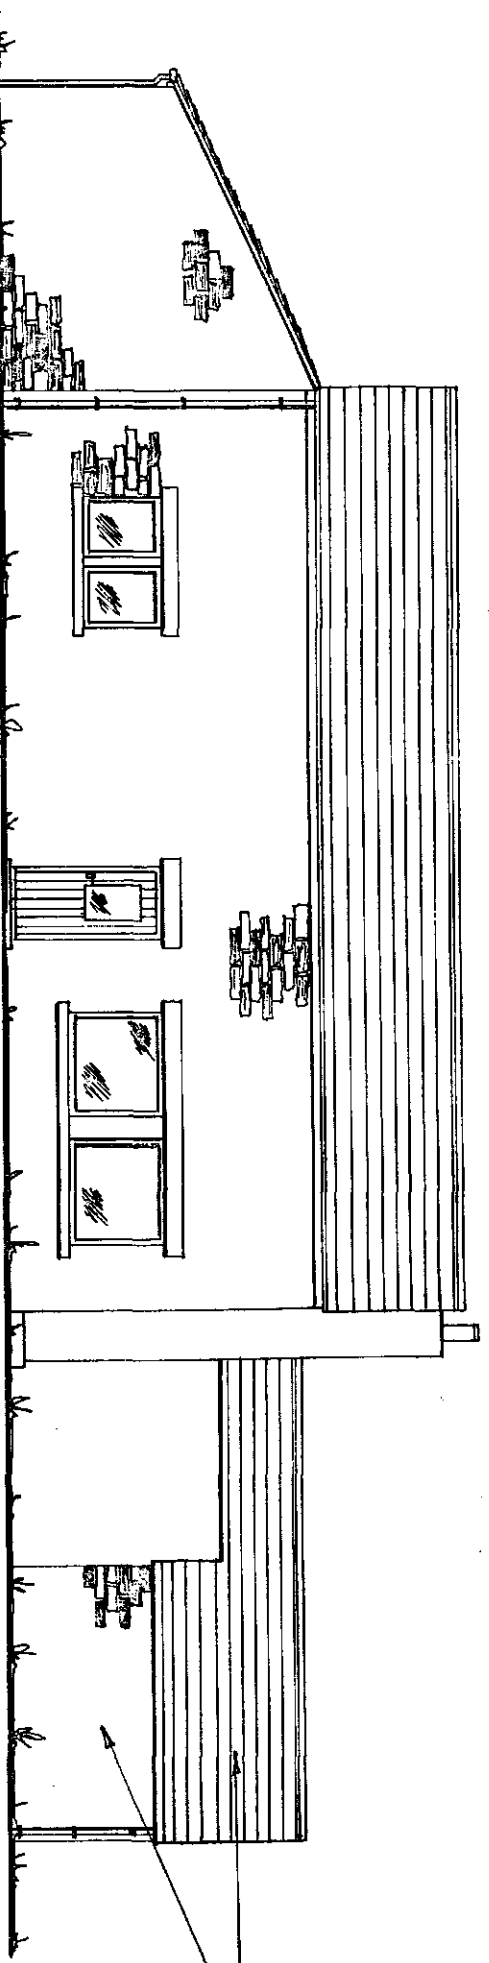


Proposed Side

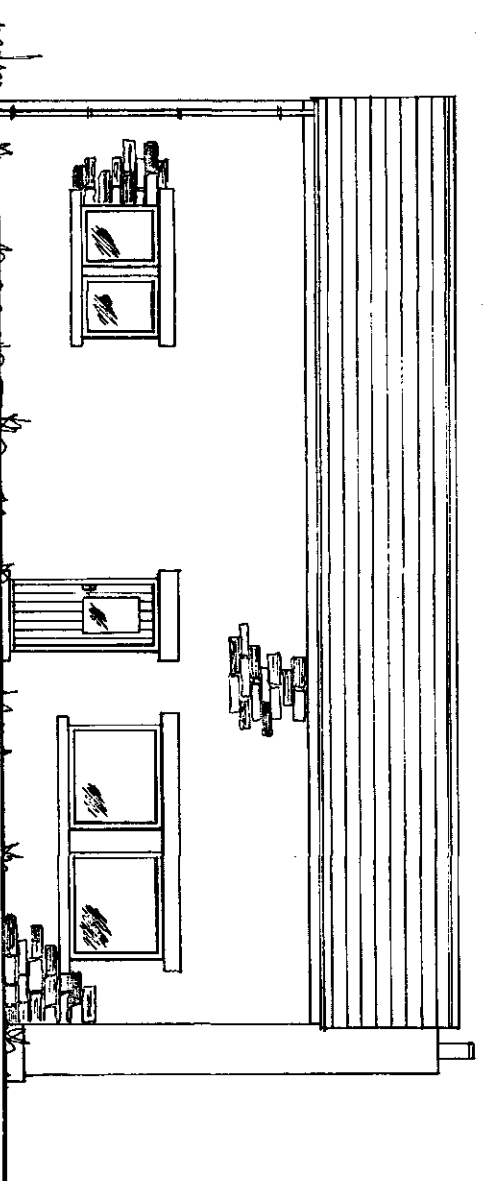


Existing Side

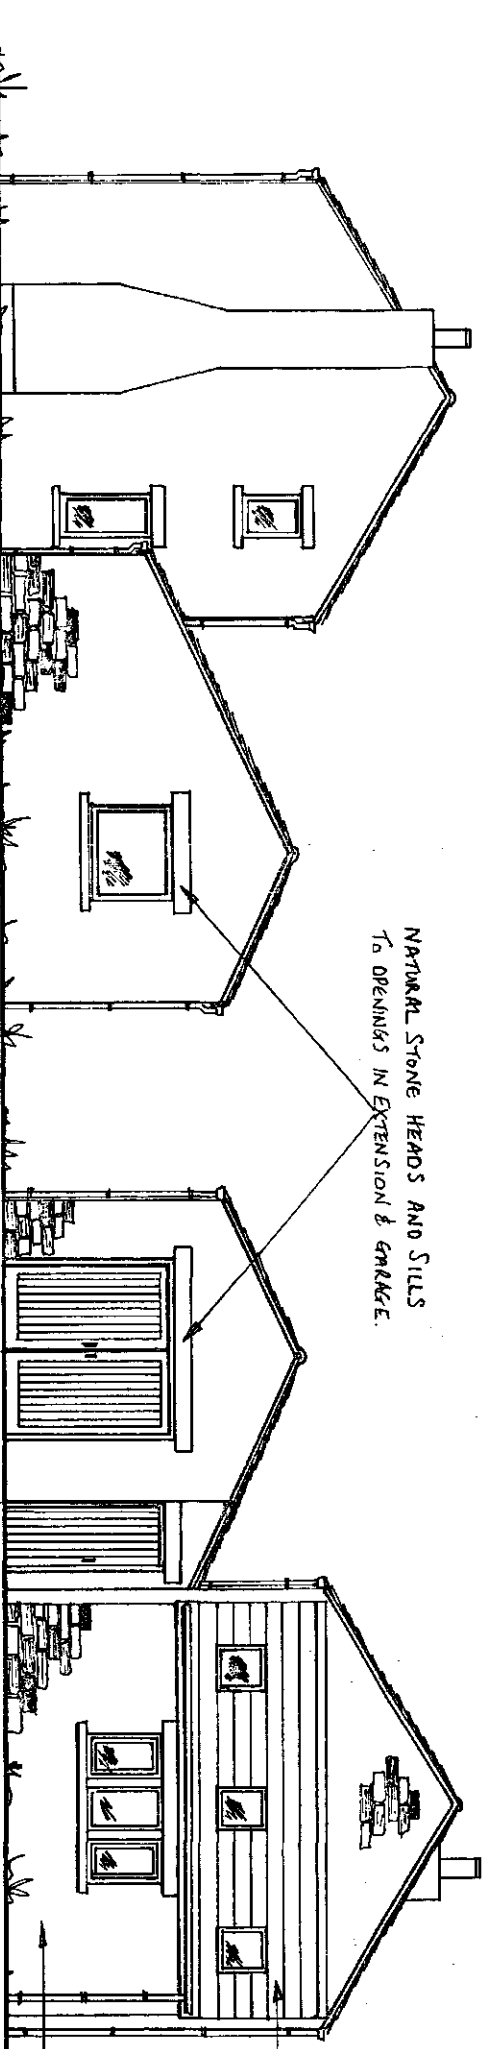


Proposed Rear

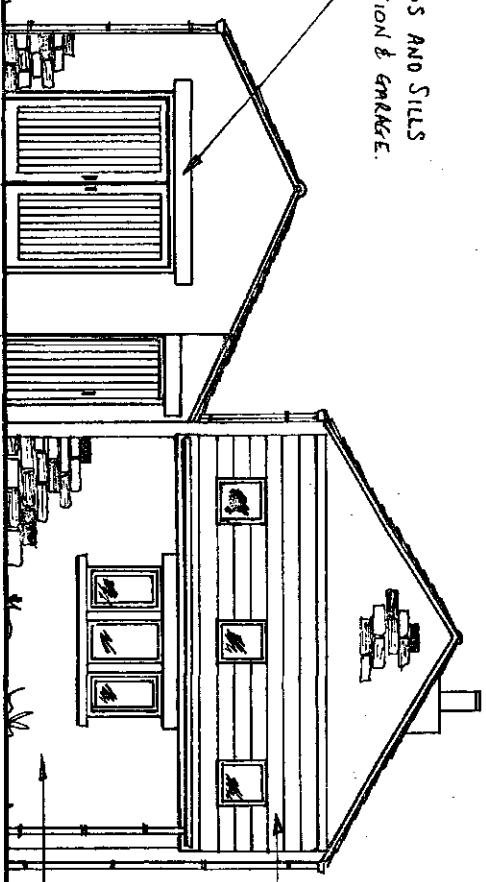

Proposed Front

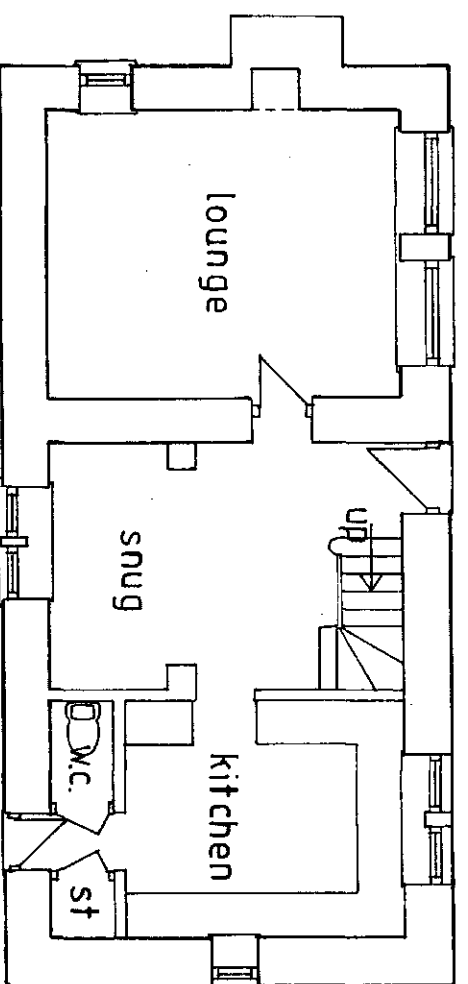

Existing Ground Floor

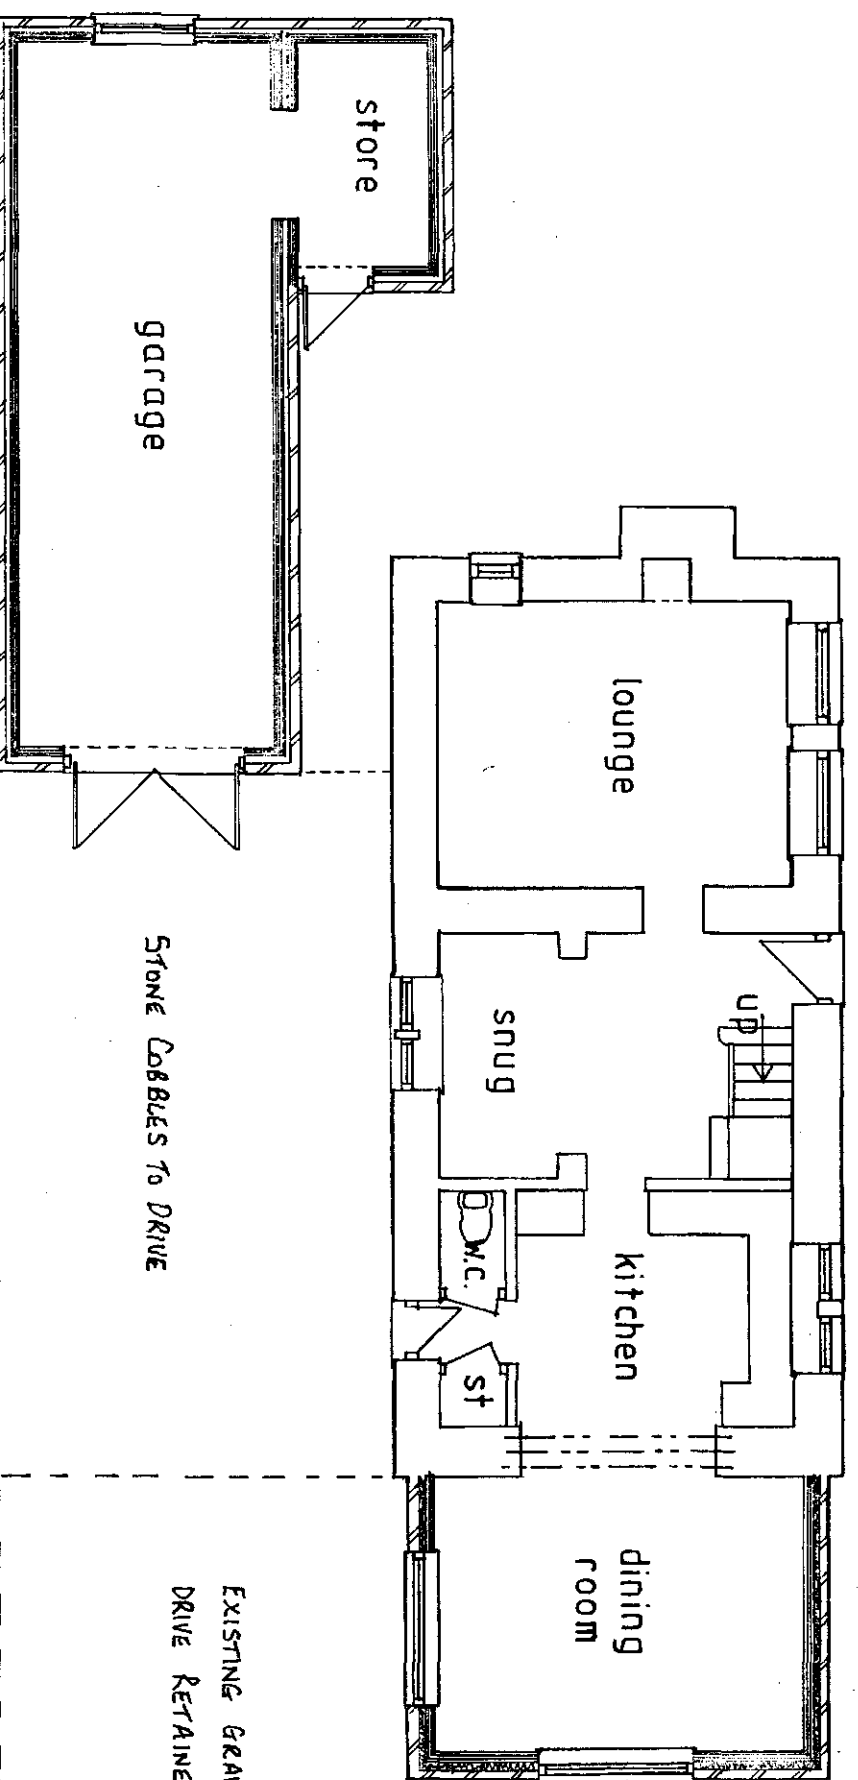

Proposed Ground Floor

Simon Elliott Associates	
Planning & Project Management Consultants	
9 Famaby Gardens, High Green, Sheffield S35 4FZ. Telephone: 0114 3481039	
Client: A PERKY	
Title: PABILLO BARN, HERMIT HILL LANE NORTON SHERFIELD. PROPOSED EXTENSION & GARAGE / STORE	
Drawn By: SME.	
Drawn Scale: 1:100	
Date: MARCH 2016	
Drawing No: SEA/745/002	
Revisions:	

31 MAR 2016
RECEIVED BY: [Signature]
COMMUNAL MAIL ROOM

NATURAL STONE HEADS AND SILLS
TO ORIGINALS IN EXTENSION & GARAGE.

FLAT ROOF TILE ROOF TILES AND
NATURAL STONE WALLS TO MATCH
EXISTING DWELLING.

FLAT ROOF TILE TILES
TO MATCH EXISTING HOUSE.

NATURAL STONE TO MATCH
EXISTING HOUSE.

STONE COBBLES TO DRIVE

EXISTING GRAVEL
DRIVE RETAINED