Copyright KMB Ltd.

Do Not Scale This Drawing For Construction Purposes

CDM - Significant Design Hazards

Hazard	Control

Floor Area = 417.5m²

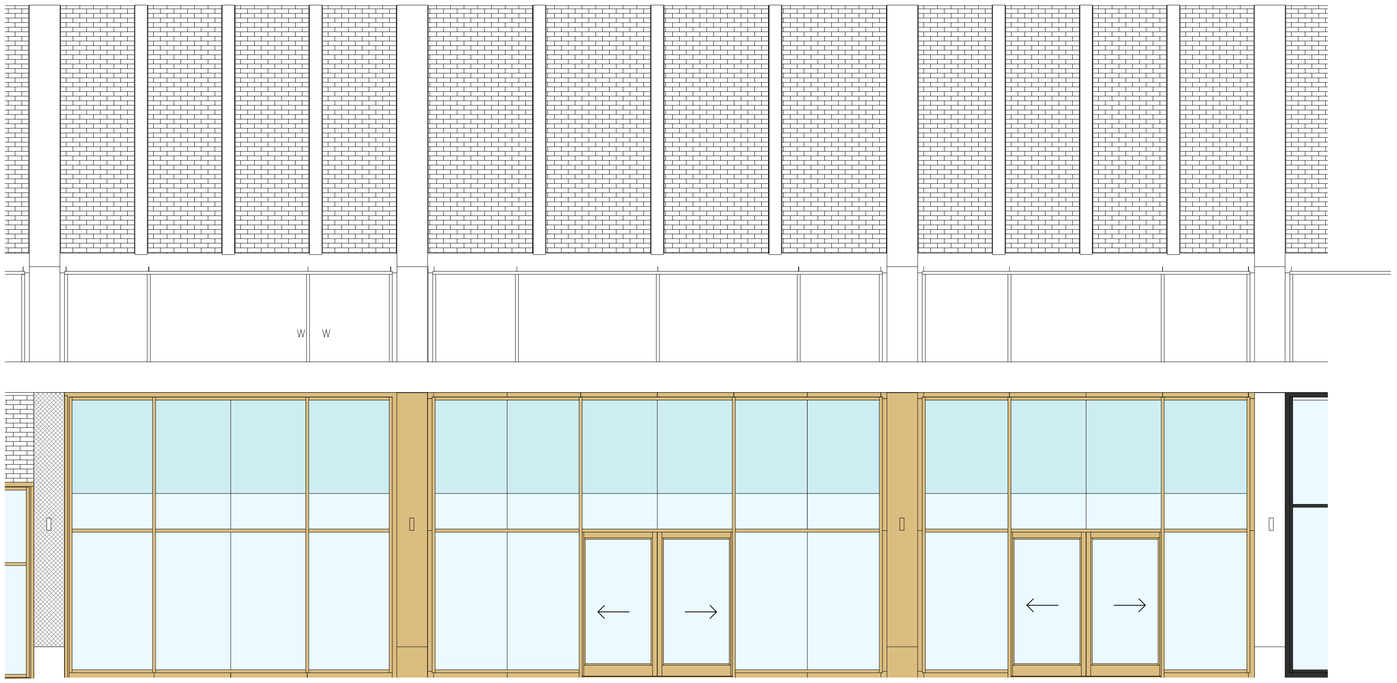

Elevation as Existing

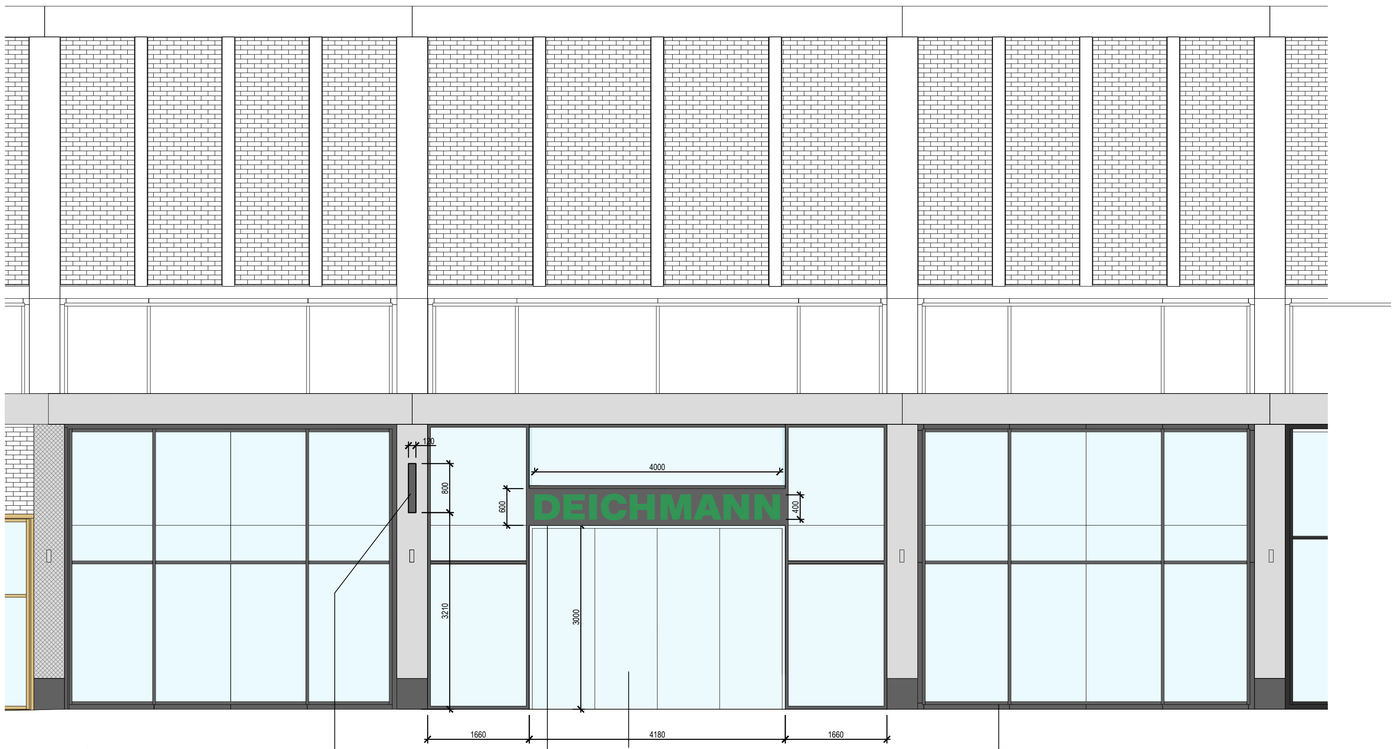

Elevation as Proposed

New internally illuminated projecting sign. 800x800x120mm.

New signage as individual internally illuminated letters 400mm high on a 600mm high aluminium panel 4180mm long and finished DB703 grey.

New frameless sliding folding glass doors

Glazing system refinished in DB703 grey

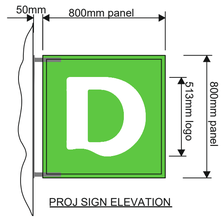

PROJ SIGN ELEVATION

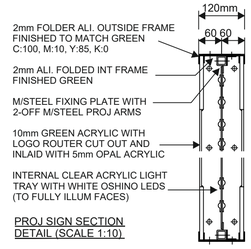

PROJ SIGN SECTION DETAIL (SCALE 1:10)

FASCIA SIGN - SECTION

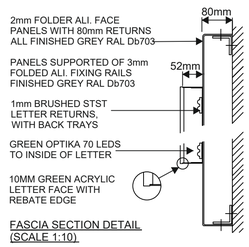

FASCIA SECTION DETAIL (SCALE 1:10)

A		17.07.20	Signage updated	DH	
GB	DE	Date	Description	Drawn	Checked

Amendments

Drawing Status

Approval

CONSTRUCTION CONSULTANTS

PROJECT
Unit SU3
The Glass Works
Barnsley

CLIENT
DEICHMANN

TITLE
Elevation

SCALE	DATE
1:50 / 20 @ A1	July 2020

DRAWN BY	CHECKED BY	DRAWING No.	REV
DH	BF	7167-07	A

The Old Bake House, Kirton, Lincolnshire, PE20 1EH
t: 01205 724016 f: 01205 724470 e: kmb@kmb-ltd.co.uk