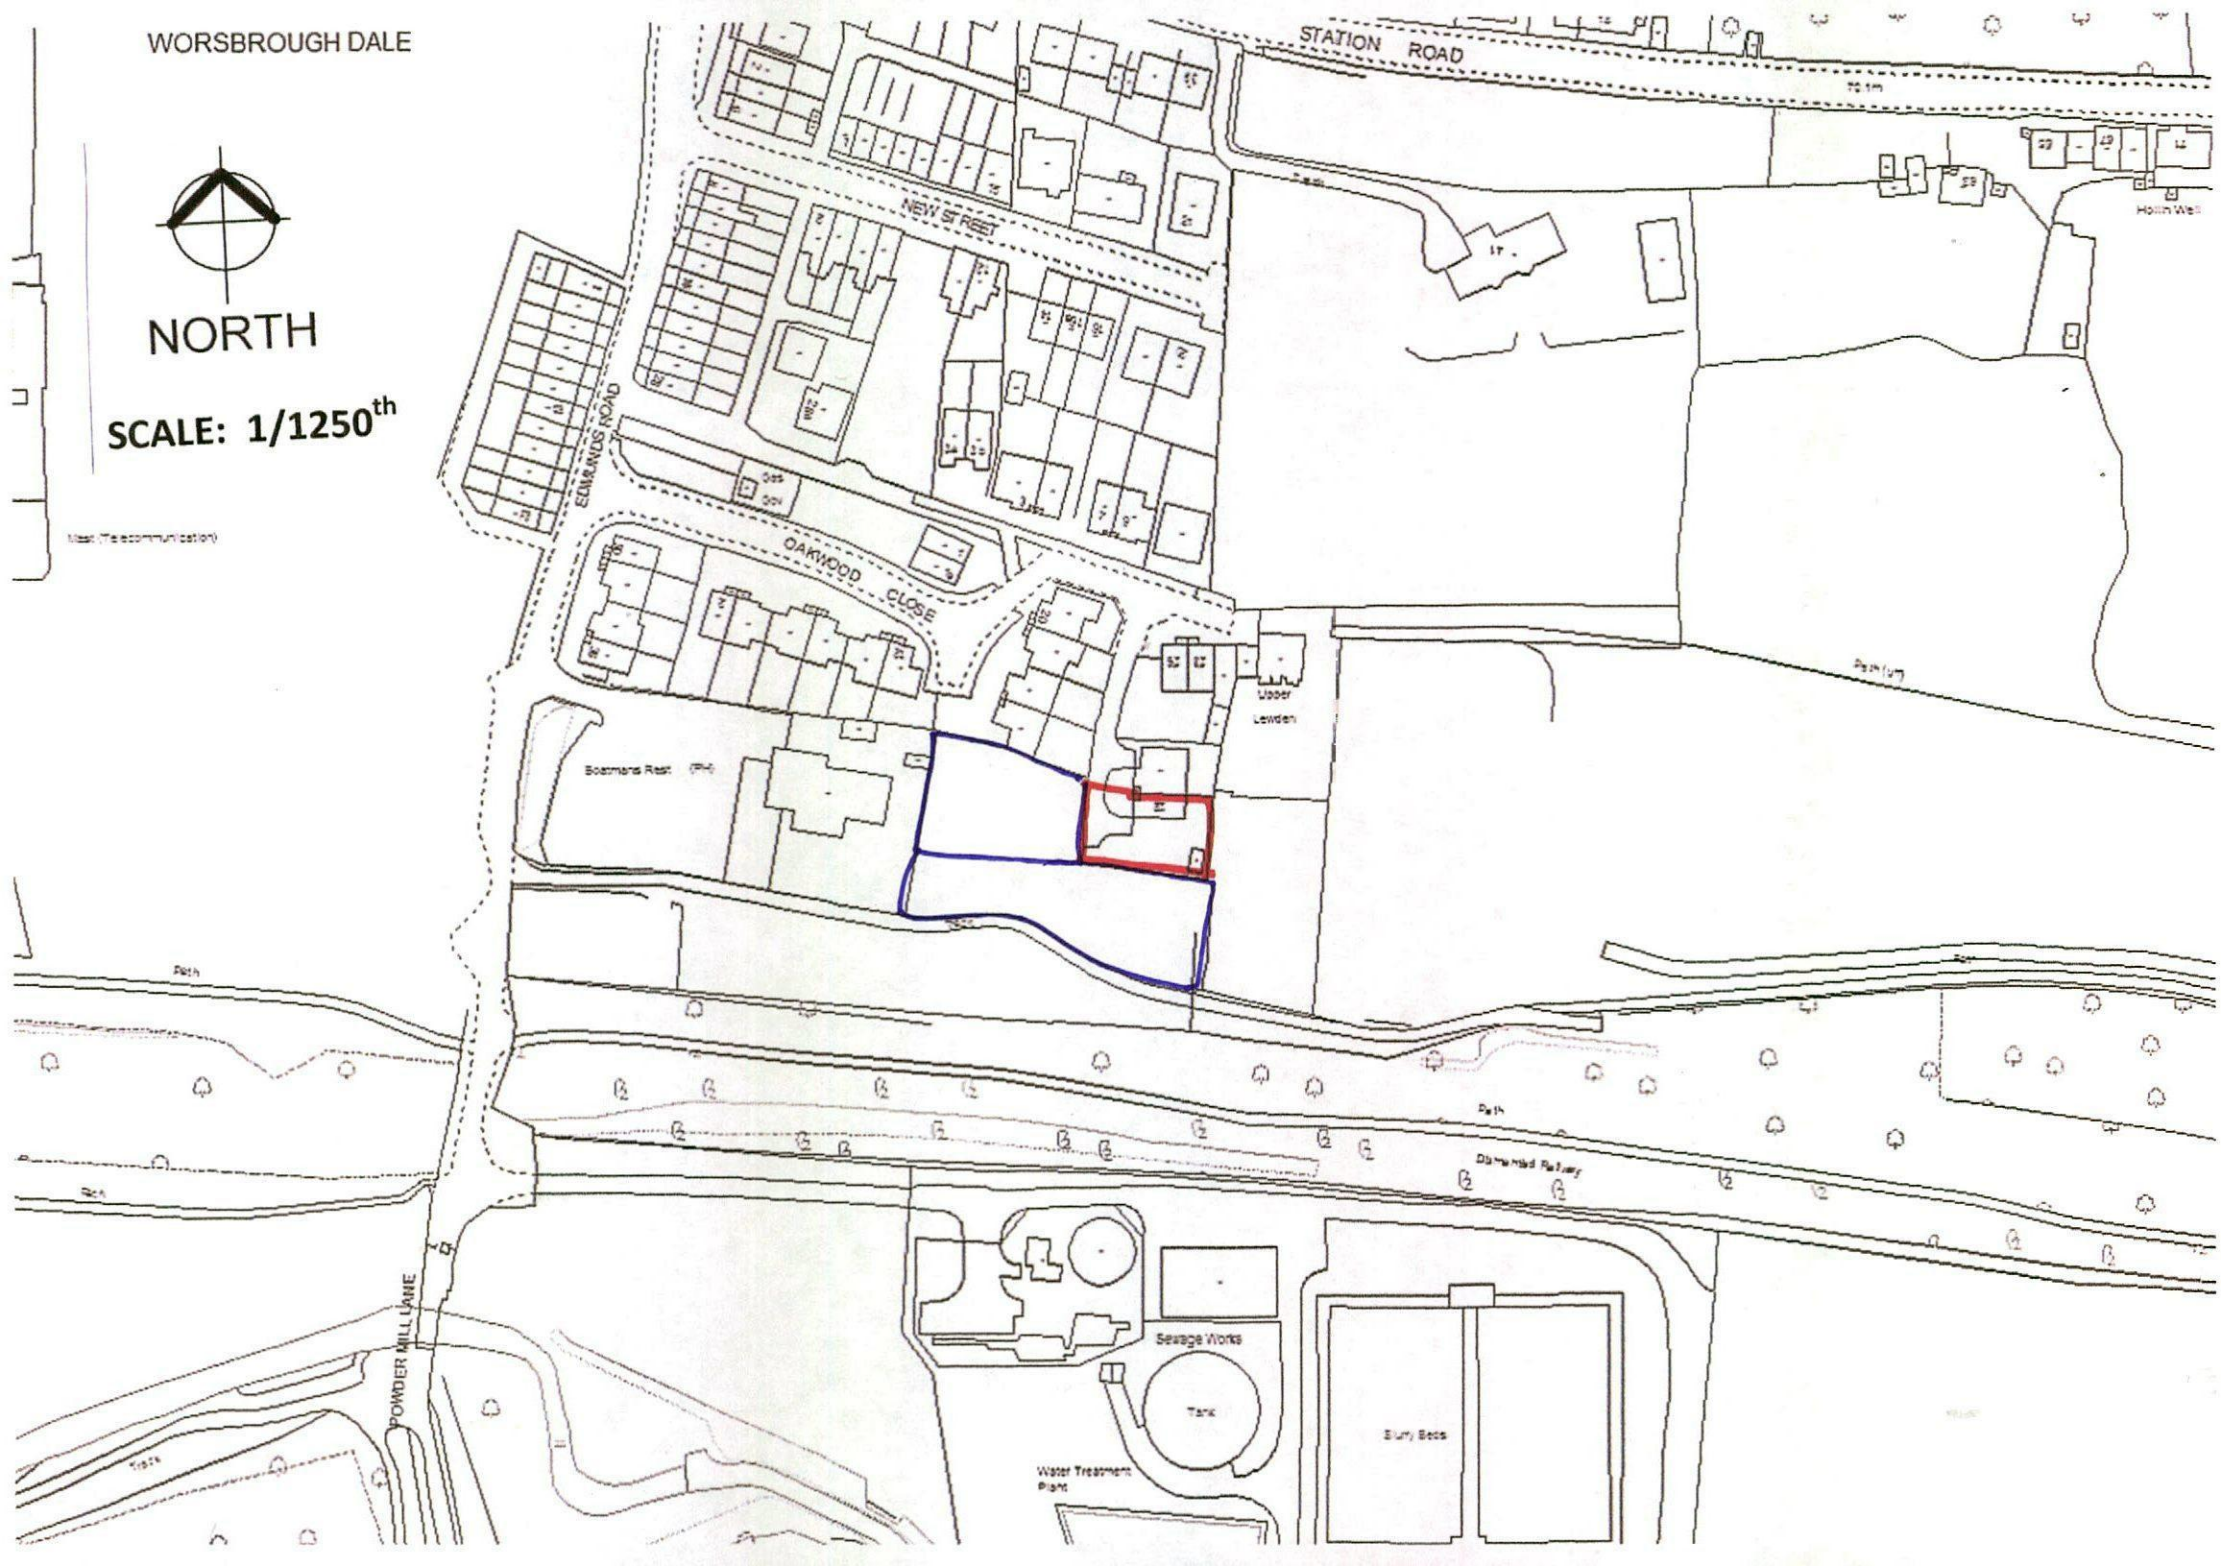

WORSBROUGH DALE
NORTH
SCALE: 1/1250th
STATION ROAD
NEW STREET
EDMUNDS ROAD
OAKWOOD CLOSE
Upper Lewden
Boatmans Rest (PH)
Path
POWDER MILL LANE
Sewage Works
Tank
Water Treatment Plant
Sludge Beds