

← Go to Map 51

↑ Go to Map 37




↑ Go to Map 25

Barnsley Local Development Plan

Reproduced from the Ordnance Survey mapping with the permission of the Controller of Her Majesty's Stationery Office © Crown copyright.
Unauthorised reproduction infringes Crown copyright and may lead to prosecution or civil proceedings.





↓ Go to Map 39



Barnsley MBC Licence Number LA100022264 - 20

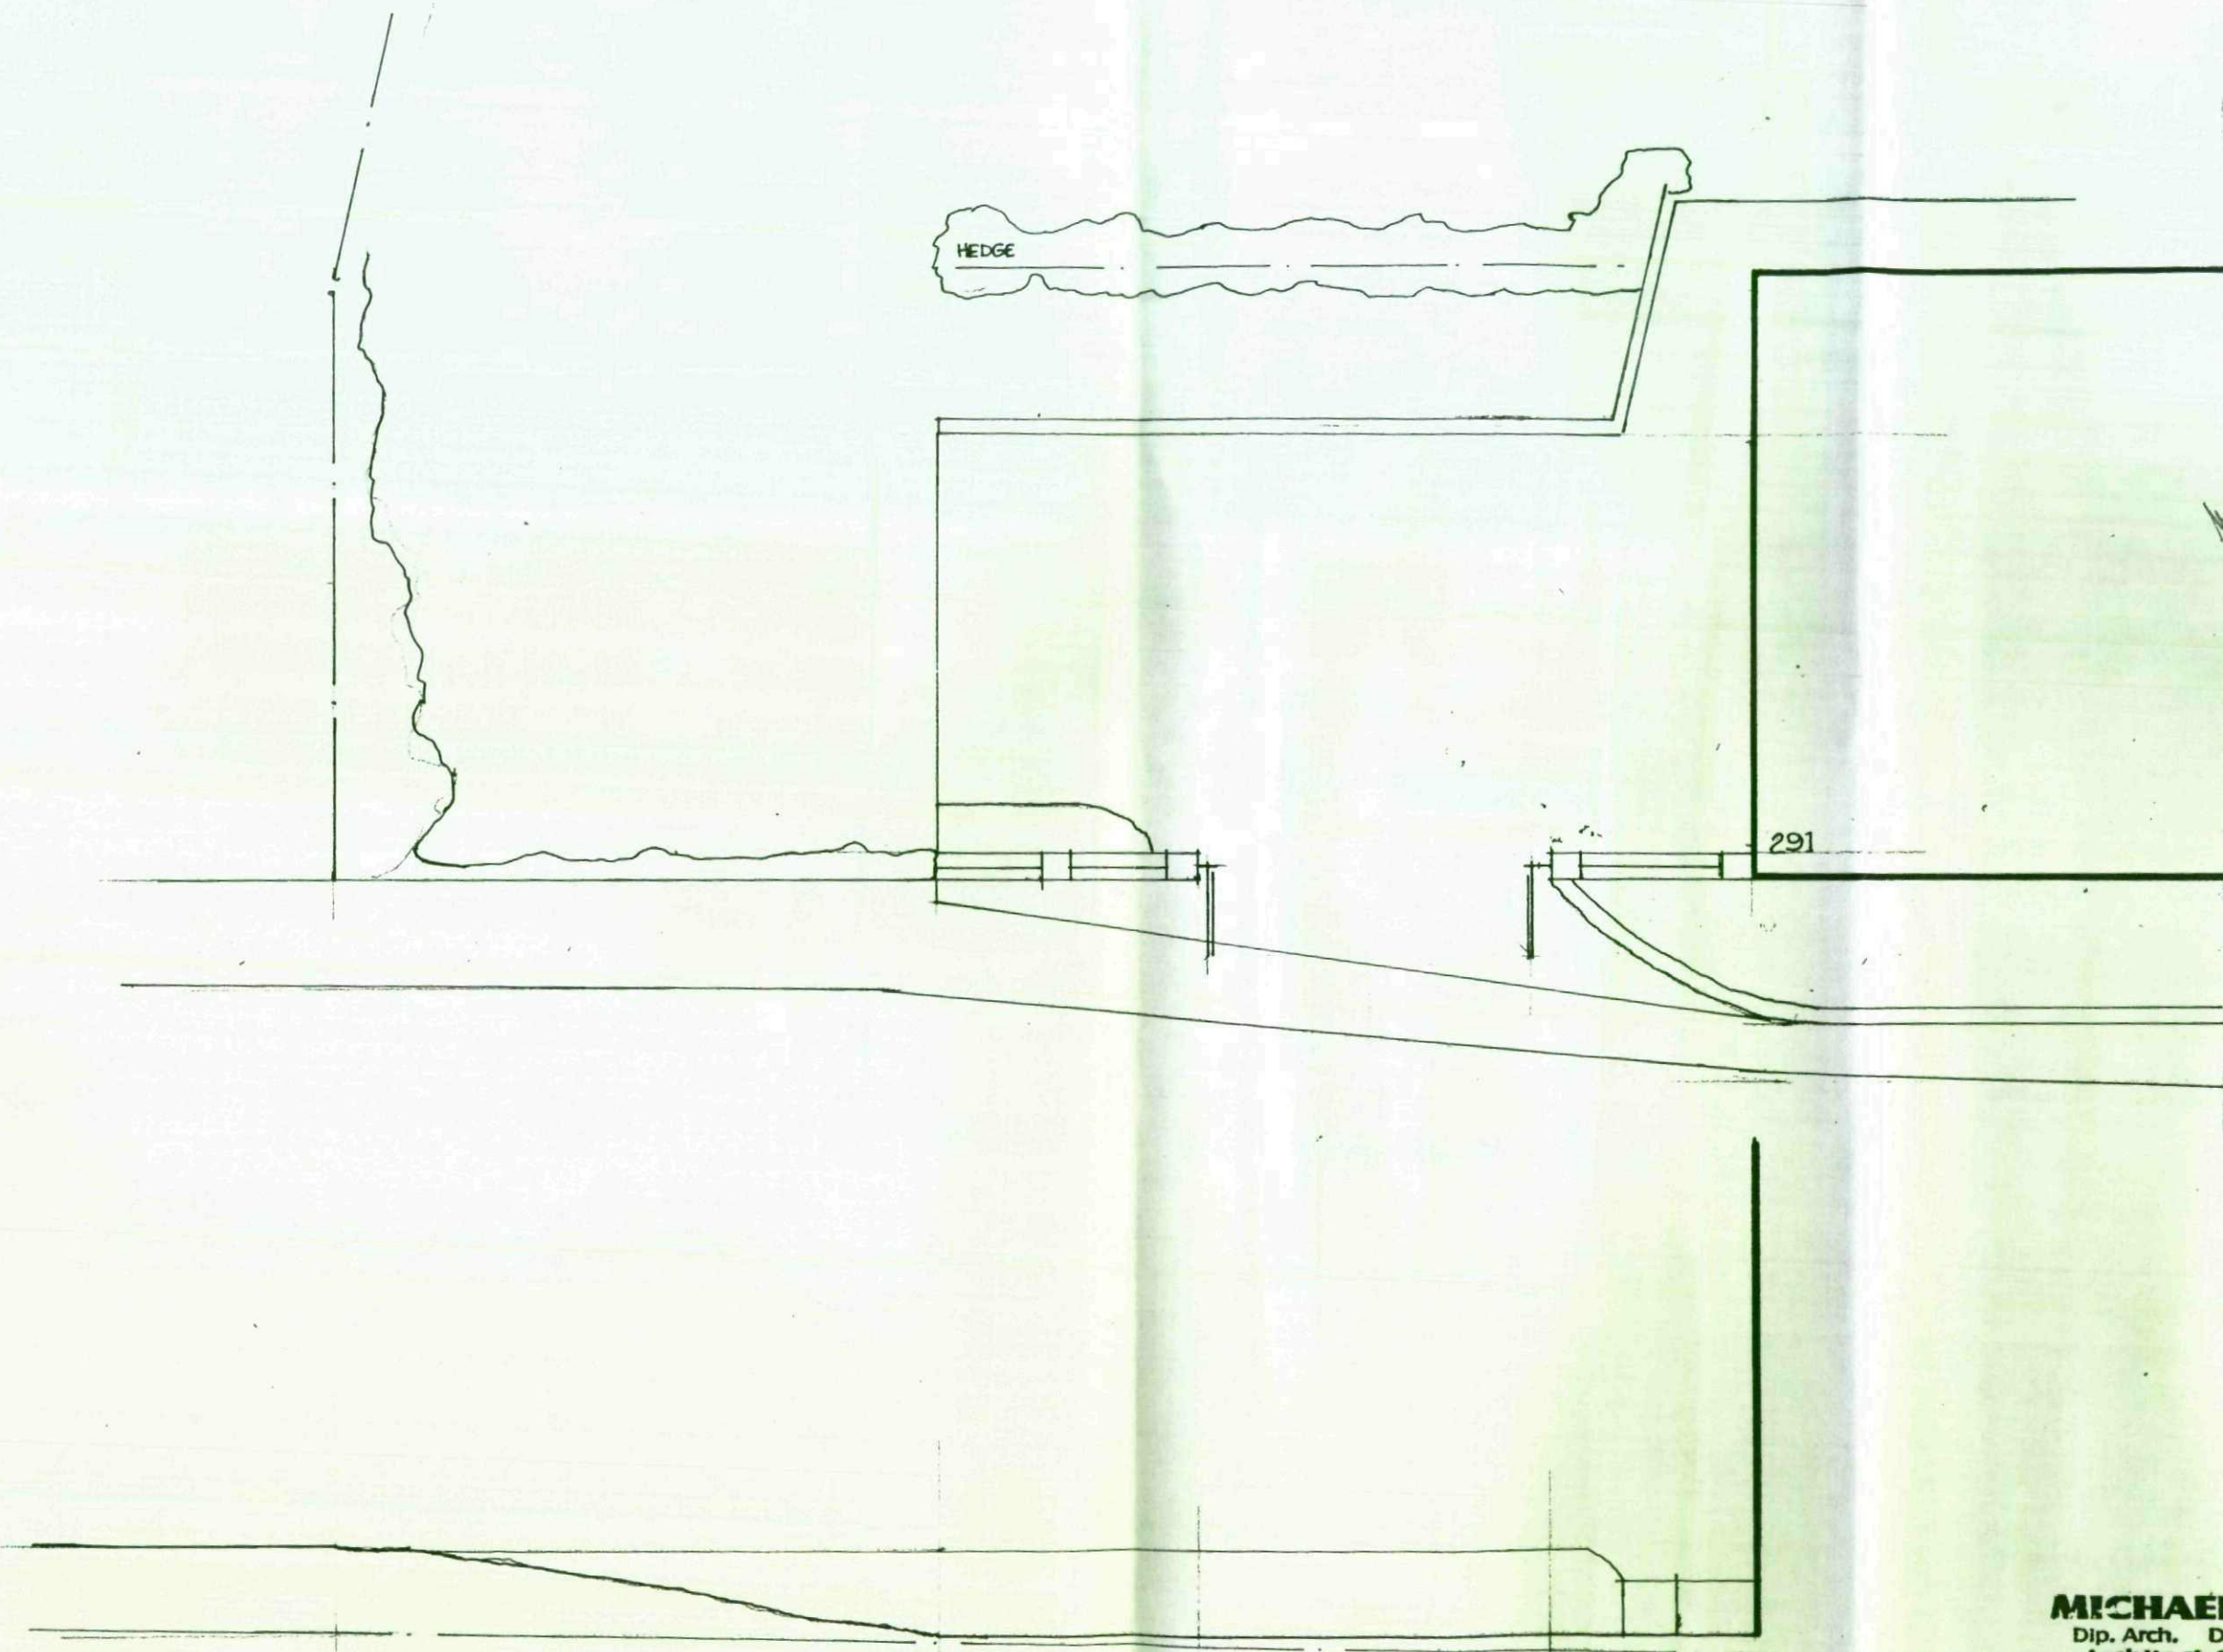

SURVEY LAND AT 291 BARNSELEY ROAD HOYLANDSWAINE 1:100 4/00 DRG HS.1

MICHAEL A CLYNCH
Dip. Arch. Dip. T. P. A.R.I.B.A.
Architect & Town Planner
14 Huddersfield Road, Ingbrichworth
Sheffield S36 7GF Tel: 01226 766308

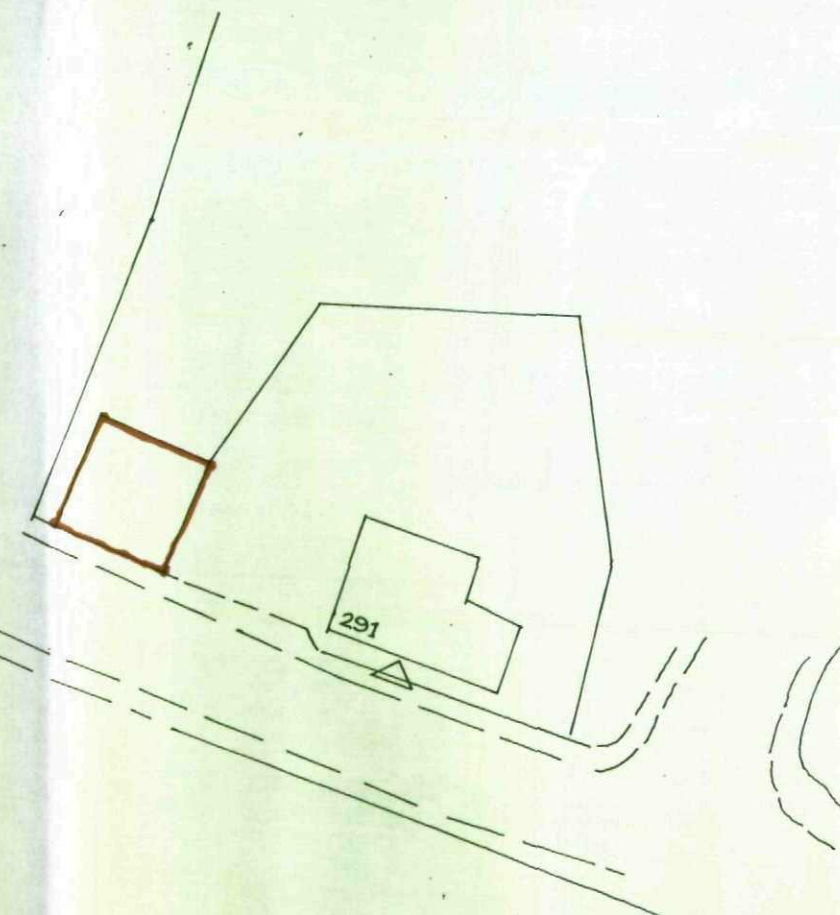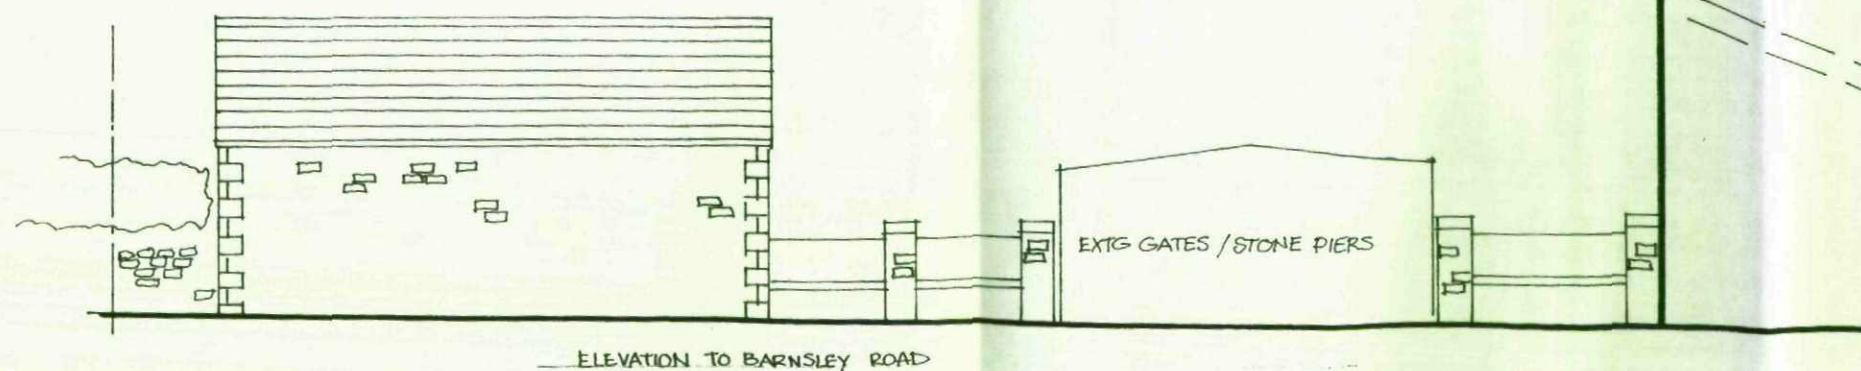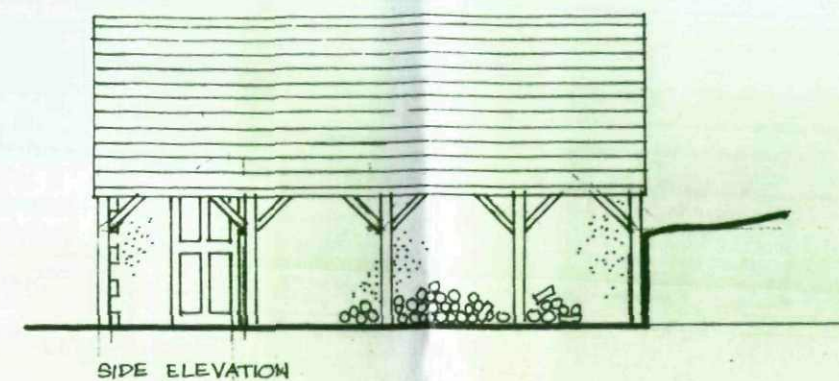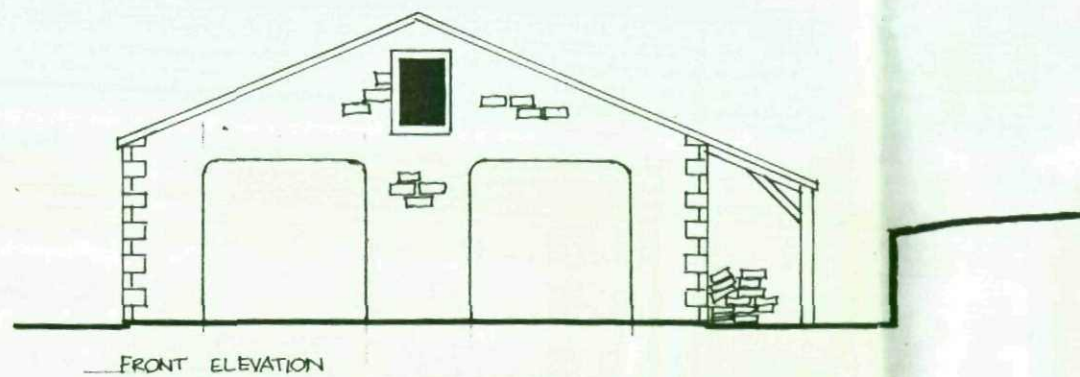

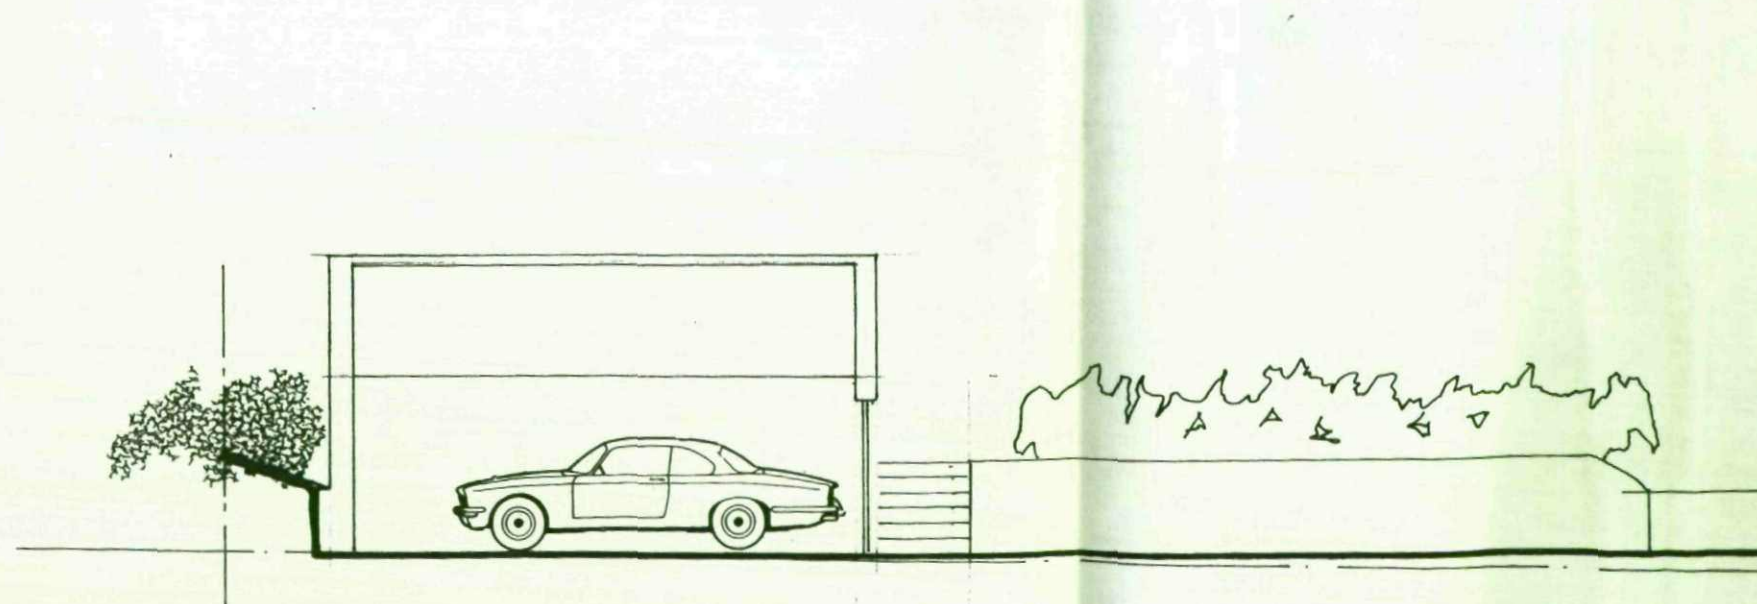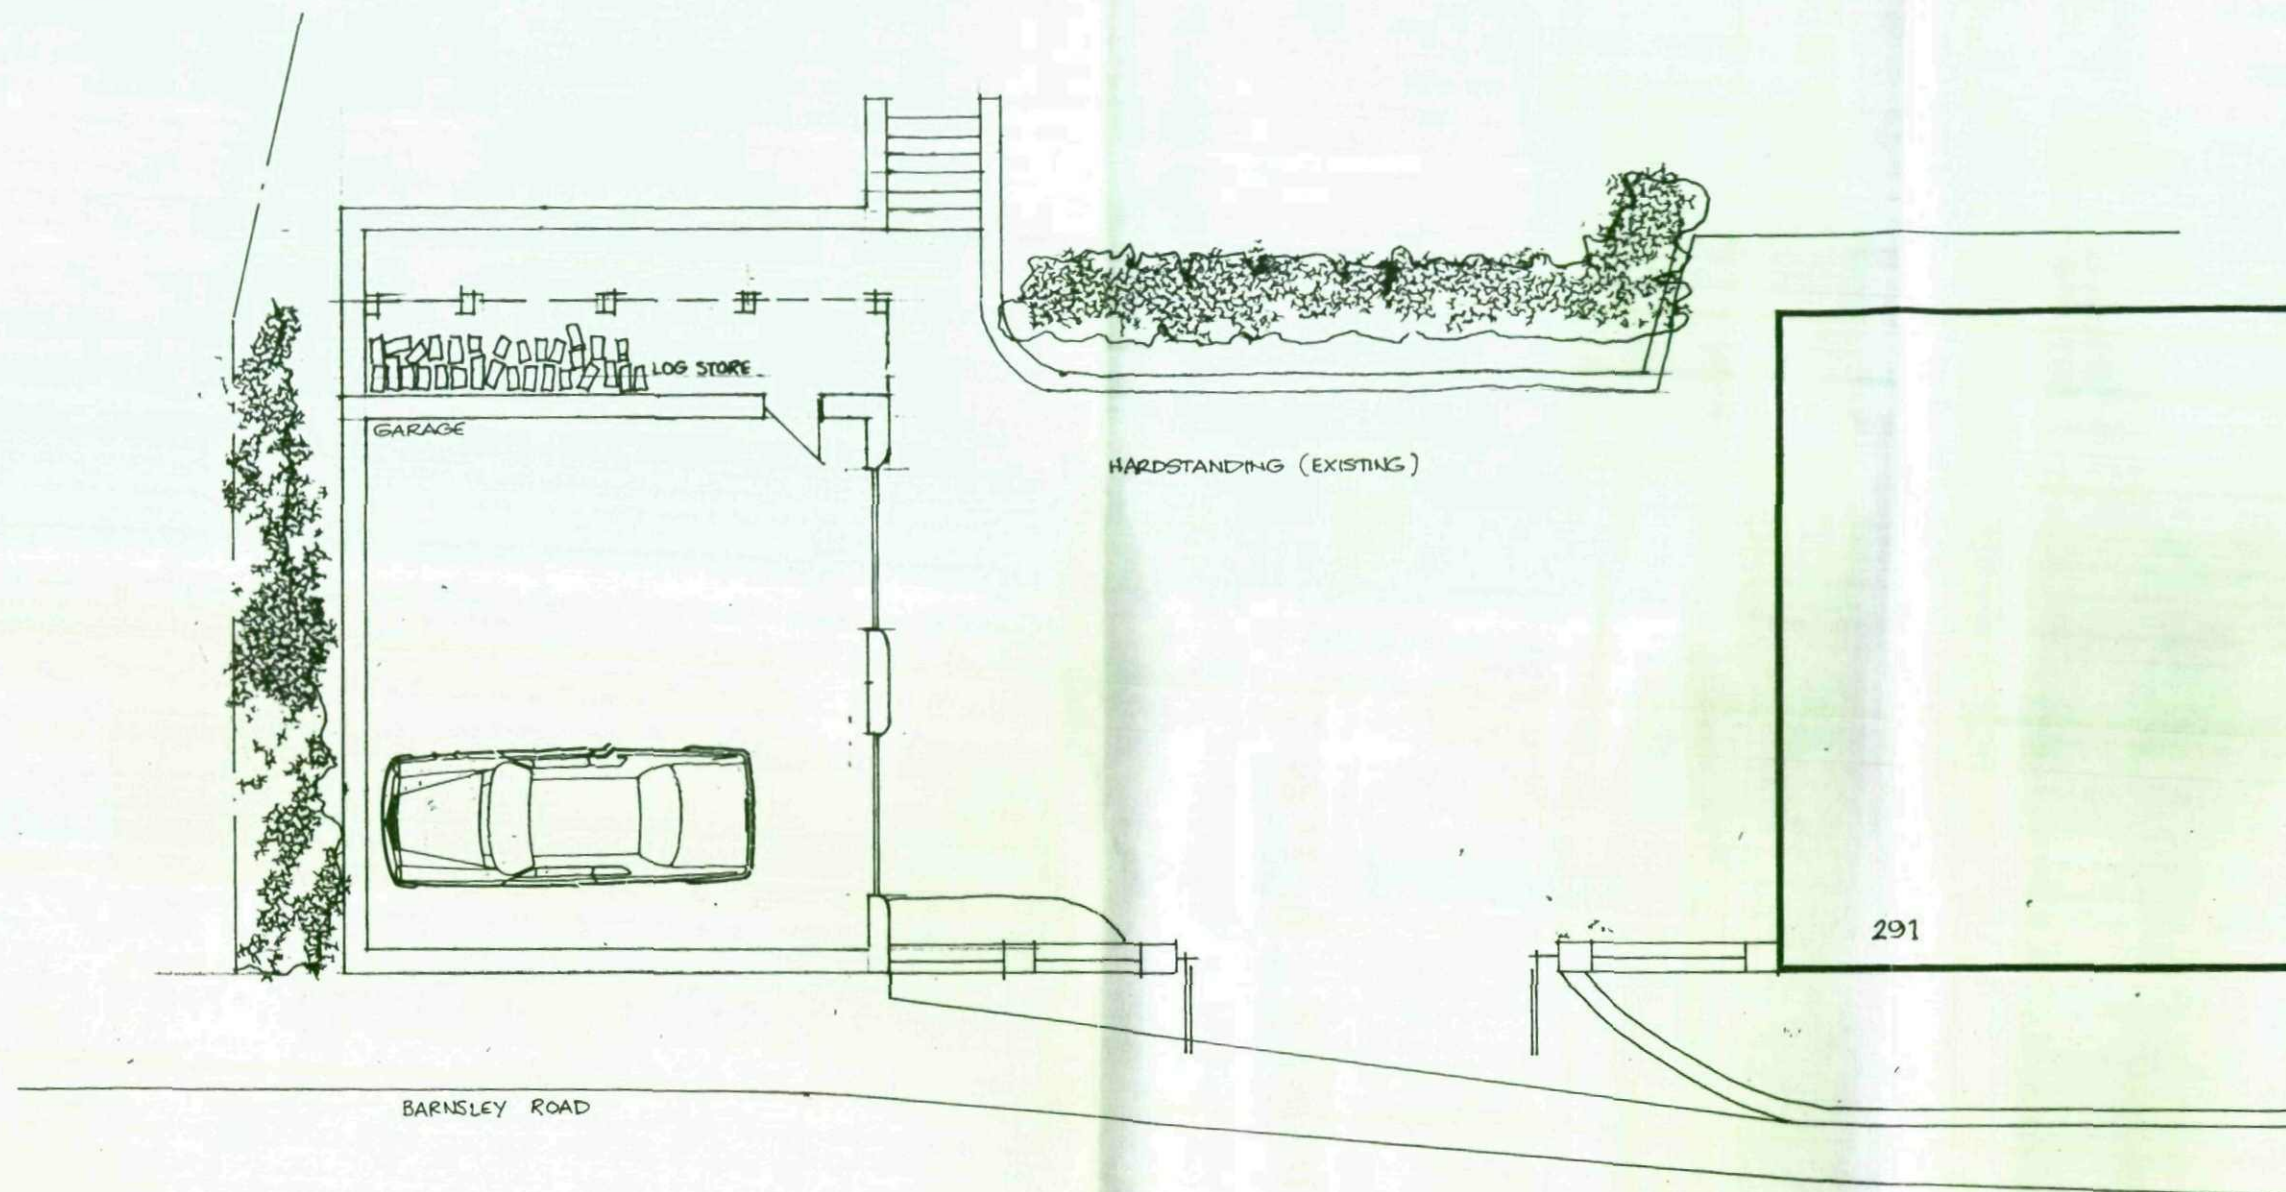

NEW GARAGE AT 291 BARNSELY ROAD HOYLANDSWAINE
PLAN AND SECTION

1:100 5/09 DRG.H.S.1

MICHAEL A CLYNCH
Dip. Arch. Dip. T. P. A.R.I.B.A.
Architect & Town Planner
14 Huddersfield Road, Ingblirchworth
Sheffield S36 7GF Tel: 01226 766308