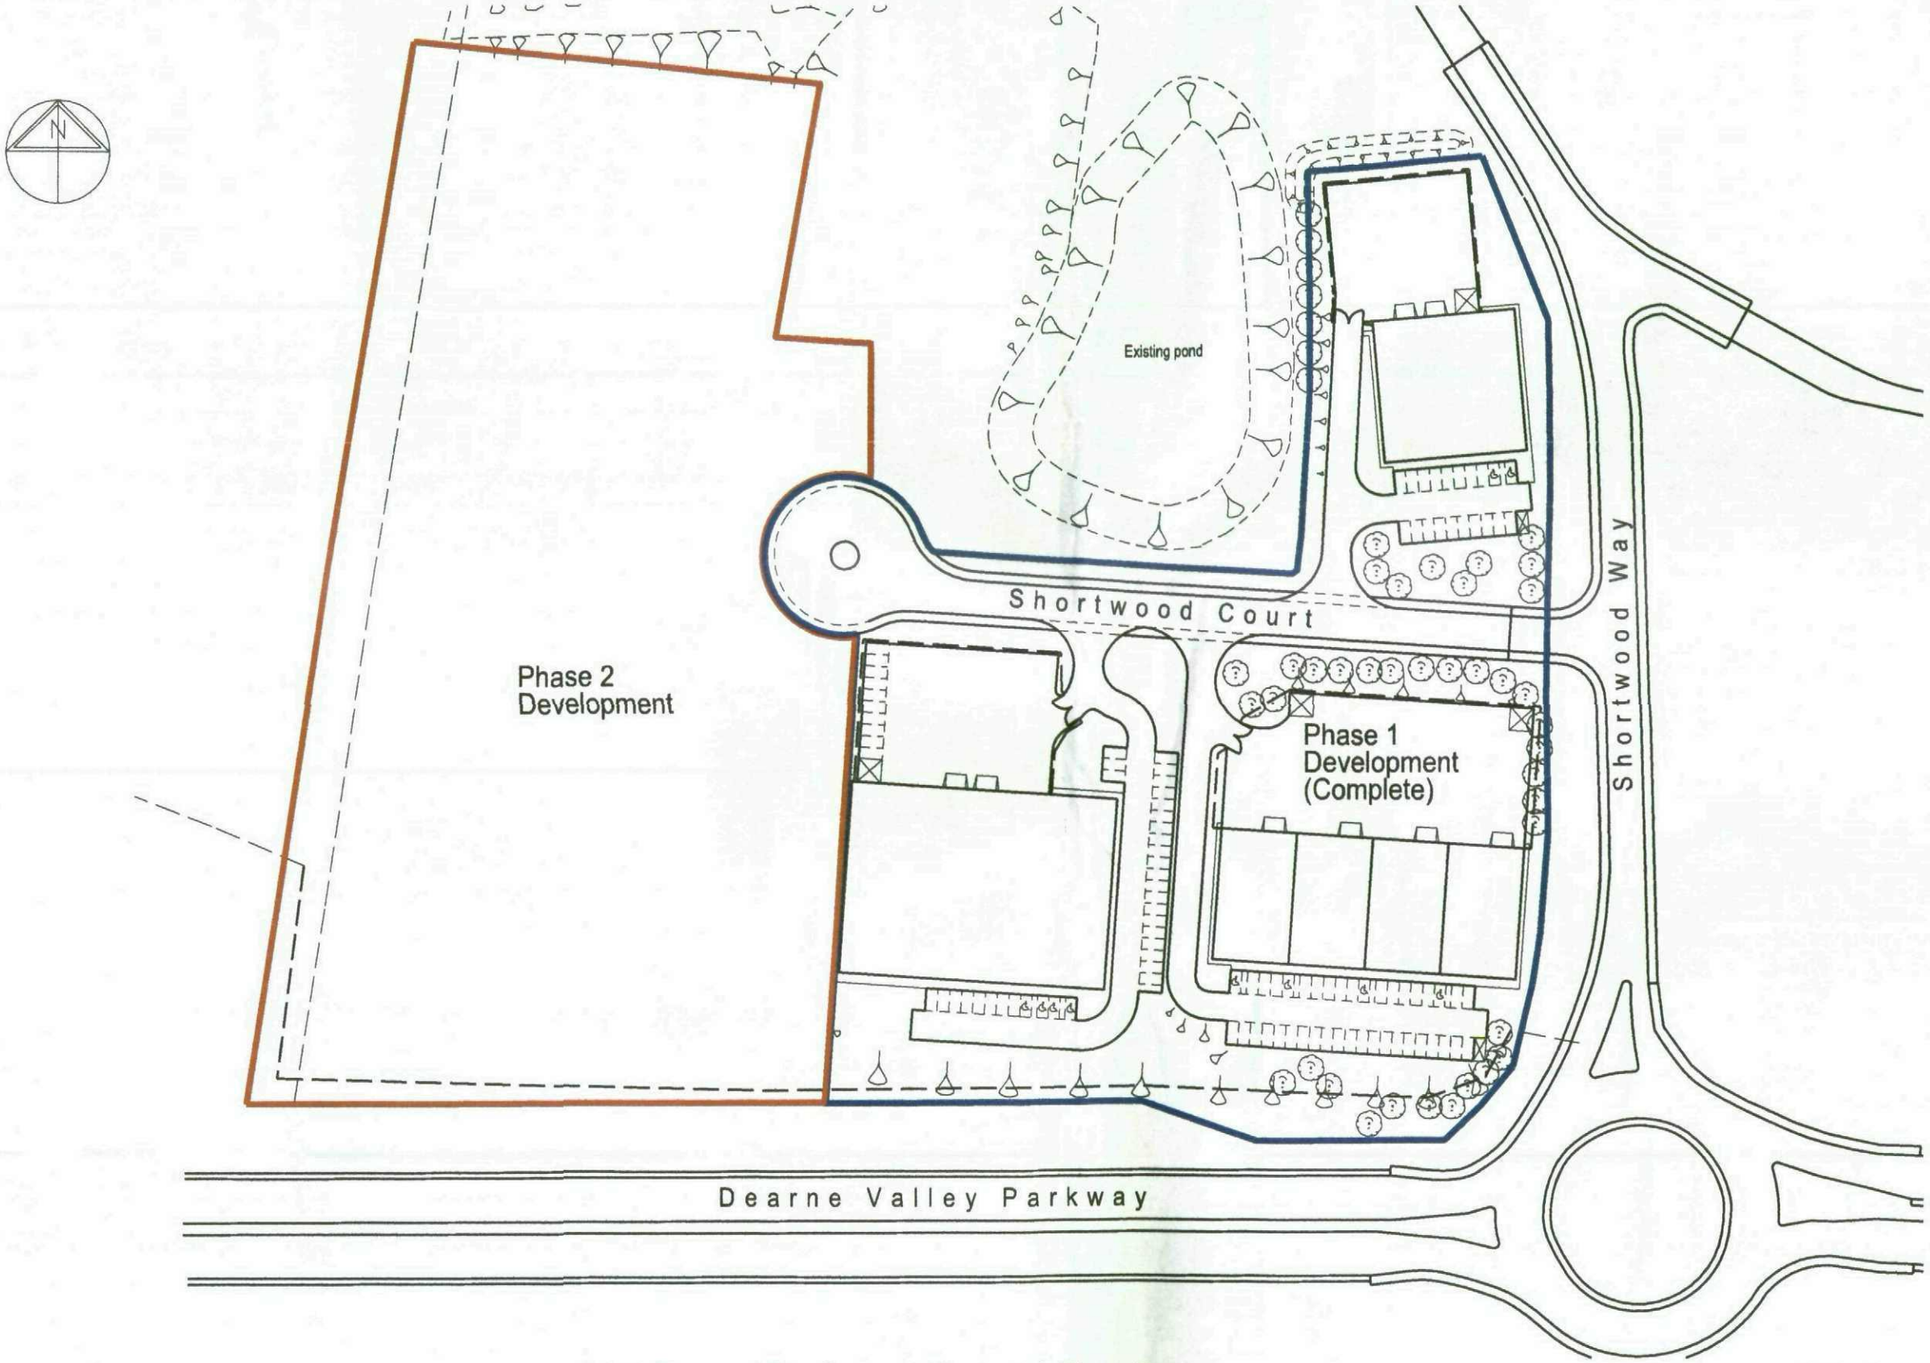


Project Proposed Development, Shortwood. Phase 2.

Client Priority Sites Ltd.

ACCESS / DDA COMPLIANCE CHECK		DATE
RISK ASSESSMENT CHECK		
VERIFICATION STATUS	VERIFIED BY	DATE
Planning	NC	03/07

Title Site Location Plan

Date July 2006 Drawing No. E9131(LP)02A

Drawn BN Scale 1:1250 @ A3

REV	DESCRIPTION	CK'D	DATE
'A'	Boundary amended	NC	03/07

Copyright. This drawing and any design thereon is the copyright of Wm Saunders Partnership LLP and must not be reproduced without their written consent.
Wm Saunders Partnership Limited Liability Partnership is registered in England and Wales with the Registration number OC 308323. The Registered Office is Sheppard Lockton House, Cafferata Way, Newark on Trent, Notts. NG24 2TN.
Contractors must verify all dimensions at the site before commencing any work or making any shop drawings: no dimensions to be taken from drawing.
In accordance with CDM Regulation 13, residual hazards have been identified and are annotated thus: Refer to the current Designers Risk Assessments for further details.

W^M SAUNDERS PARTNERSHIP LLP | WSP

ARCHITECTS
CONSULTING ENGINEERS
QUANTITY SURVEYORS
COST CONSULTANTS
INTERIOR DESIGNERS
PROJECT MANAGERS
BUILDING SURVEYORS
PLANNING SUPERVISORS

Sheppard Lockton House, Cafferata Way,
Newark on Trent, Notts. NG24 2TN
Tel: 01636 704 361
Fax: 01636 702 809

Also at: Leeds, Nottingham,
London, Cardiff.
e-mail: newark@wm-saunders.co.uk
website: www.wm-saunders.co.uk