


INTAKE FILLING STATION, 5 BURTON ROAD, MONK BRETTON, BARNSELEY, S71 2PA

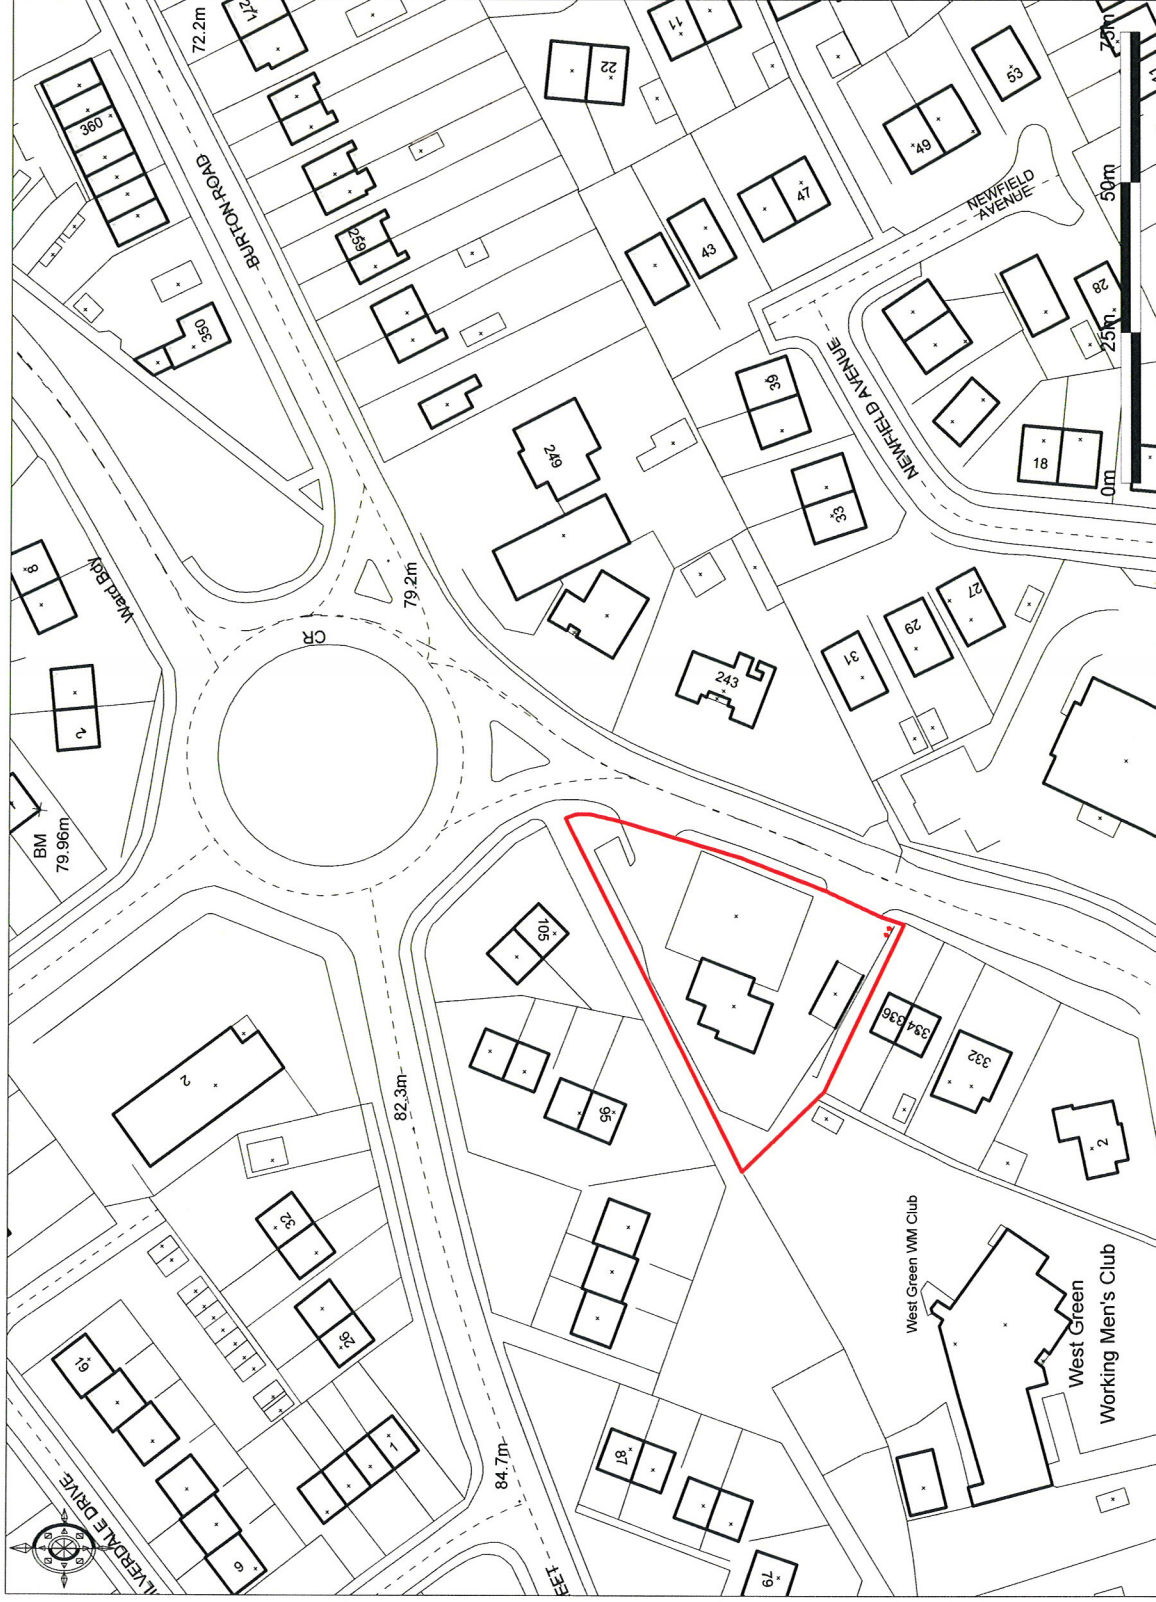

© Crown Copyright 2008. All rights reserved. Licence number 100020449. Plotted Scale - 1:1250



YD0401017089