



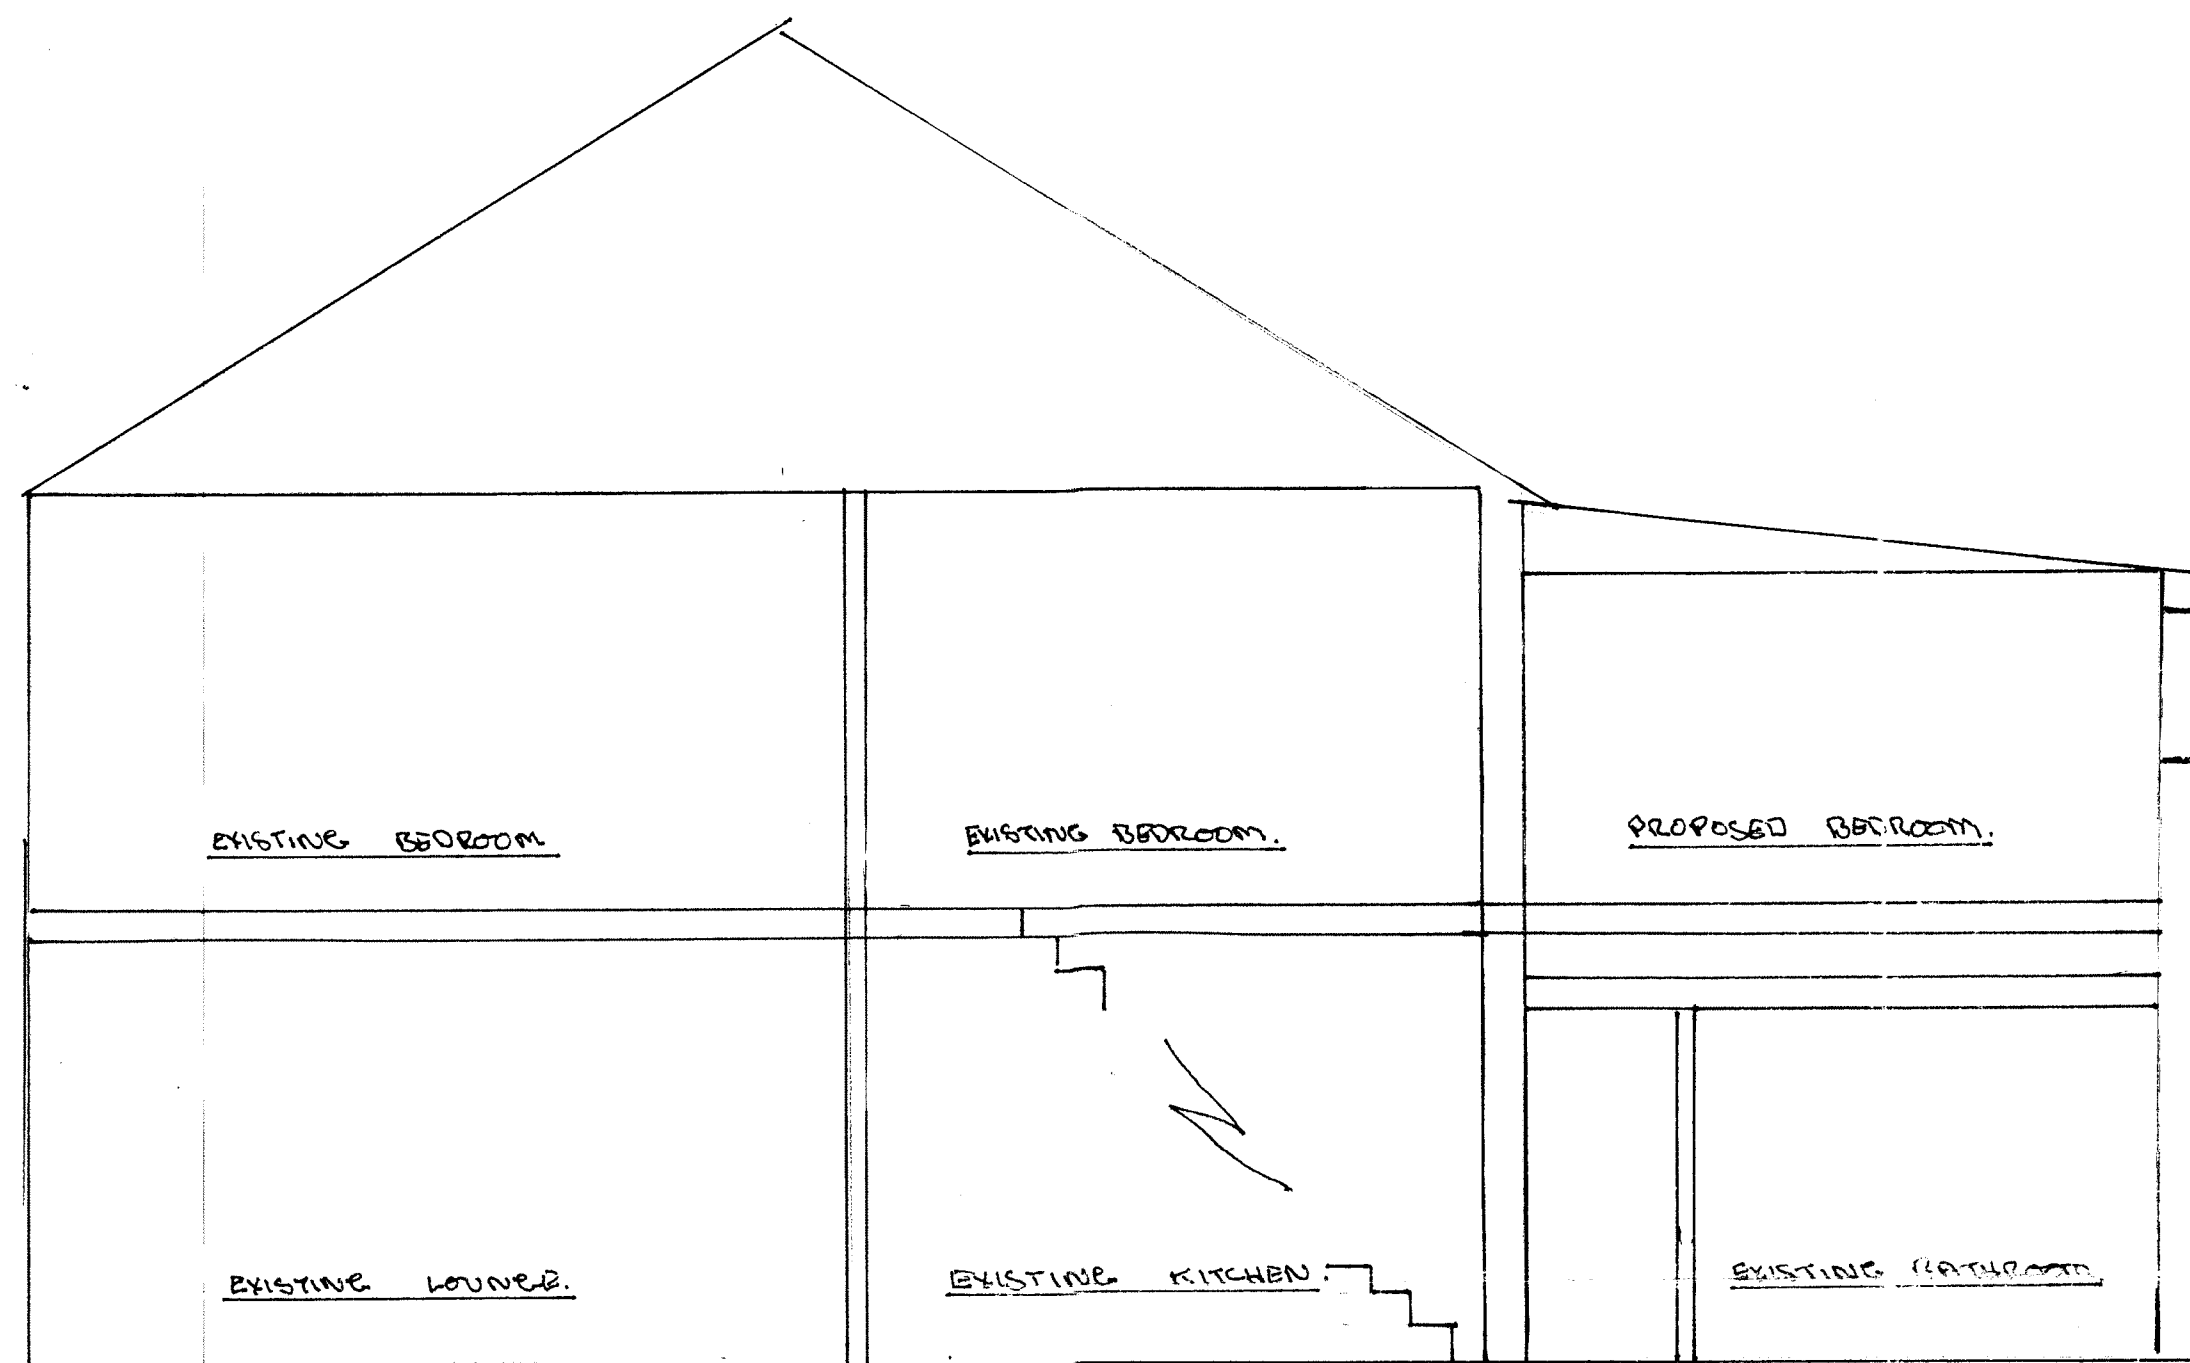

SECTION OF PROPOSED + EXISTING ELEVATIONS. 1/50.



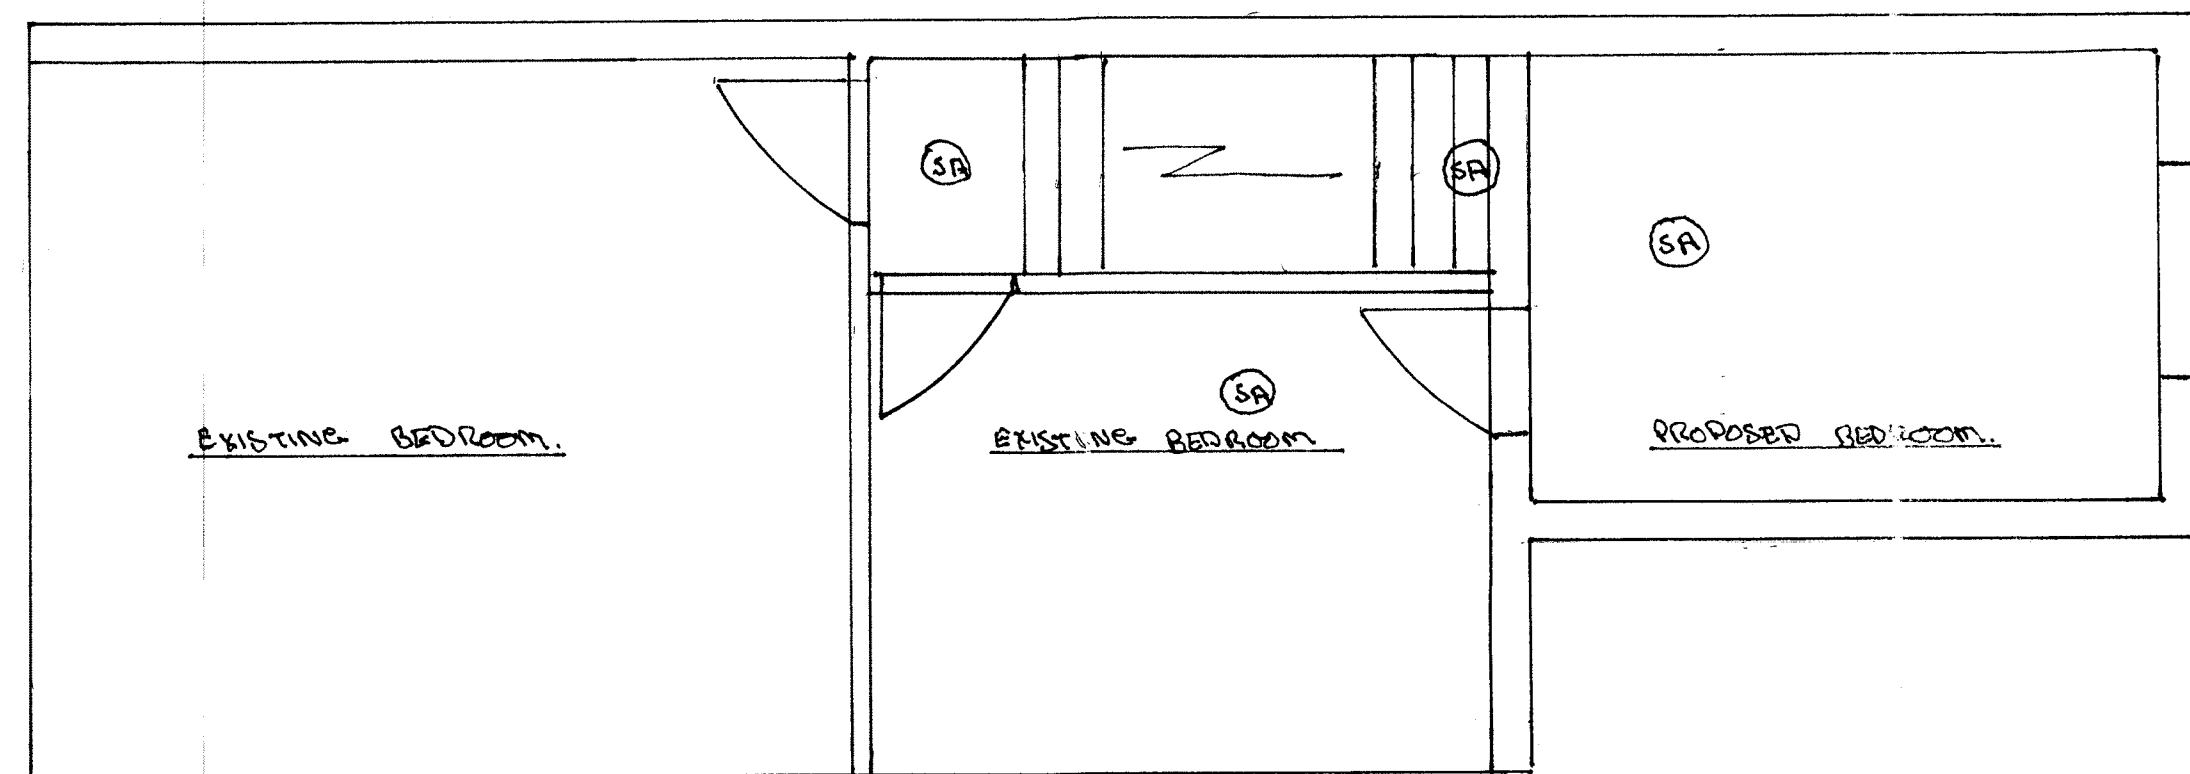


PROPOSED + EXISTING GROUND FLOOR PLAN 1/50.

EXPOSE EXISTING FOOTING. BEFORE COMMENCEMENT. TO BE INSPECTED BY BUILDING CONTROL.

DECK TO MATCH GROUND FLOOR EXTENSION (LBC. TUDORS) INTERNAL WALLS. 100 x 50 TIMBER FRAME WITH 100 INSULATION BETWEEN STUDS. 150 x 50 JOISTS TO PROPOSED EXTENSION. 18 DECKING. WINDOW TO EXTENSION TO BE FIRE ESCAPE. WITH 1/2 HR FIRE DOOR BETWEEN BEDROOMS.

SA DENOTES LINKED SMOKE ALARMS.

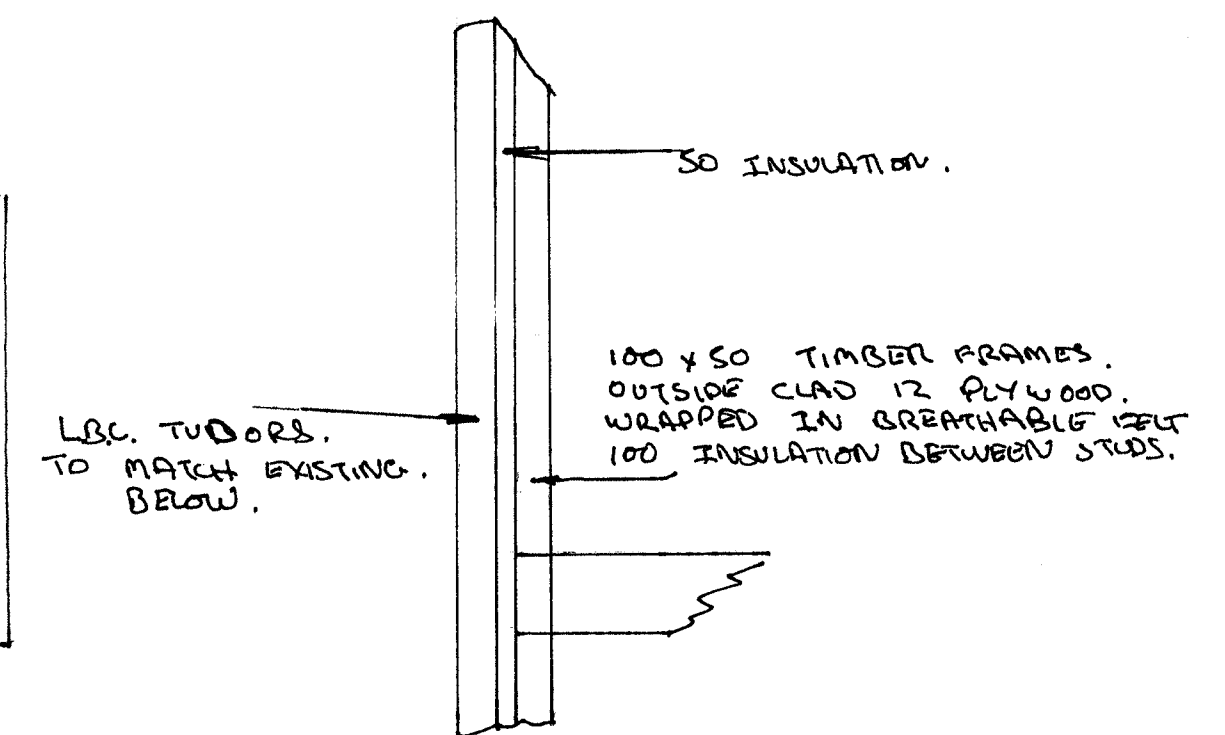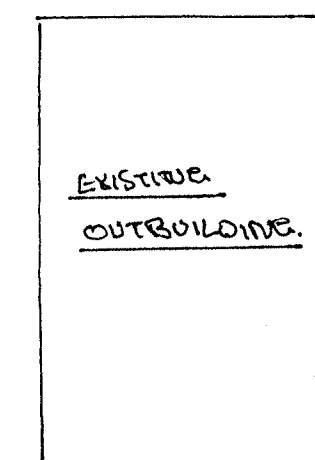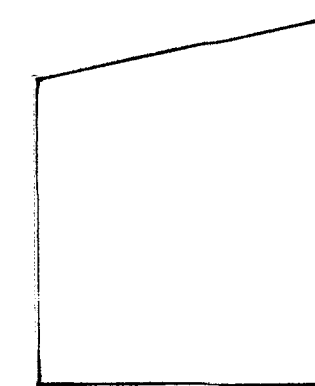

PROPOSED SECTION. EXTERNAL WALL. 1/20.

PROPOSED BEDROOM EXTENSION FOR Mrs M. STENBRIDGE

108, SHEFFIELD ROAD, BIRDWELL, BARNLEY S70 5UX

27-9-2012.