



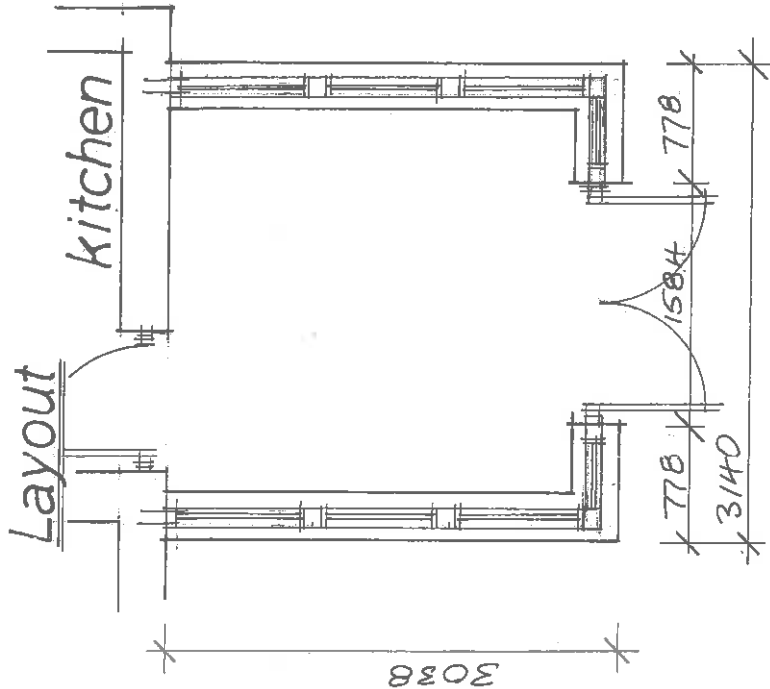


Roof

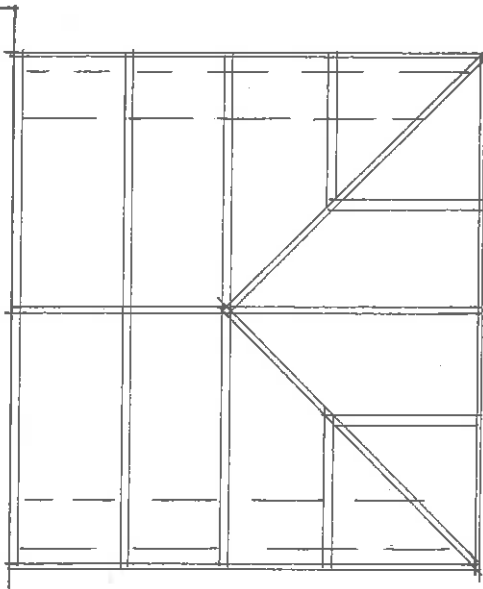


Elevations


UPVC MATCHLINES TO MATCH
MAIN DWELLING WINDOWS.

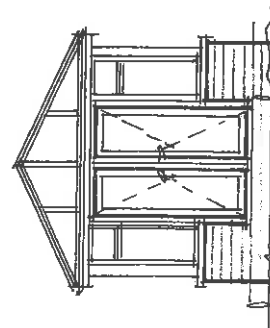

Front

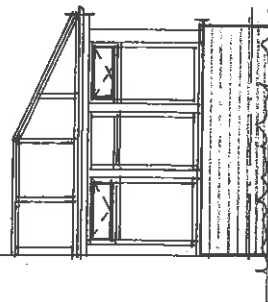

Side

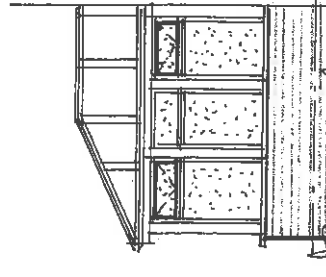

Side

OBSERVE GLASS
"STIPPLE" TO
SIDE ADJ.
BOUNDARY

MATCHING
BRICKWORK
FOR EXTENSION
LEAF OF
PROPOSED
CANNY WALK.

A	RE-DRAWN.	06-16
Rev	Notes	Date

Garry Greetham Associates
Residential
Design Consultant
Westwood House
18 Carr Lane
Tankersley
Barnsley S75 3BE
Tel(01226)746573

PROJECT 2 Storey Side Extension

CLIENT Mr. & Mrs. S. Burkinshaw

TITLE Rear Conservatory Details

ADDRESS
27 Manor Park, Silkstone,
Barnsley. S75 4NE

DRAWN BY 999

SCALE 1:50; 1:100 DATE Apr 16

DRAWING No 824-06 REV A

Member of the Chartered Institute
of Architectural Technologists