
Plan View
Scale - 1 : 500

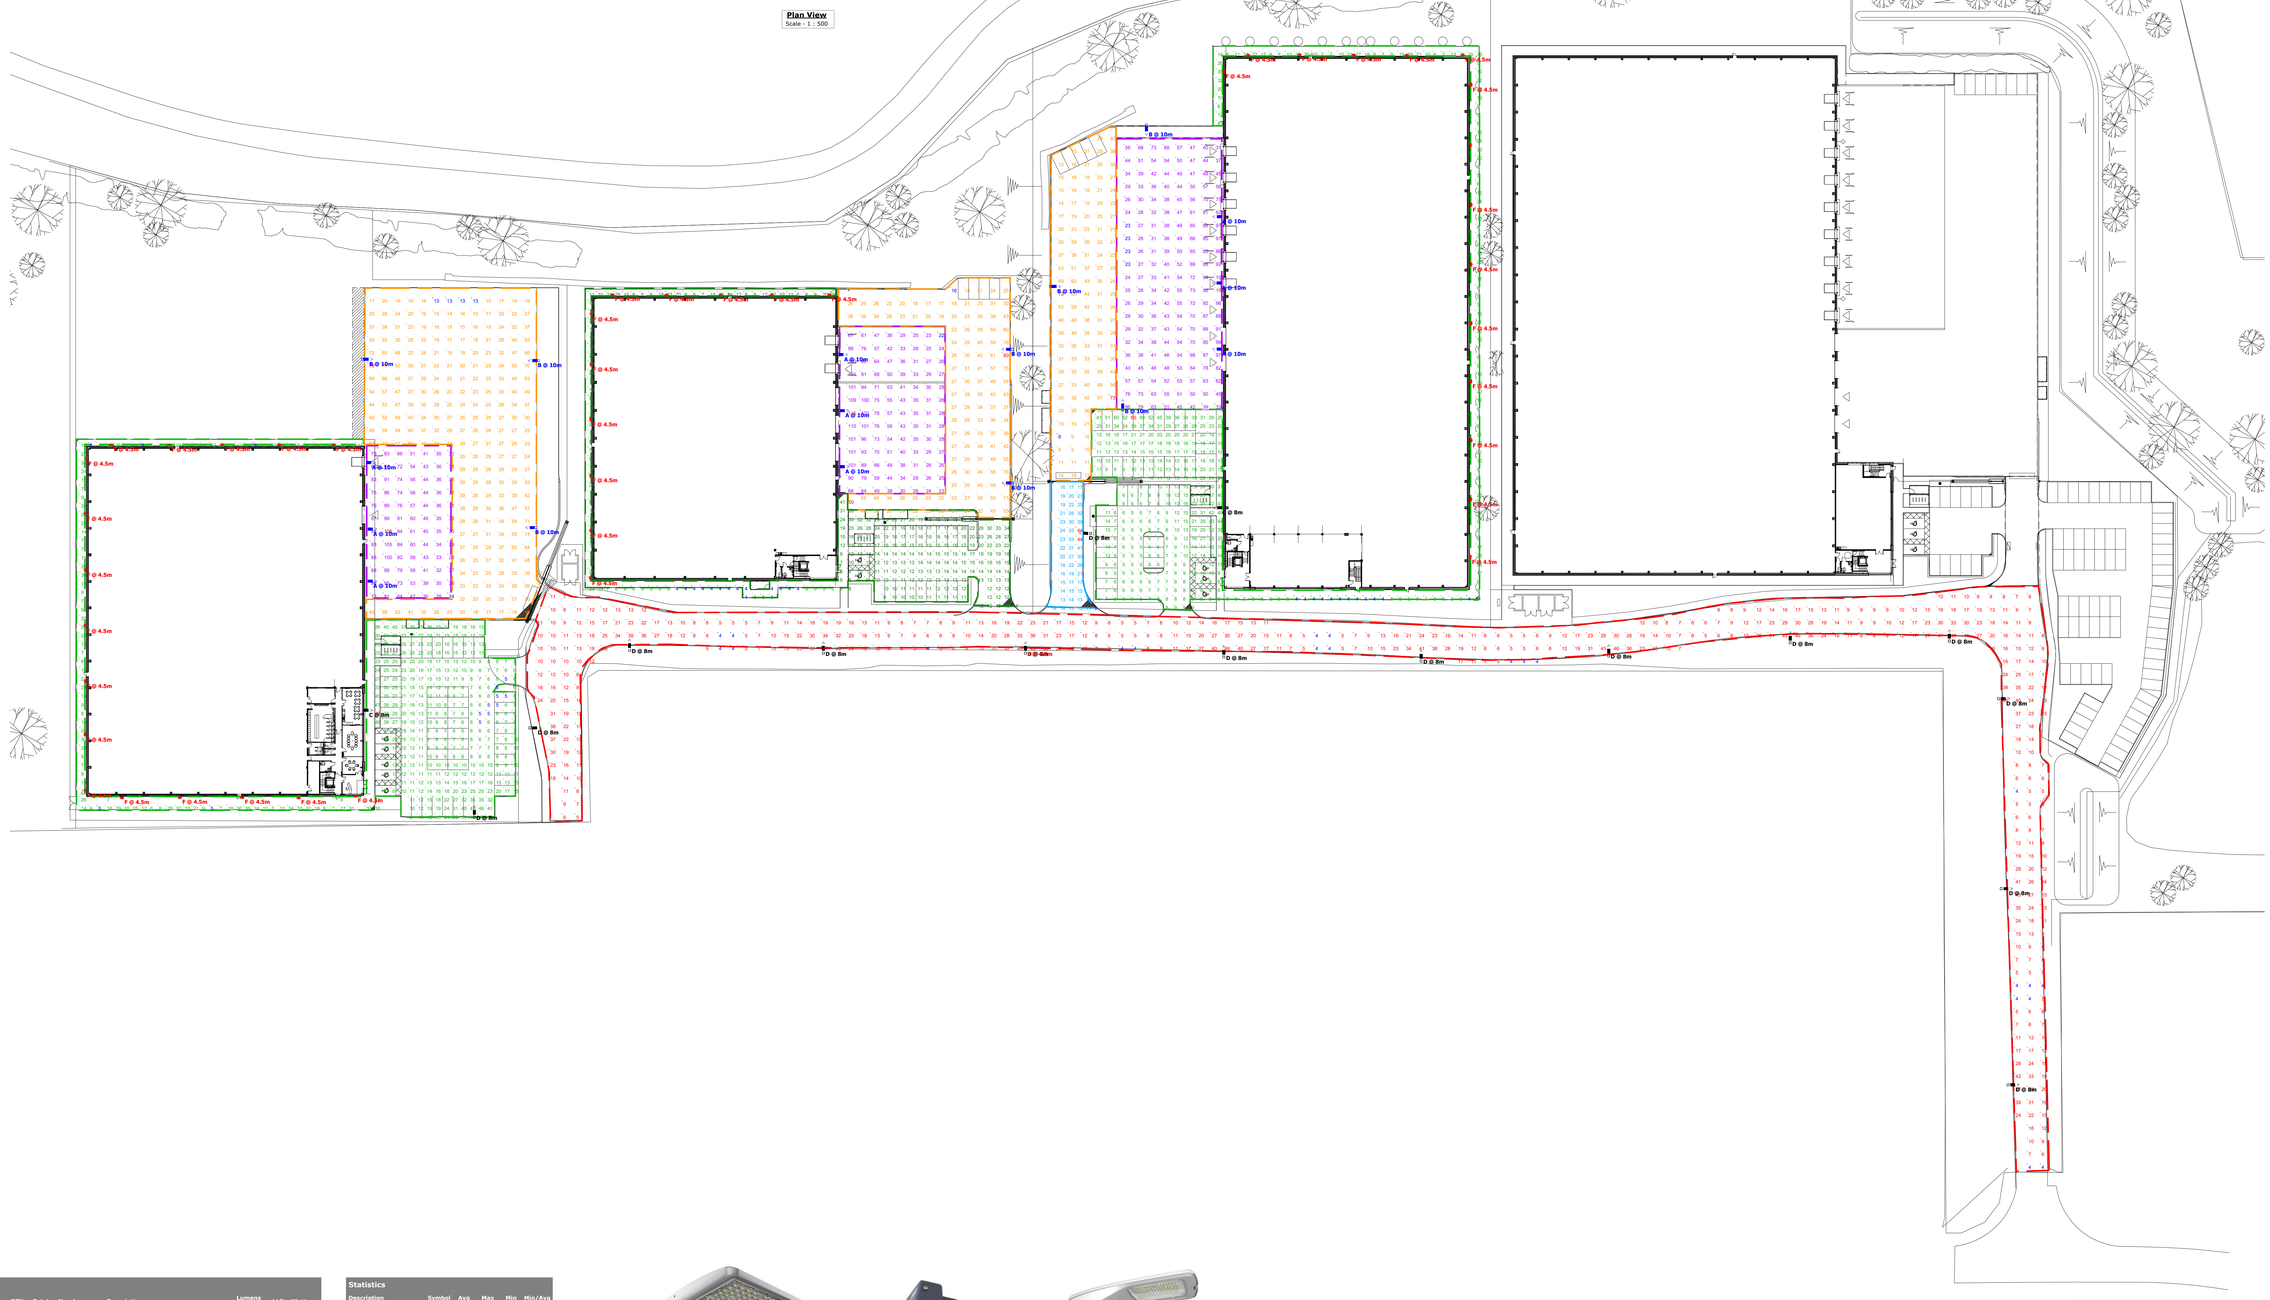

Schedule							
Symbol	Label	QTY	Catalog Number	Description	Lumens per Lamp	LLF	Wattage
	A	9	KN1804KT4	Keno 180w LED T4 Optic	30683	0.9	180.36
	B	8	KN1804KT4	Keno 180w LED T4 Optic	30683	0.9	180.36
	C	2	KN754KT4	Keno 75w LED T4 Optic	12528	0.9	74.23
	D	14	KN754KT4	Keno 75w LED T4 Optic	12528	0.9	74.23
	F	43	RV104KAY	Riva 2 Wall Luminaire 10W LED 4K Asymmetric	1225	0.9	11

Statistics					
Description	Symbol	Avg	Max	Min	Min/Avg
Access Road	+	15 lux	49 lux	4 lux	0.27
Unit 2 Entrance Road	+	22 lux	44 lux	9 lux	0.41
Unit 2 Car Park & Perimeter	+	14 lux	65 lux	4 lux	0.29
Unit 2 Loading Area	+	53 lux	106 lux	23 lux	0.43
Unit 2 Service Area	+	30 lux	73 lux	8 lux	0.27
Unit 3 Loading Area	+	53 lux	115 lux	22 lux	0.42
Unit 3 Car Park & Perimeter	+	15 lux	50 lux	4 lux	0.27
Unit 3 Service Area	+	35 lux	80 lux	16 lux	0.46
Unit 4 Car Park & Perimeter	+	16 lux	48 lux	5 lux	0.31
Unit 4 Loading Area	+	59 lux	106 lux	24 lux	0.41
Unit 4 Service Area	+	32 lux	78 lux	13 lux	0.41



Ref A-E



Ref F



Ref G

Lighting Project Solutions™

Enterprise 36 Tankersley Barnsley

Designer	Dee Shaw
Date	28/09/2018
Scale	As Shown @ A0
Drawing No.	1809013DNC