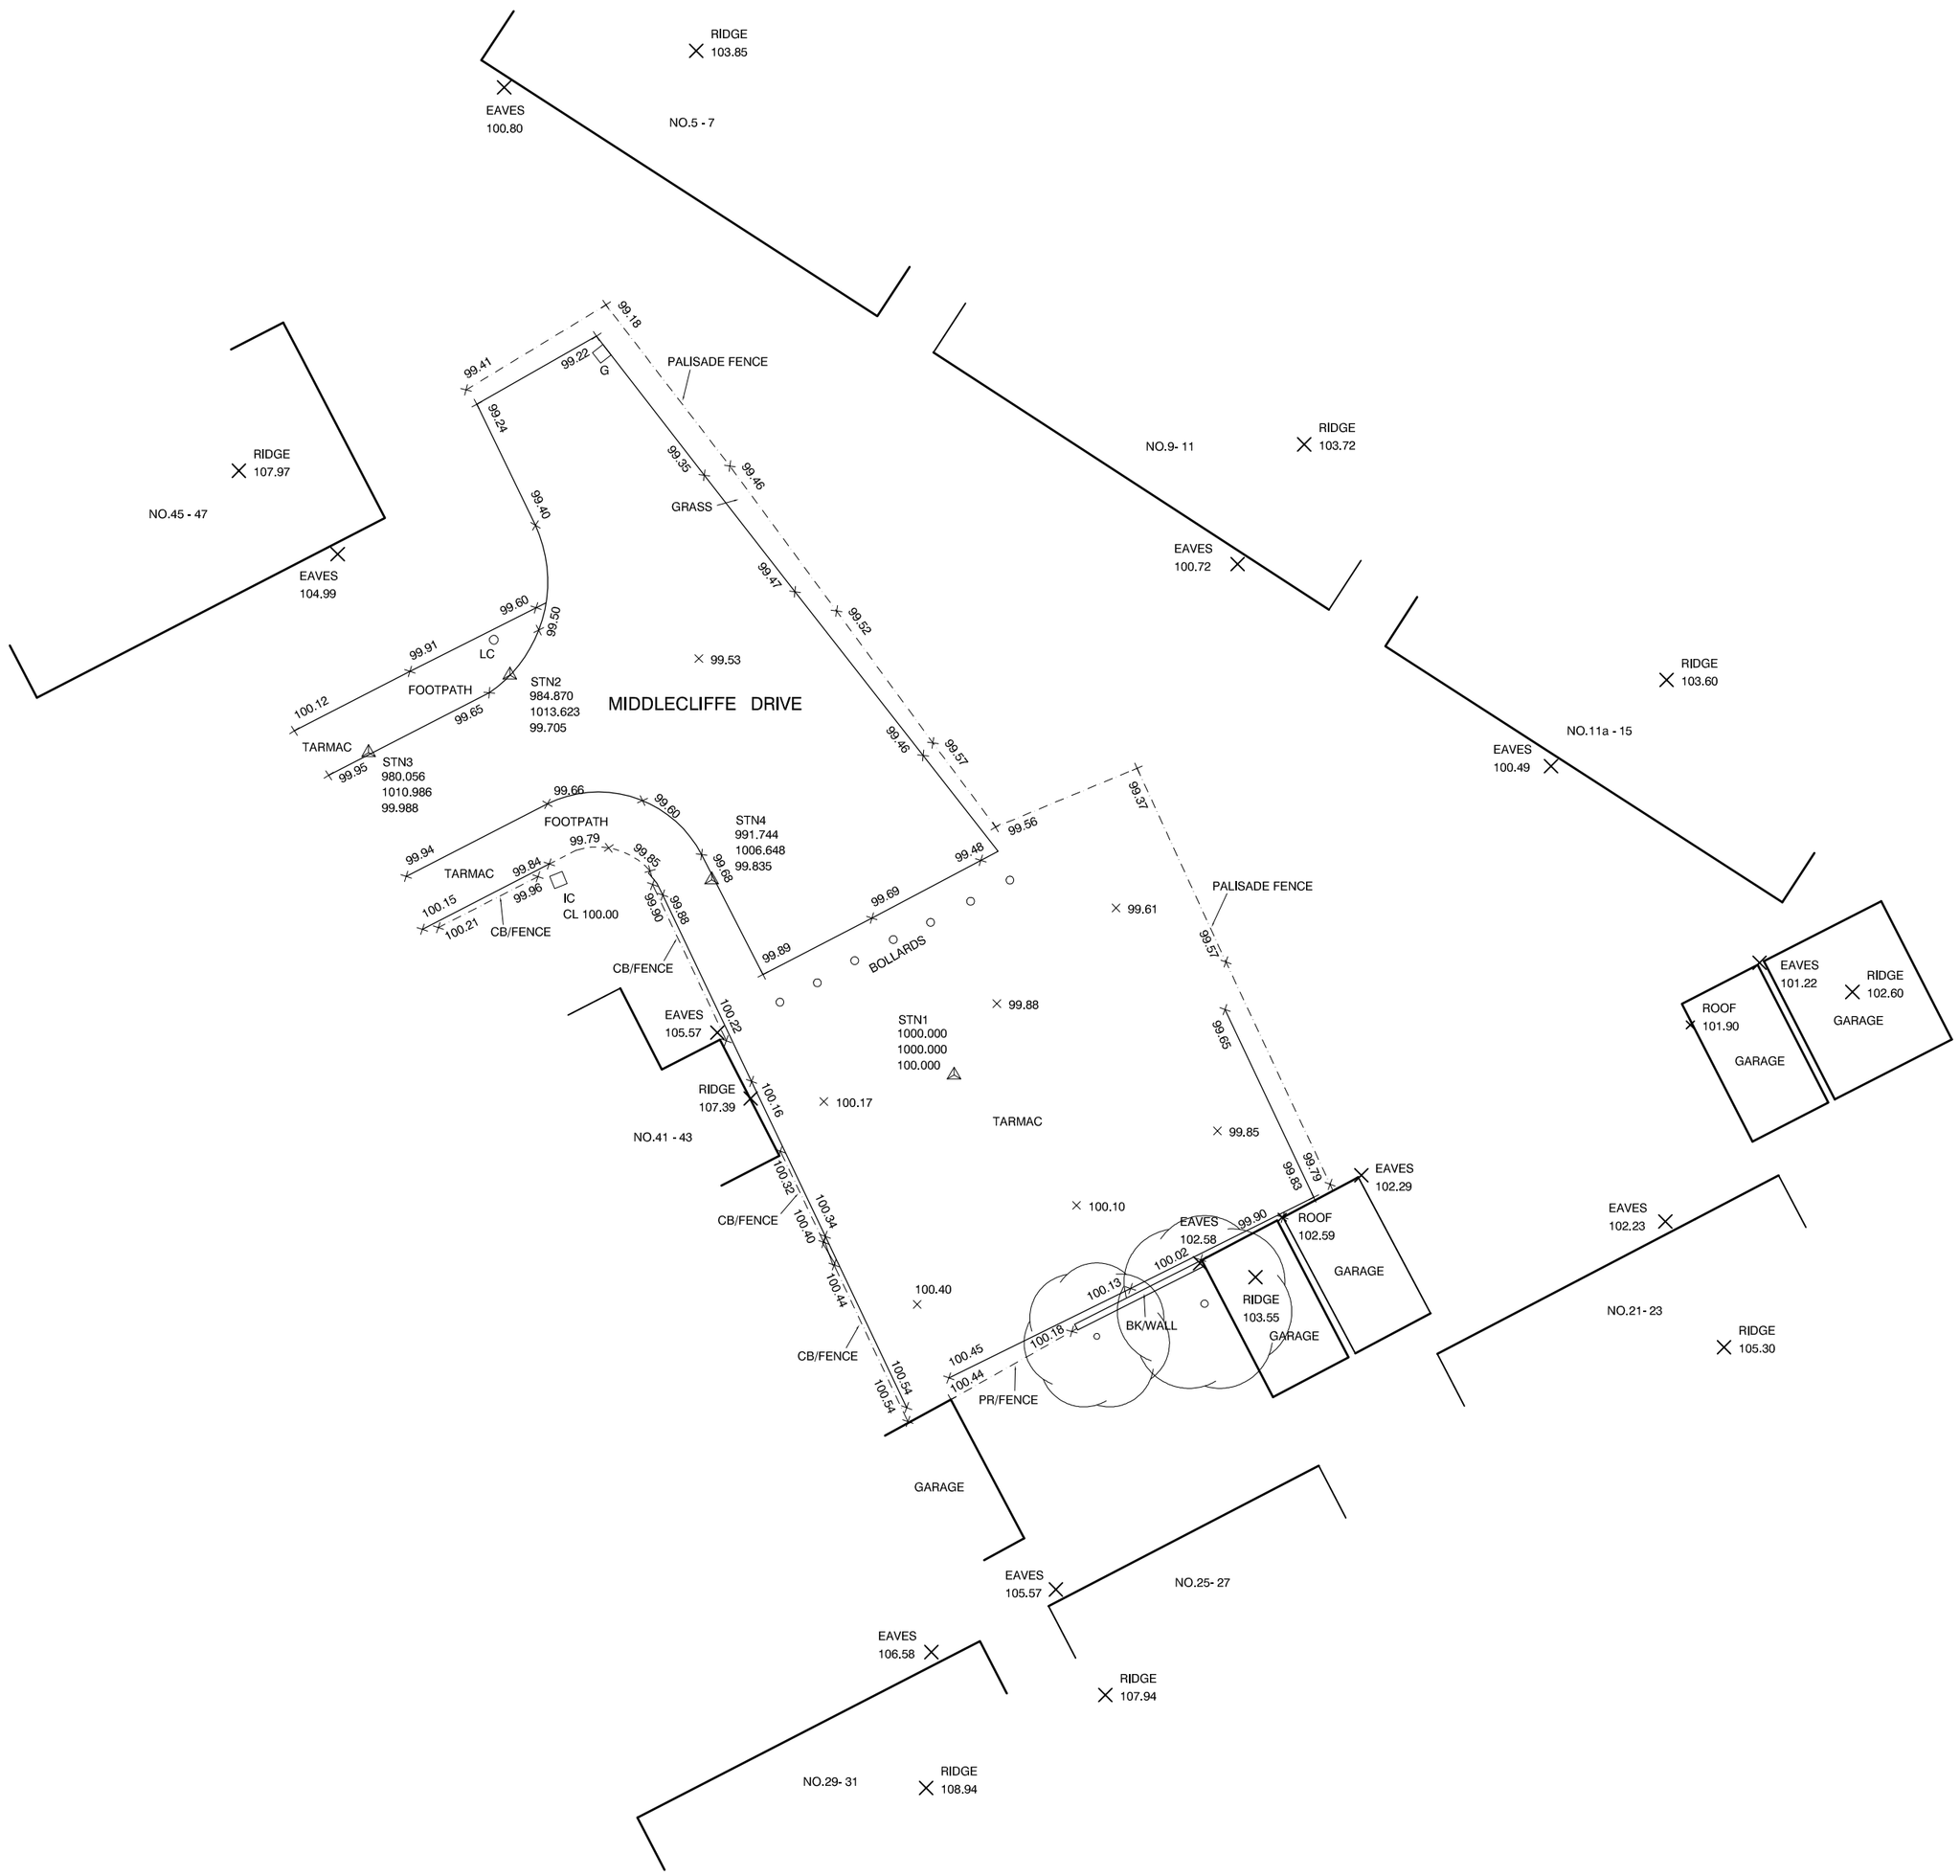

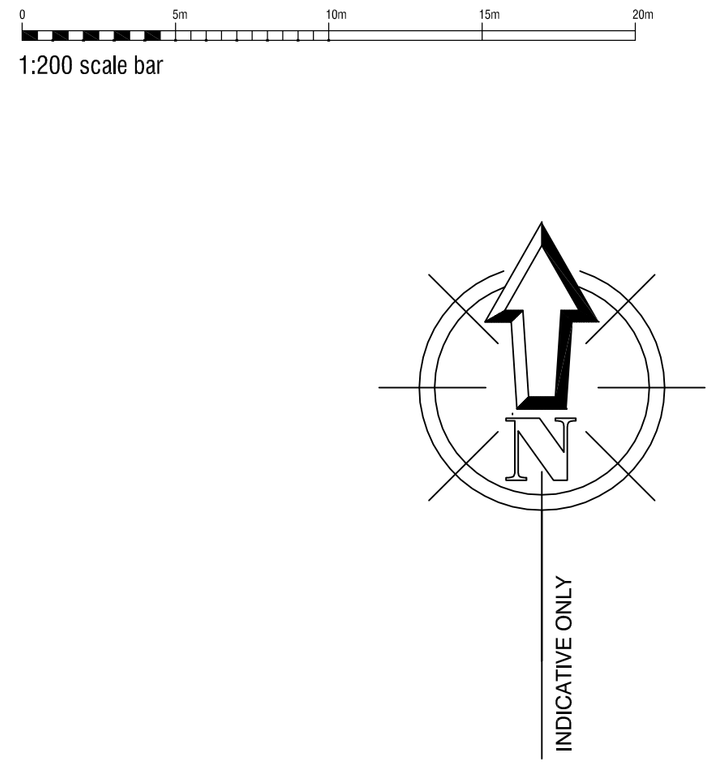

SCALE = 1:200

SURVEY SITE SERVICES

CHARTERED SURVEYORS
CHARTERED CIVIL ENGINEERS

Survey and Site Services
Francis Jordan House
Wellington Street
Barnsley
South Yorkshire. S70 1SW
Tel and Fax (01226) 289177

Client

CHRIS CARR ASSOCIATES

Drawing Title

TOPOGRAPHICAL SURVEY

Site Address

LAND ADJACENT
43 MIDDLECLIFFE DRIVE
CROW EDGE
SHEFFIELD

Surveyed GH	Processed GH	Drawn GH	Checked VHM
Drg.No. S374/S/1		Date 06/10/08	