
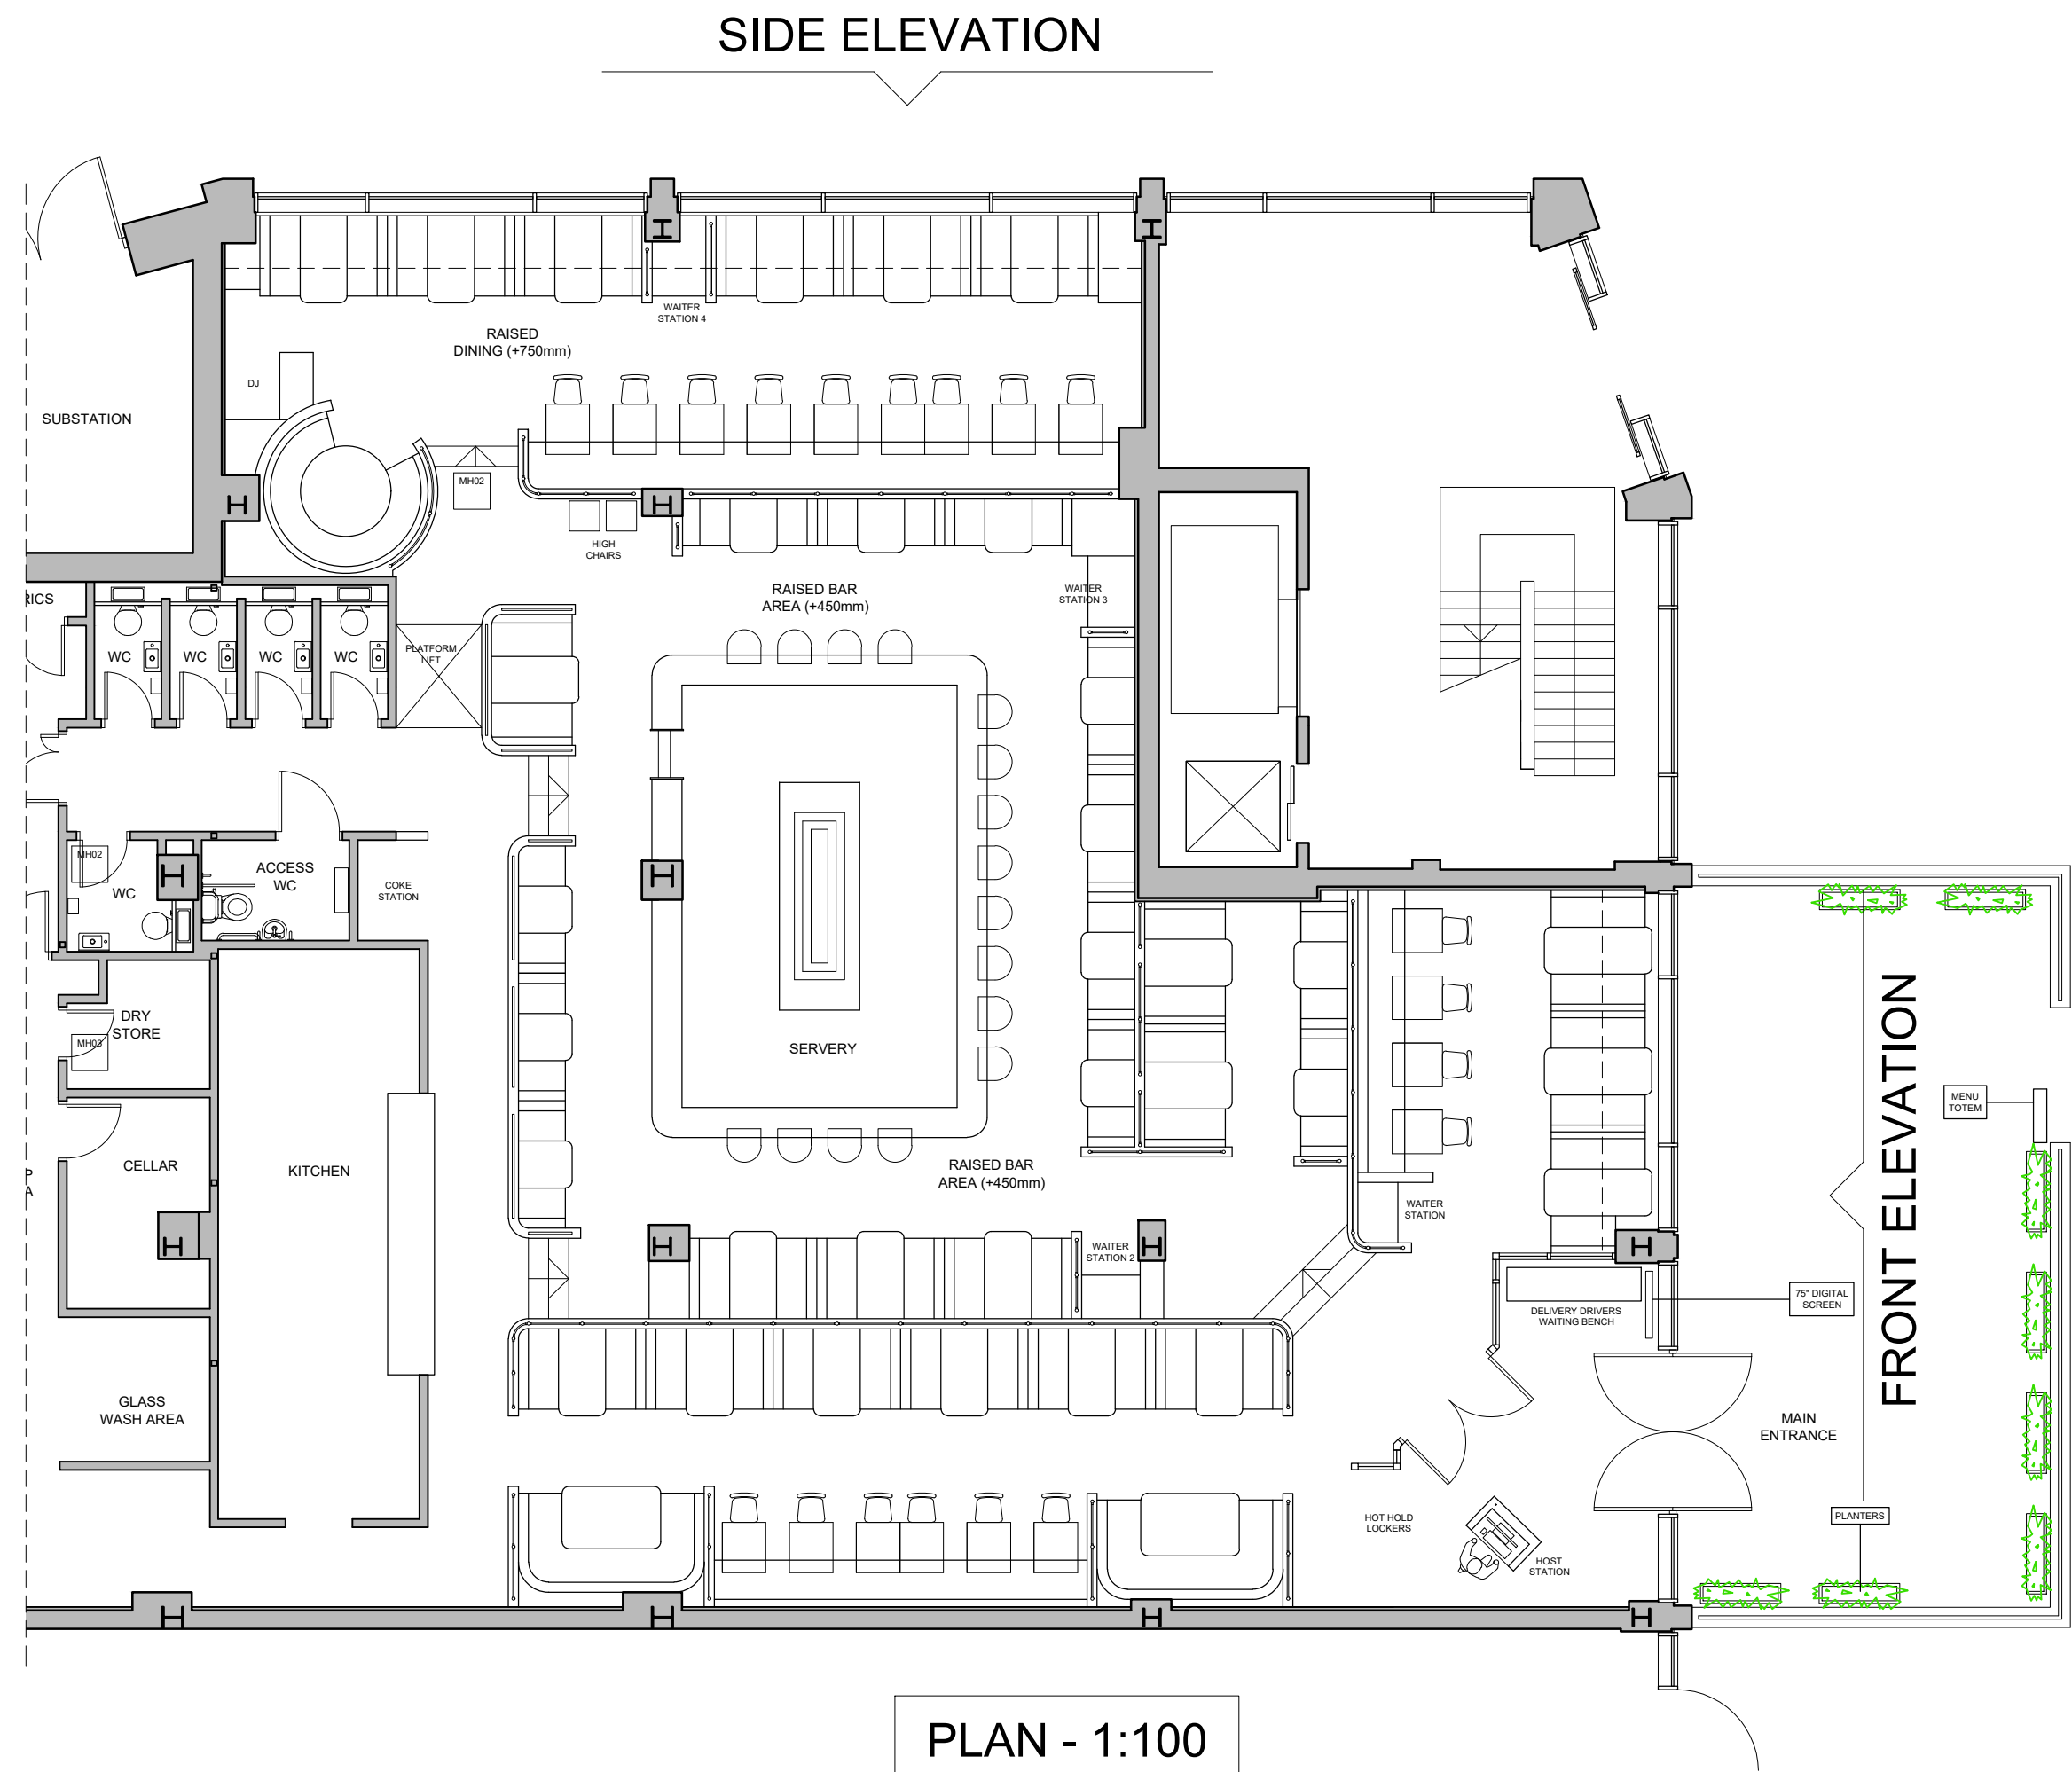
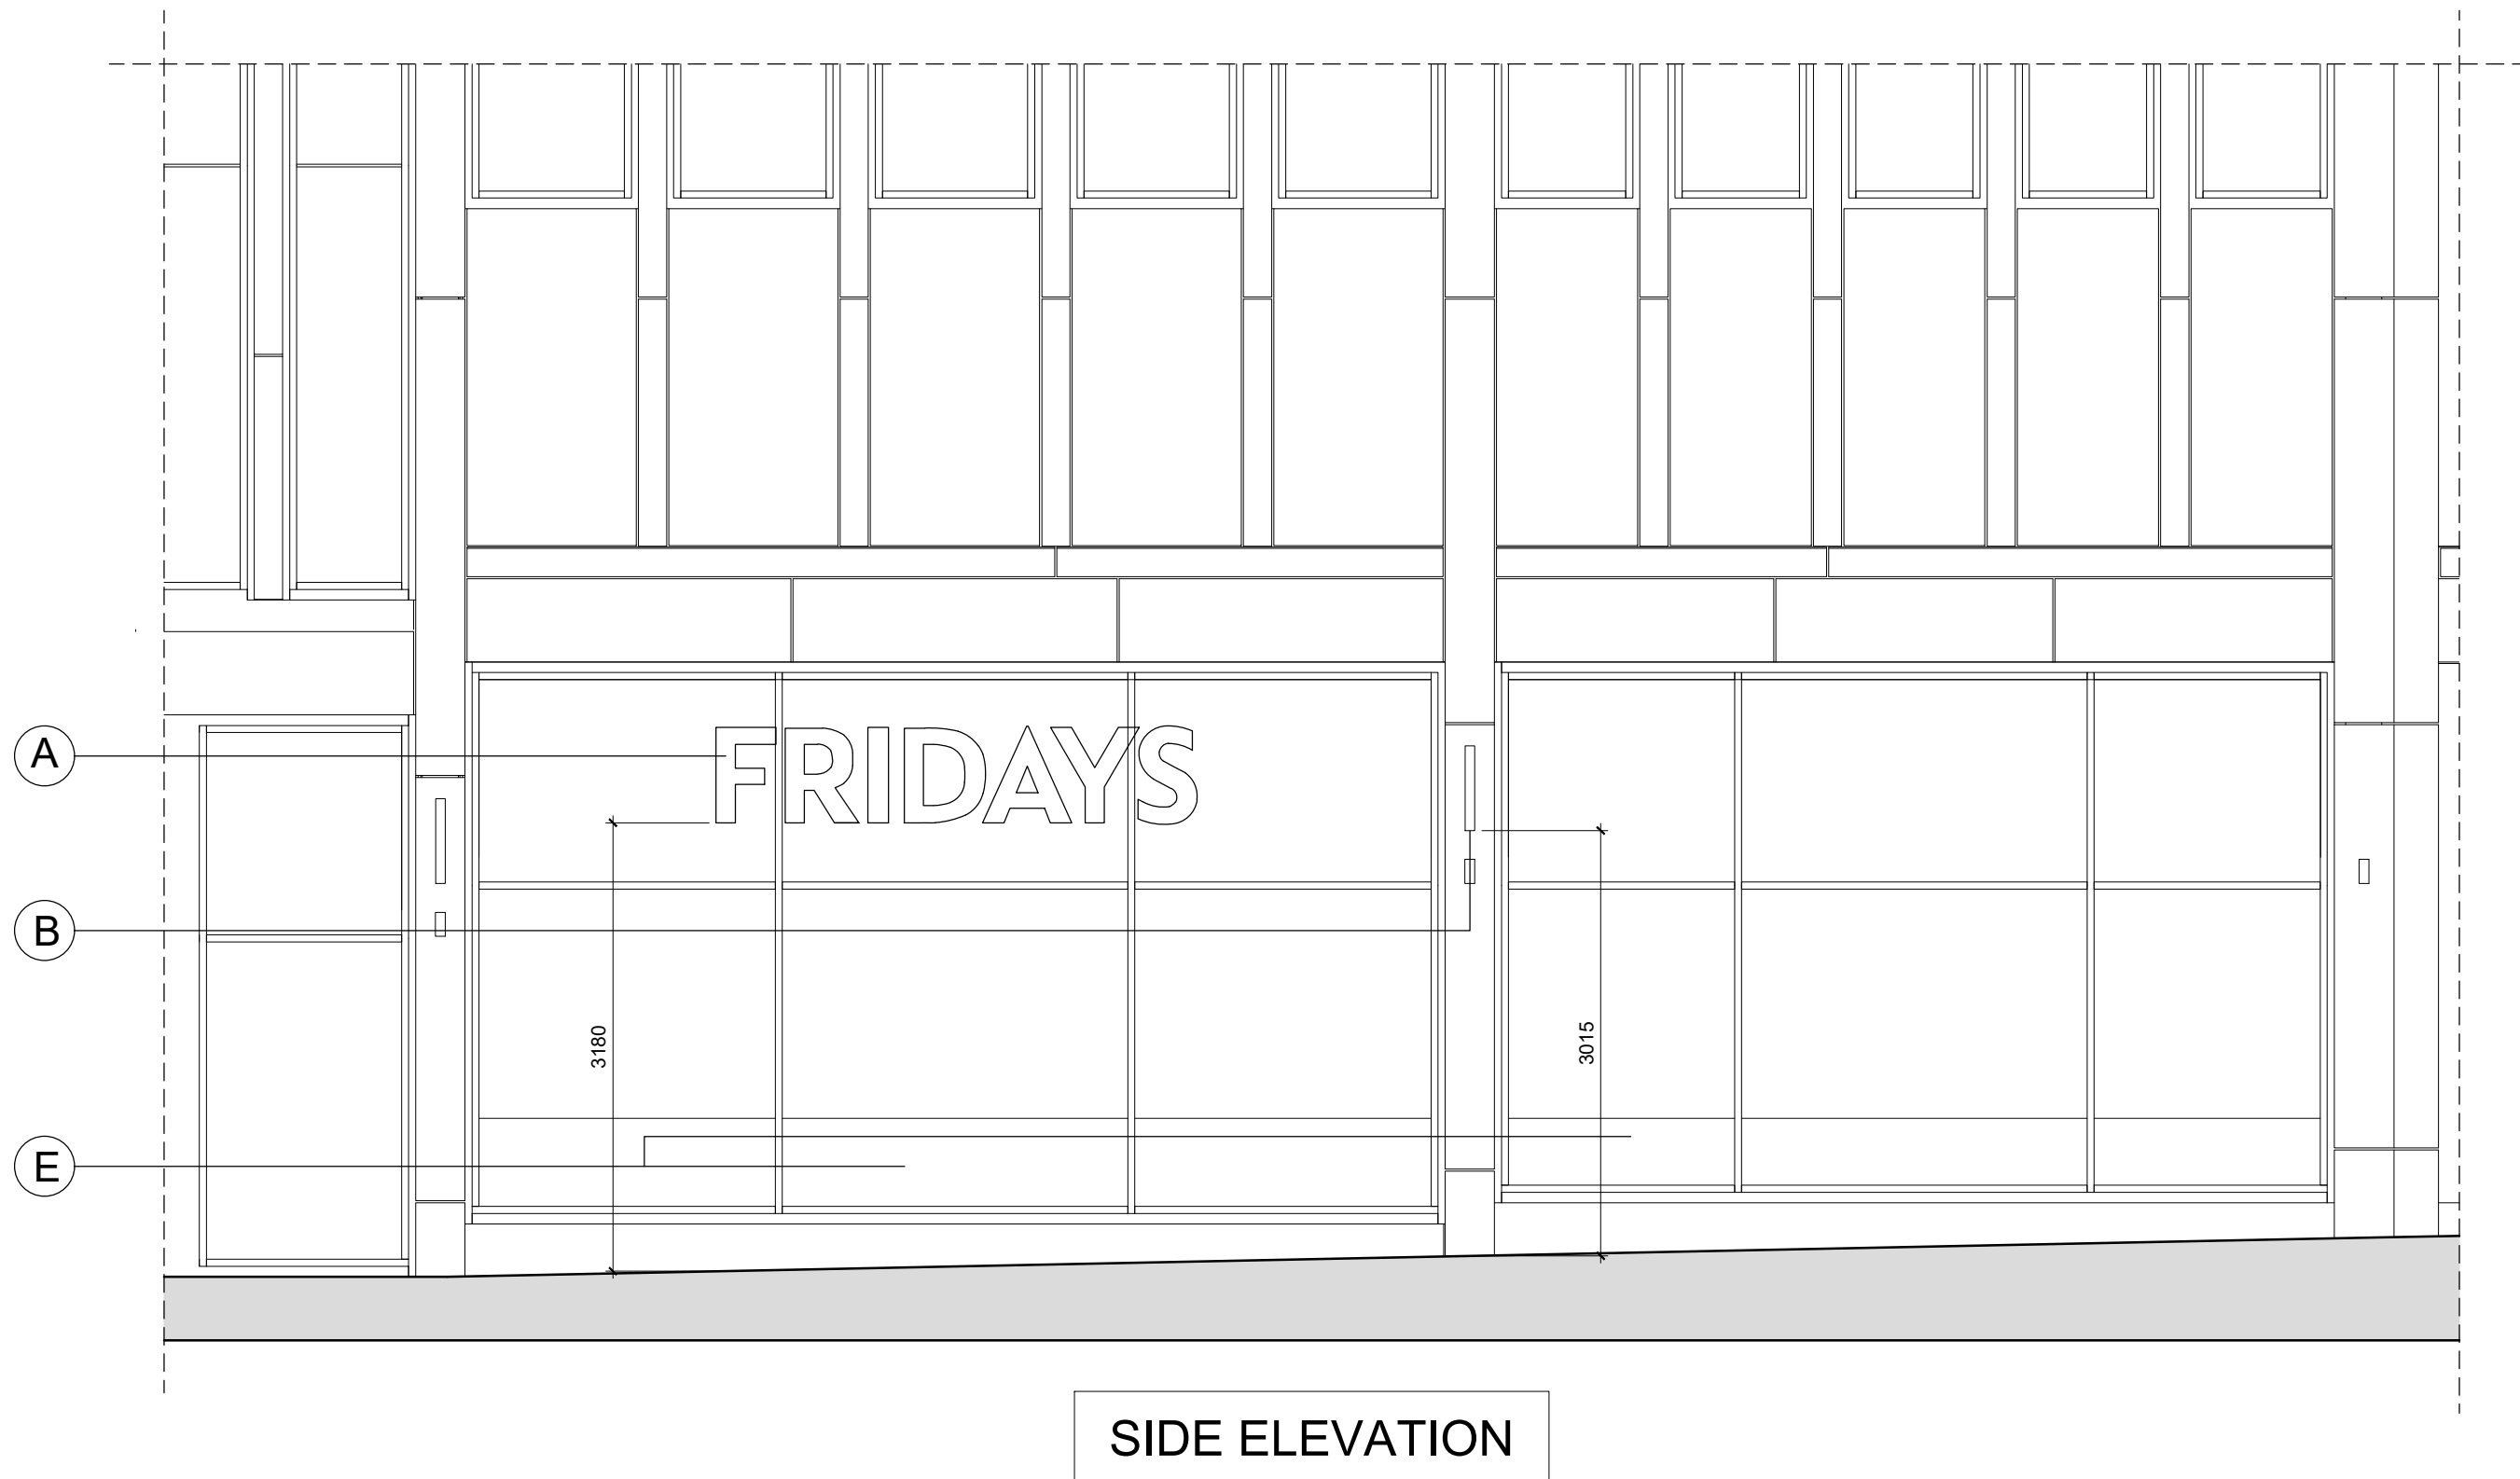


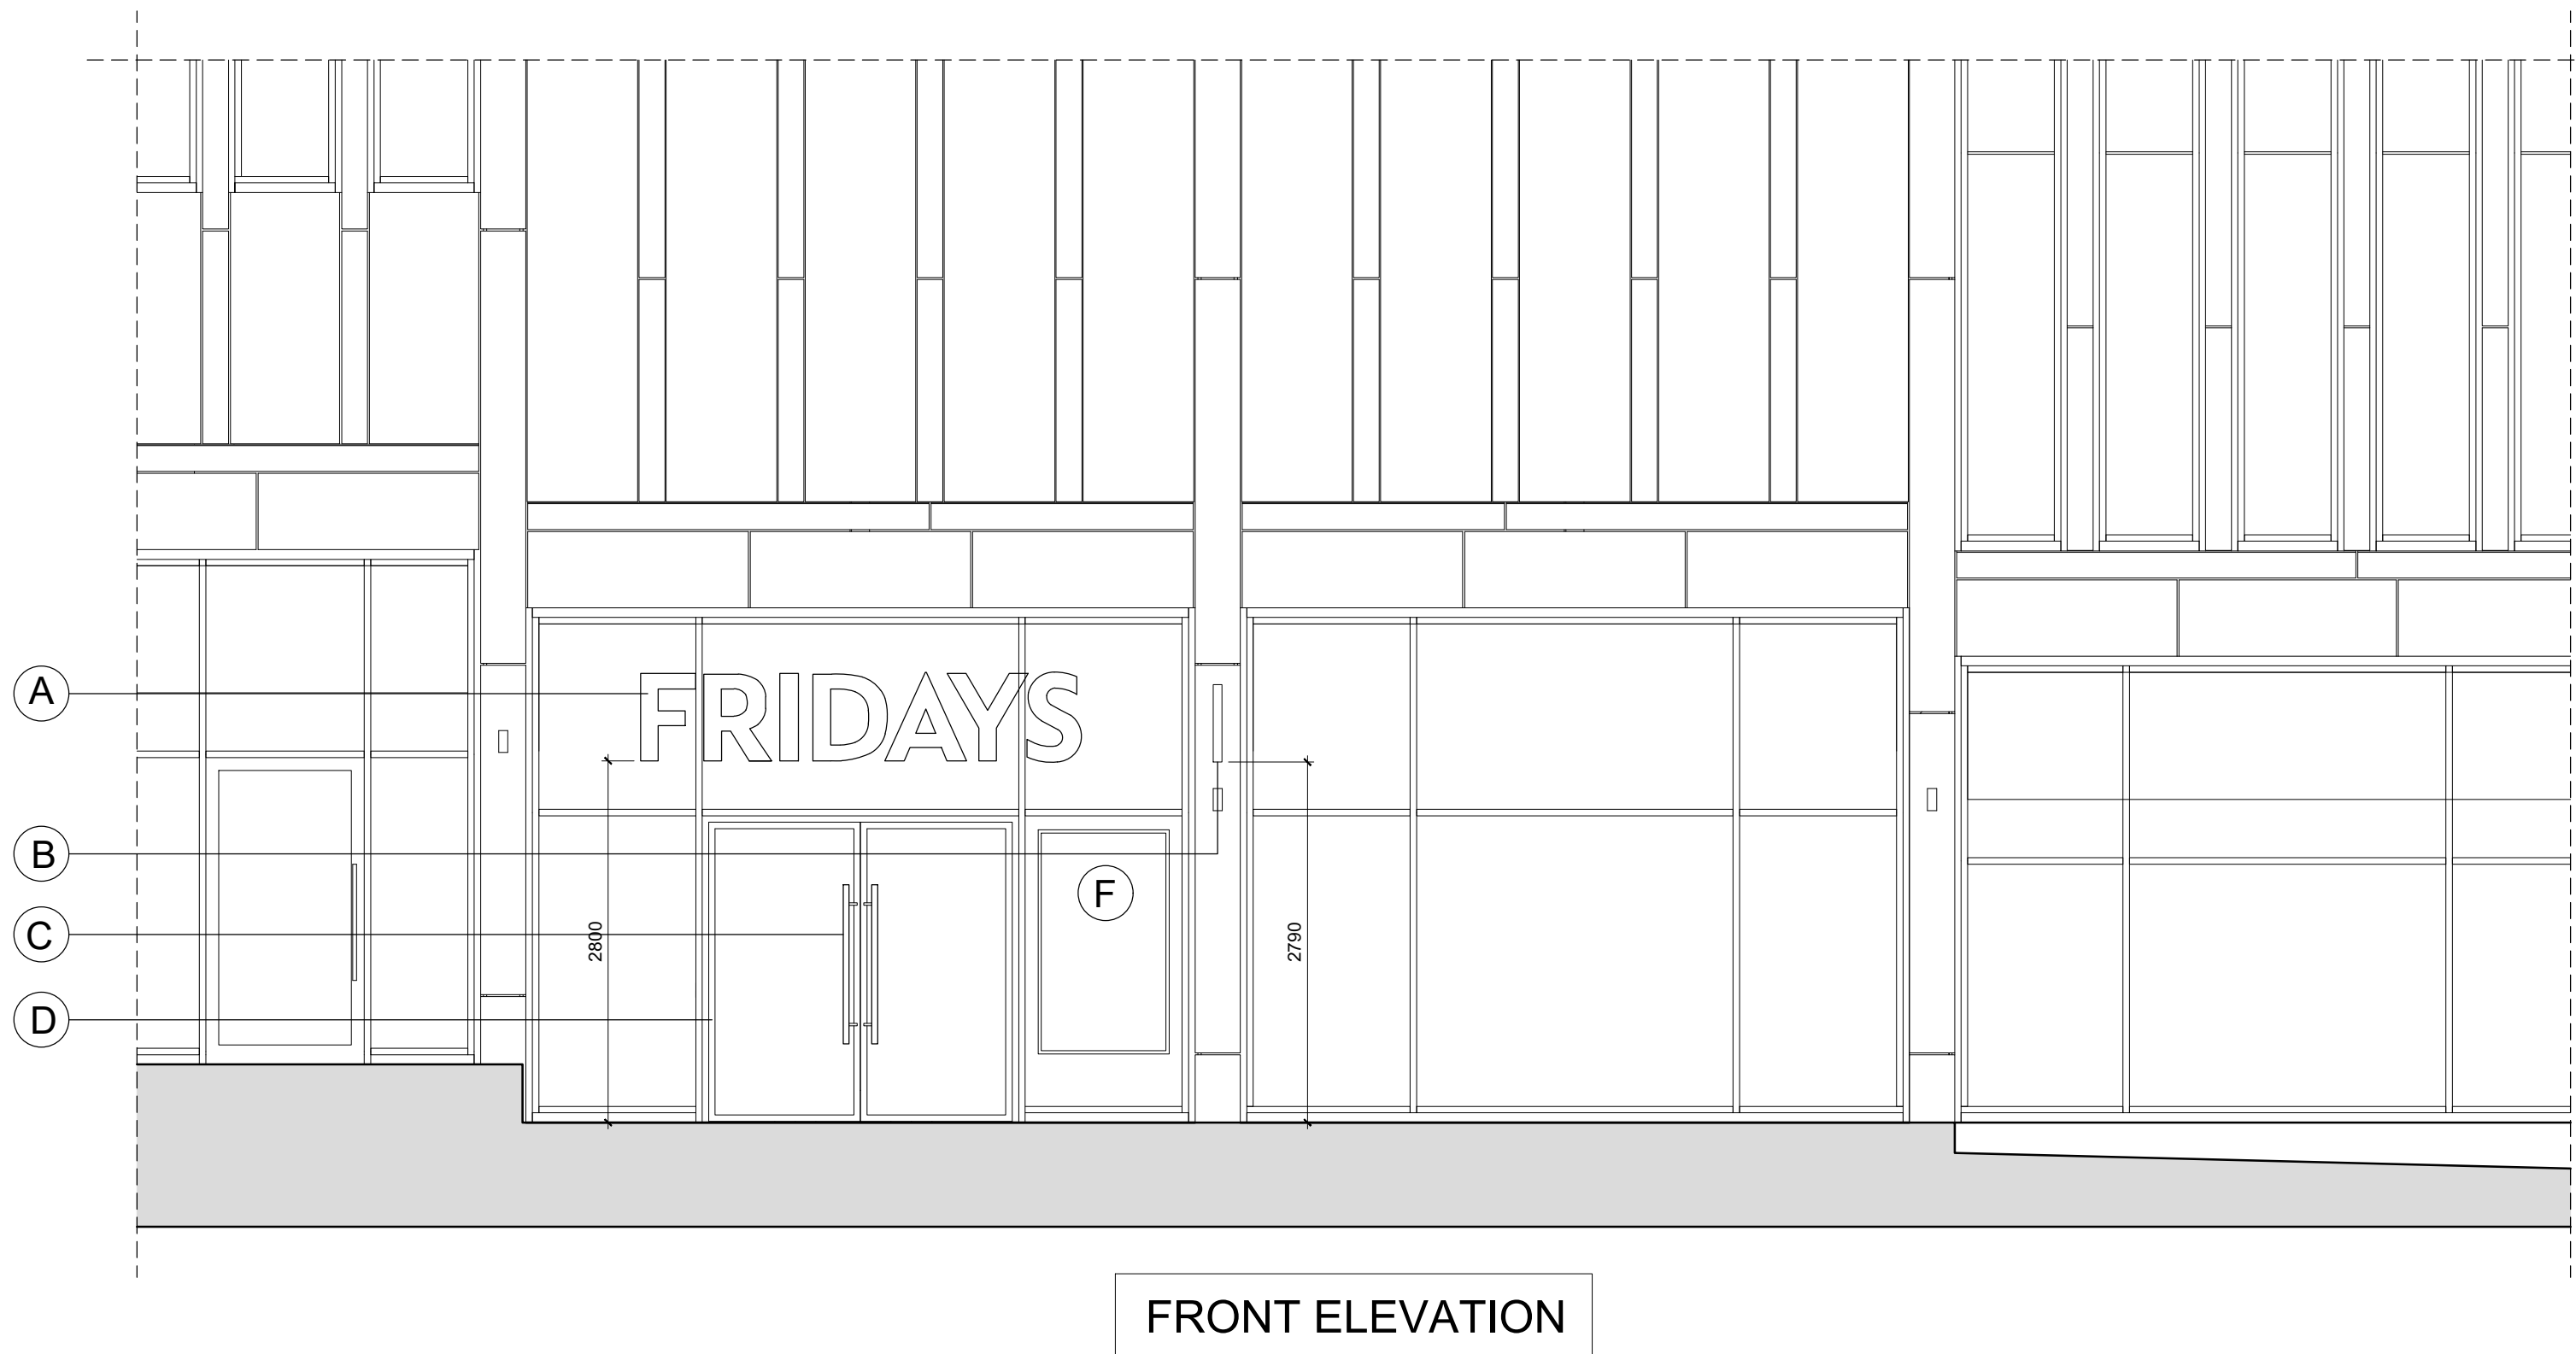

SIGNAGE KEY

A - ILLUMINATED FASCIA SIGNAGE - REFER TO 360 SIGNS DRAWING FOR DETAILS

B - INTERNALLY ILLUMINATED PROJECTING SIGN - REFER TO 360 SIGNS DRAWING FOR DETAILS

SIGNAGE TO BE MAX. 12kg IN WEIGHT

MAIN CONTRACTORS WORKS

C - EXISTING PULL HANDLES RETAINED, REMOVED & POWDER COATED IN RED & RE-FITTED

D - EXISTING DOORS SPRAY PAINTED TO RAL 7021

BOTH THESE ITEMS WILL REQUIRE LANDLORD APPROVAL

E - UPSTAND TO INTERNAL RAISED AREA VISIBLE FROM EXTERIOR TO BE FACED IN ALTERNATE RED & WHITE TIMBER PANELS

OTHER WORKS

F - 75" DIGITAL SCREEN

PARASOLS & PLANTERS NOT SHOWN



bradley architecture	
TGI FRIDAY'S	
TGI FRIDAY'S BARNSELEY	
EXTERNAL ELEVATIONS	
OCTOBER 2021	1:50 @ A1
	AV1
7 CLAREBANK CRESCENT, EDINBURGH EH6 7NL - TEL: 0131 344 4267	