




Location plan 1:500 @ A1




Existing Front Elevation 1:50 @ A1



Existing Side Elevation 1:50 @ A1

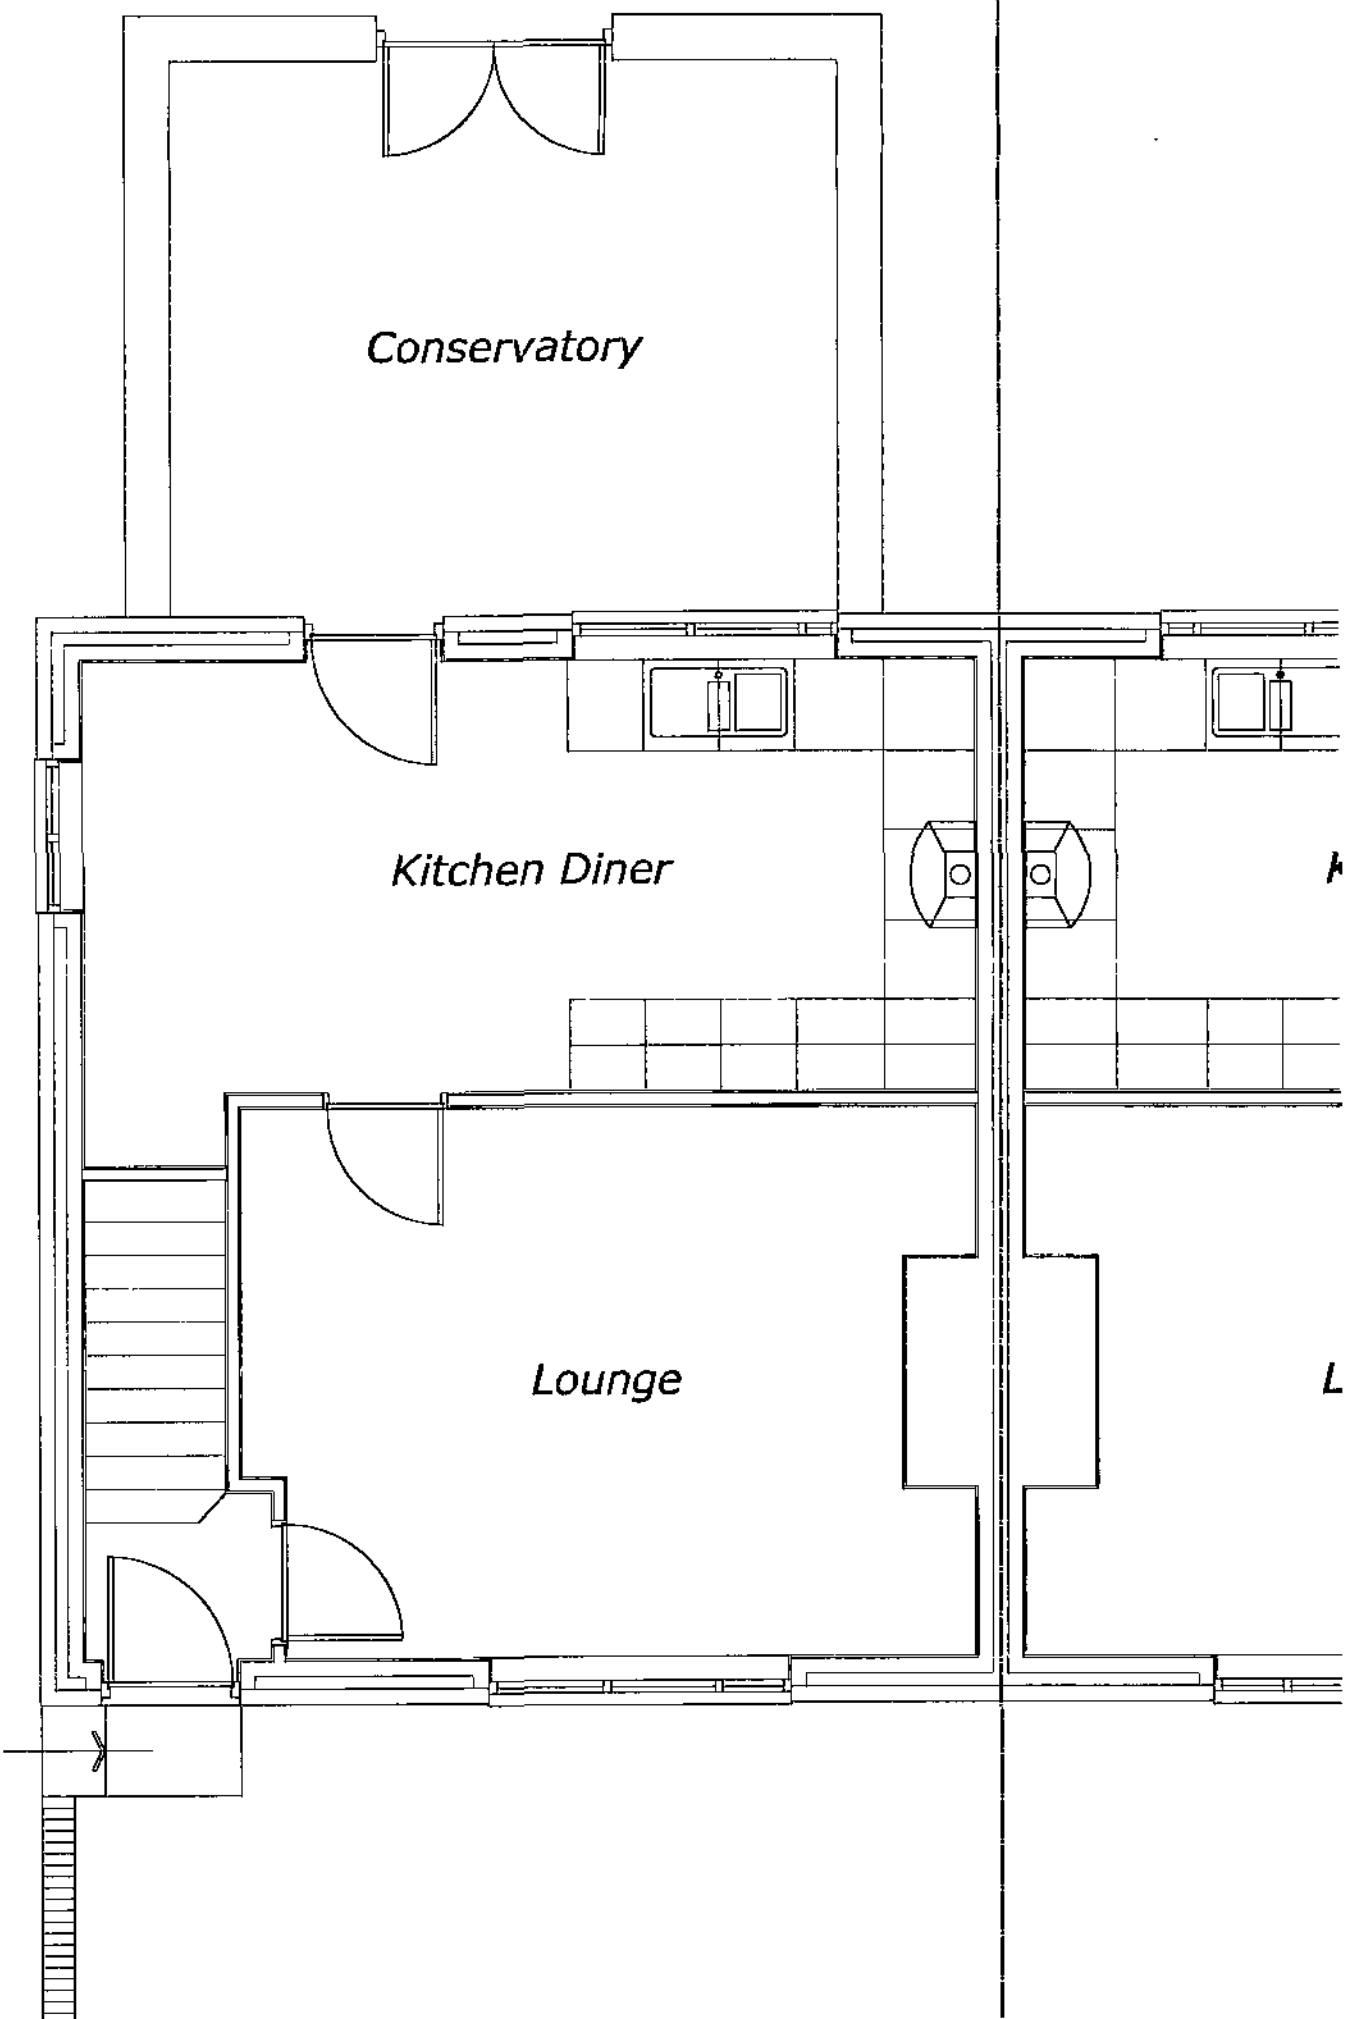

Existing Ground Flr 1:50 @ A1

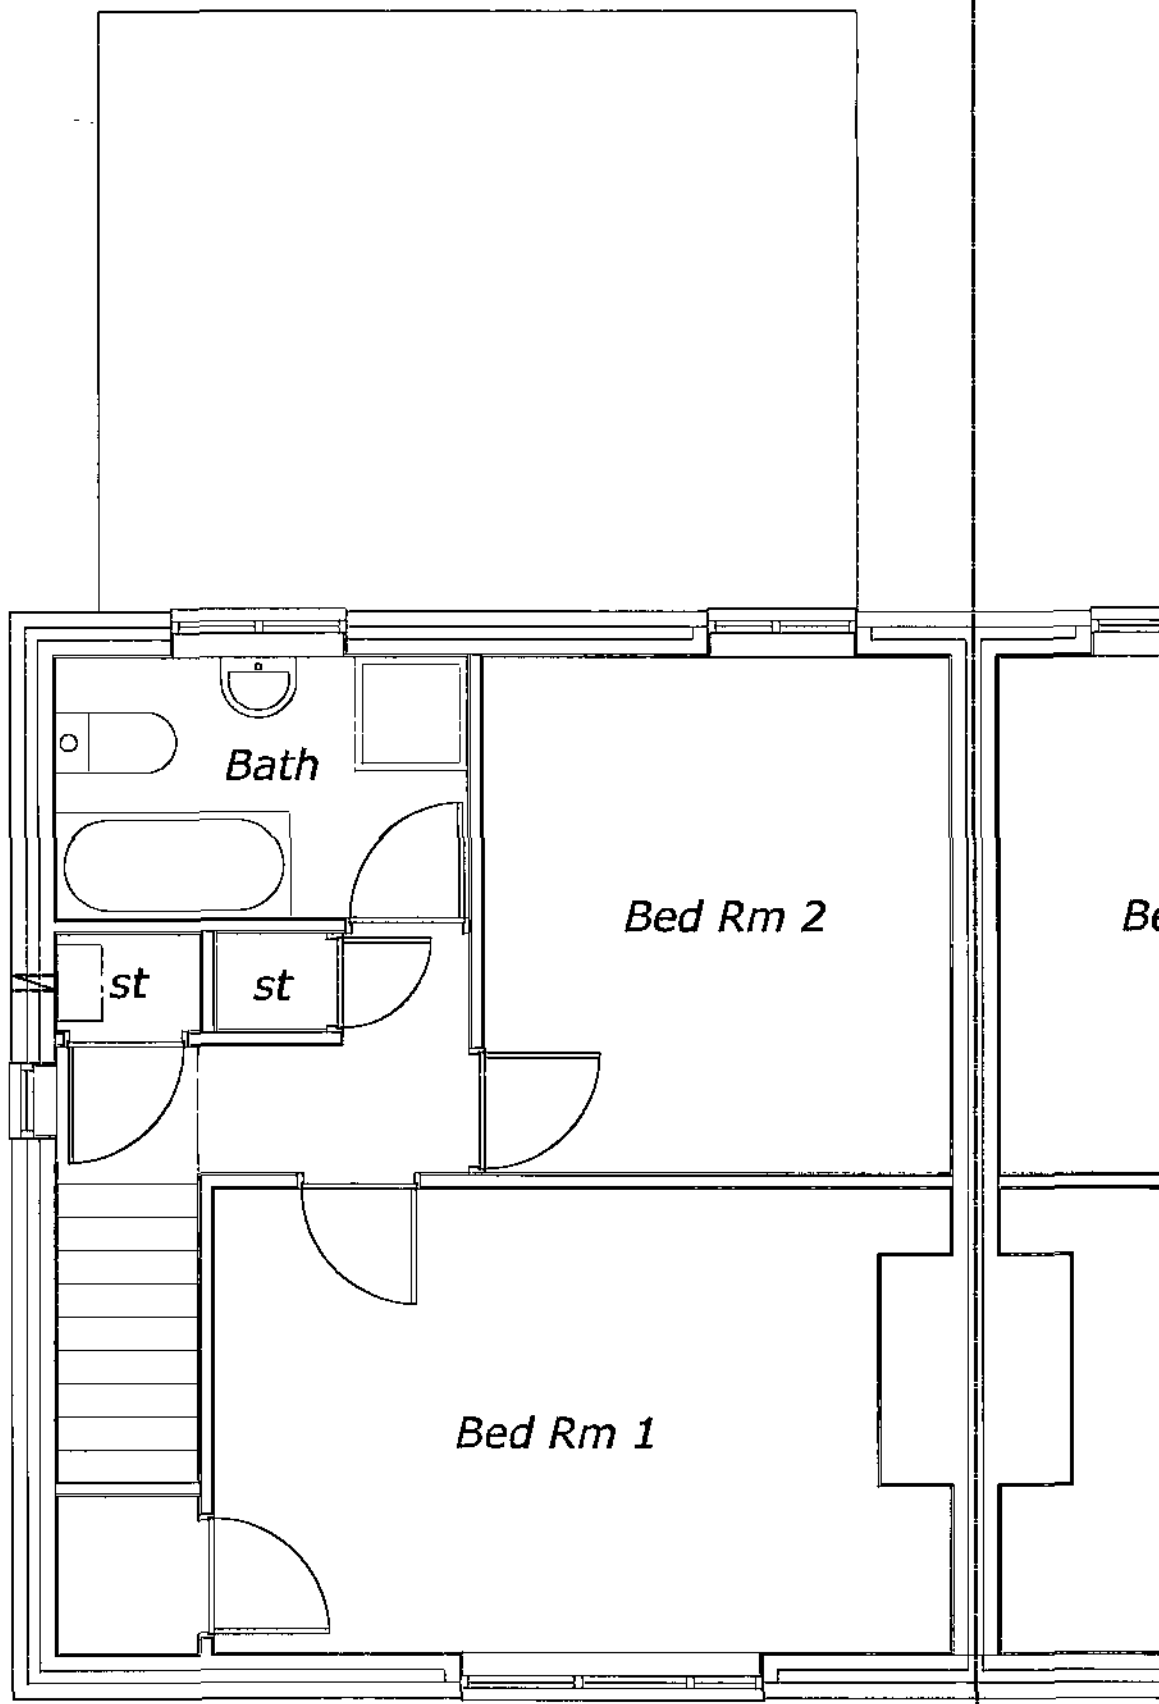


Existing First Flr 1:50 @ A1




Existing Rear Elevation 1:50 @ A1




Location plan 1:500 @ A1

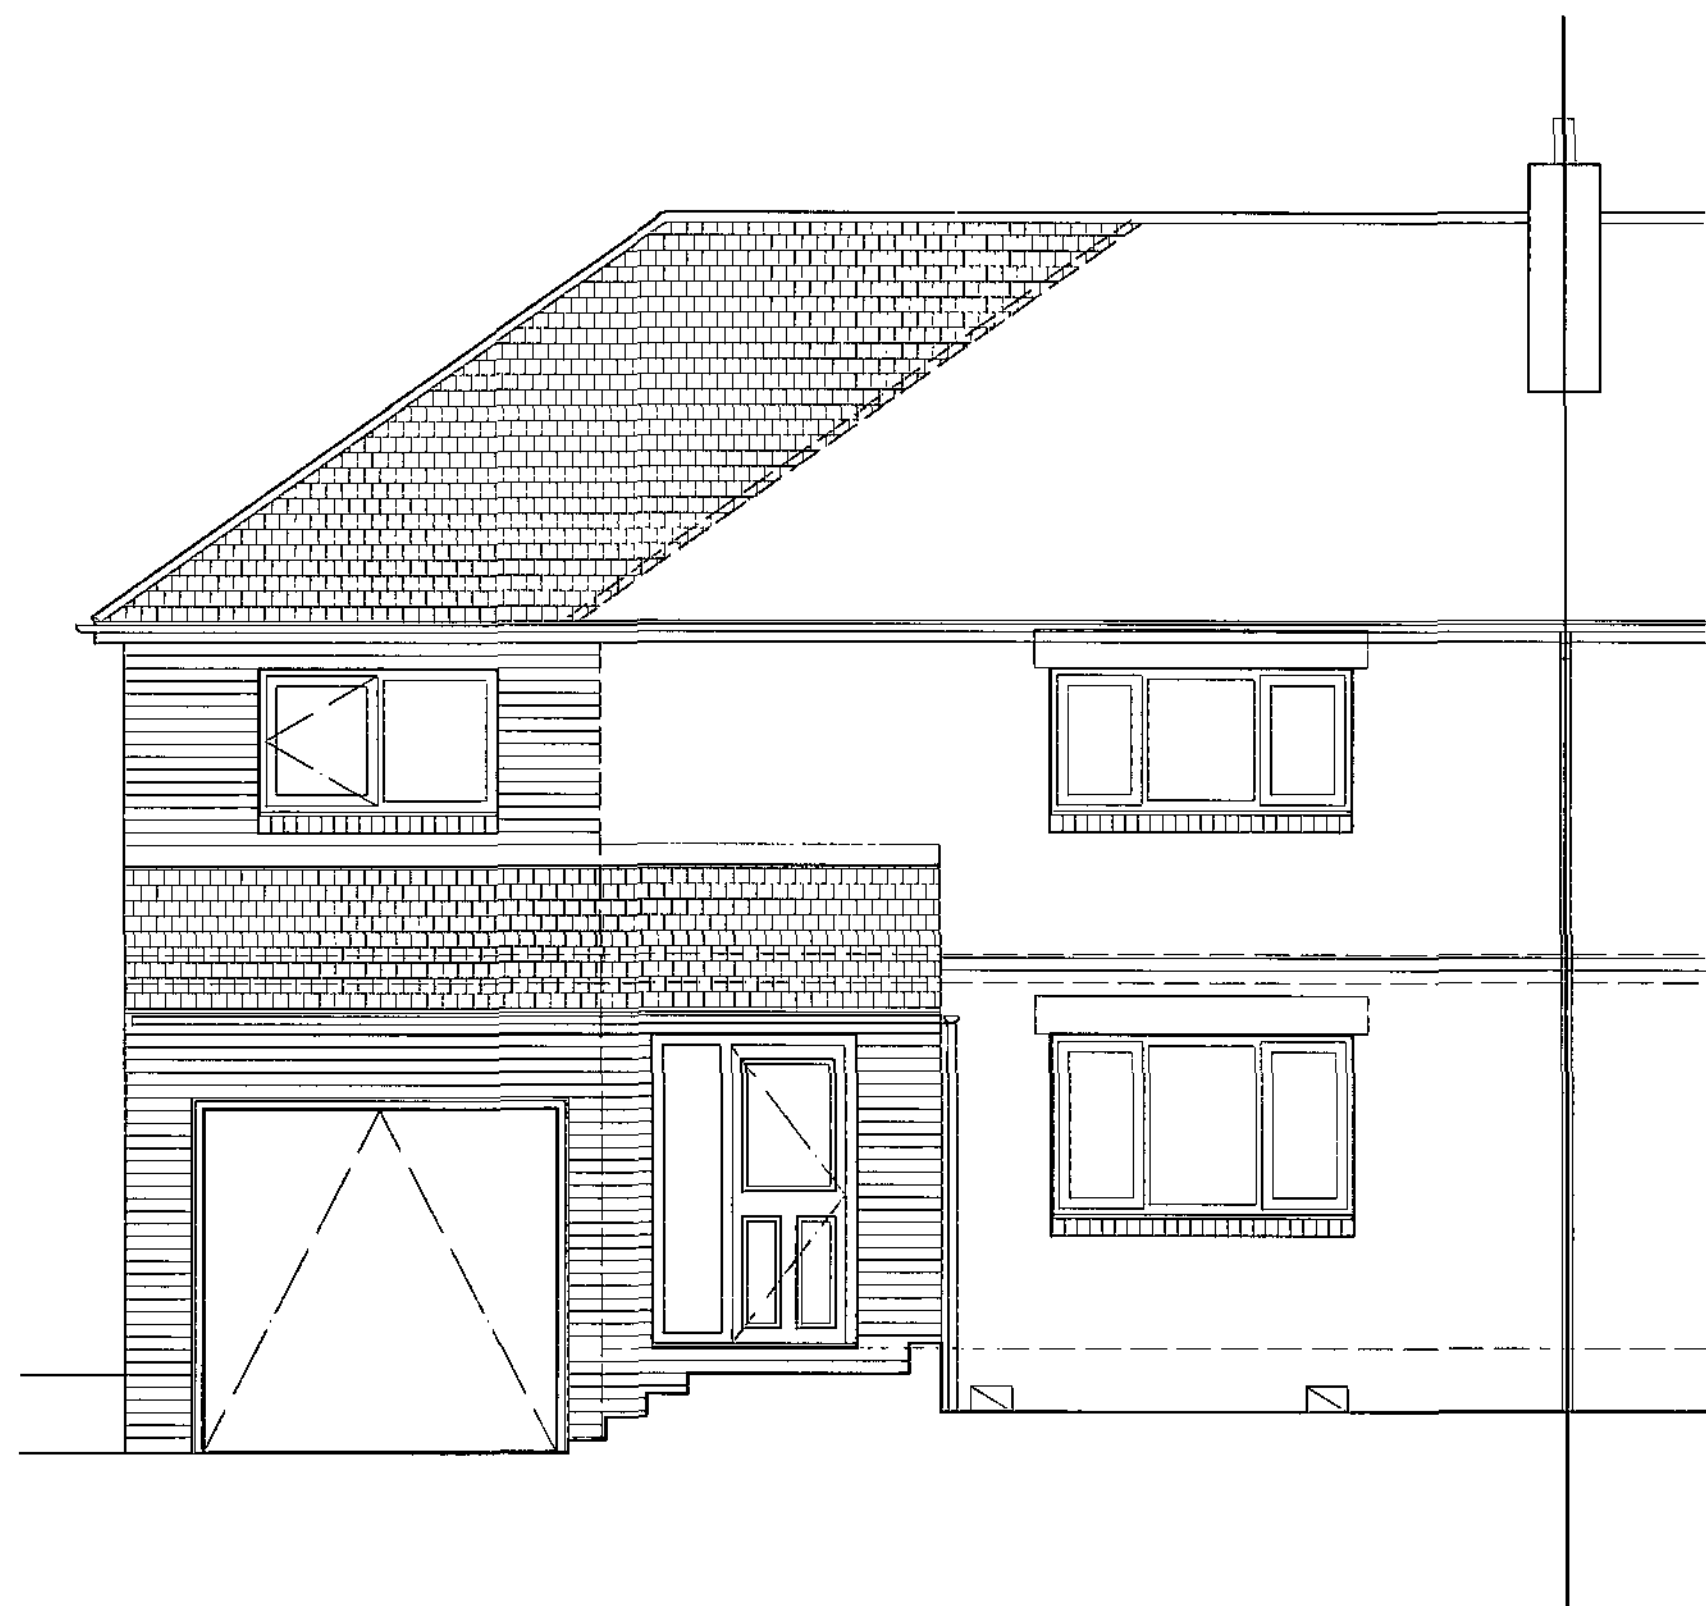


Proposed Front Elevation 1:50 @ A1

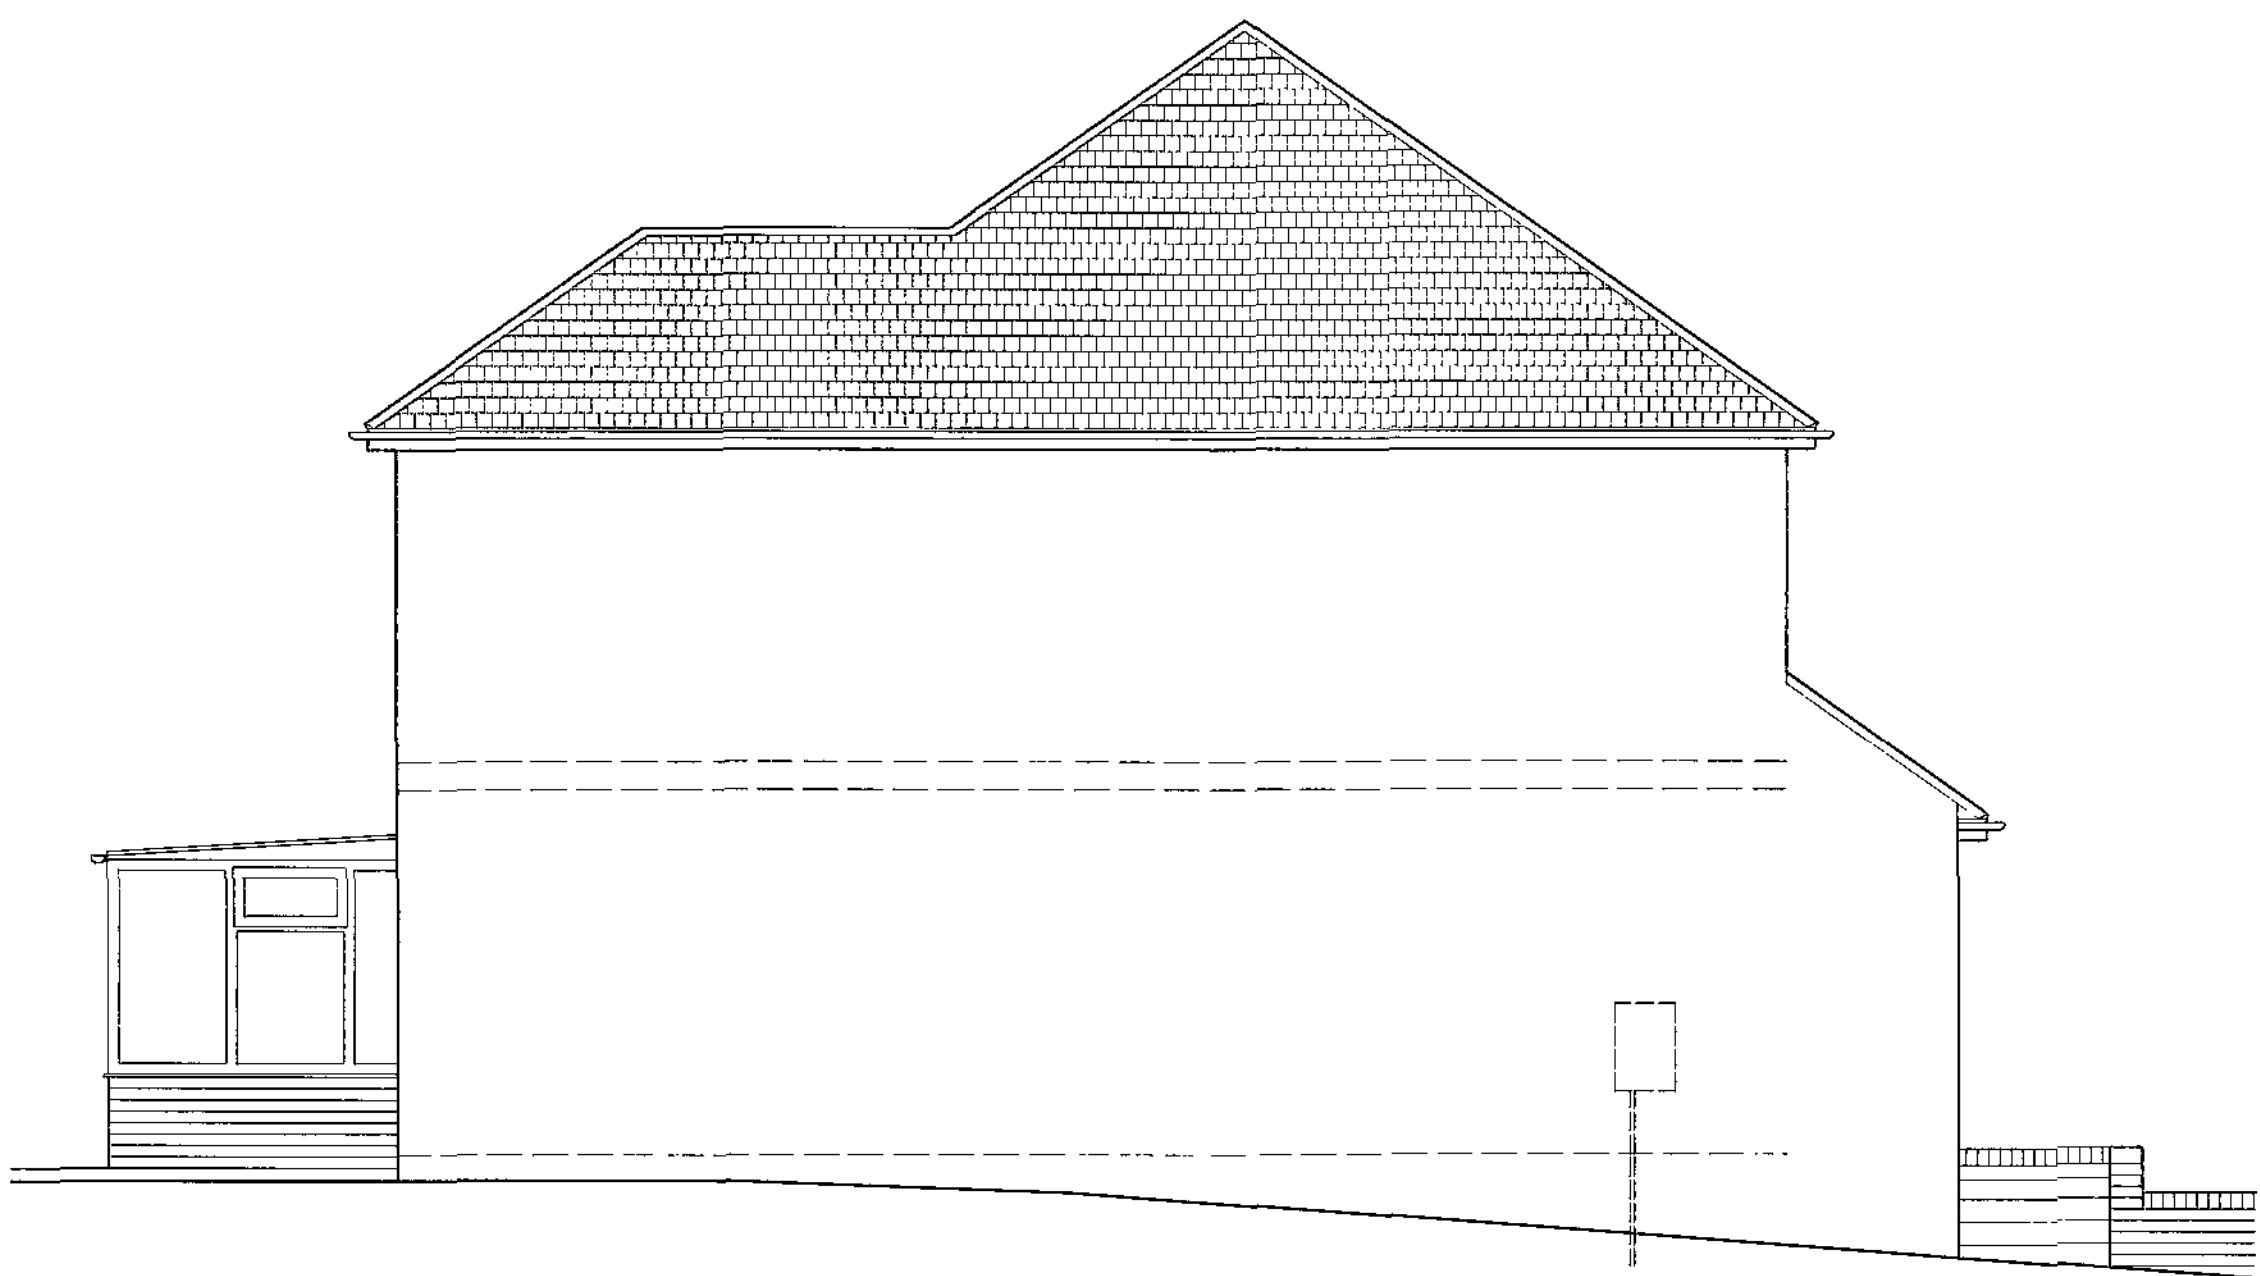

Proposed Side Elevation 1:50 @ A1

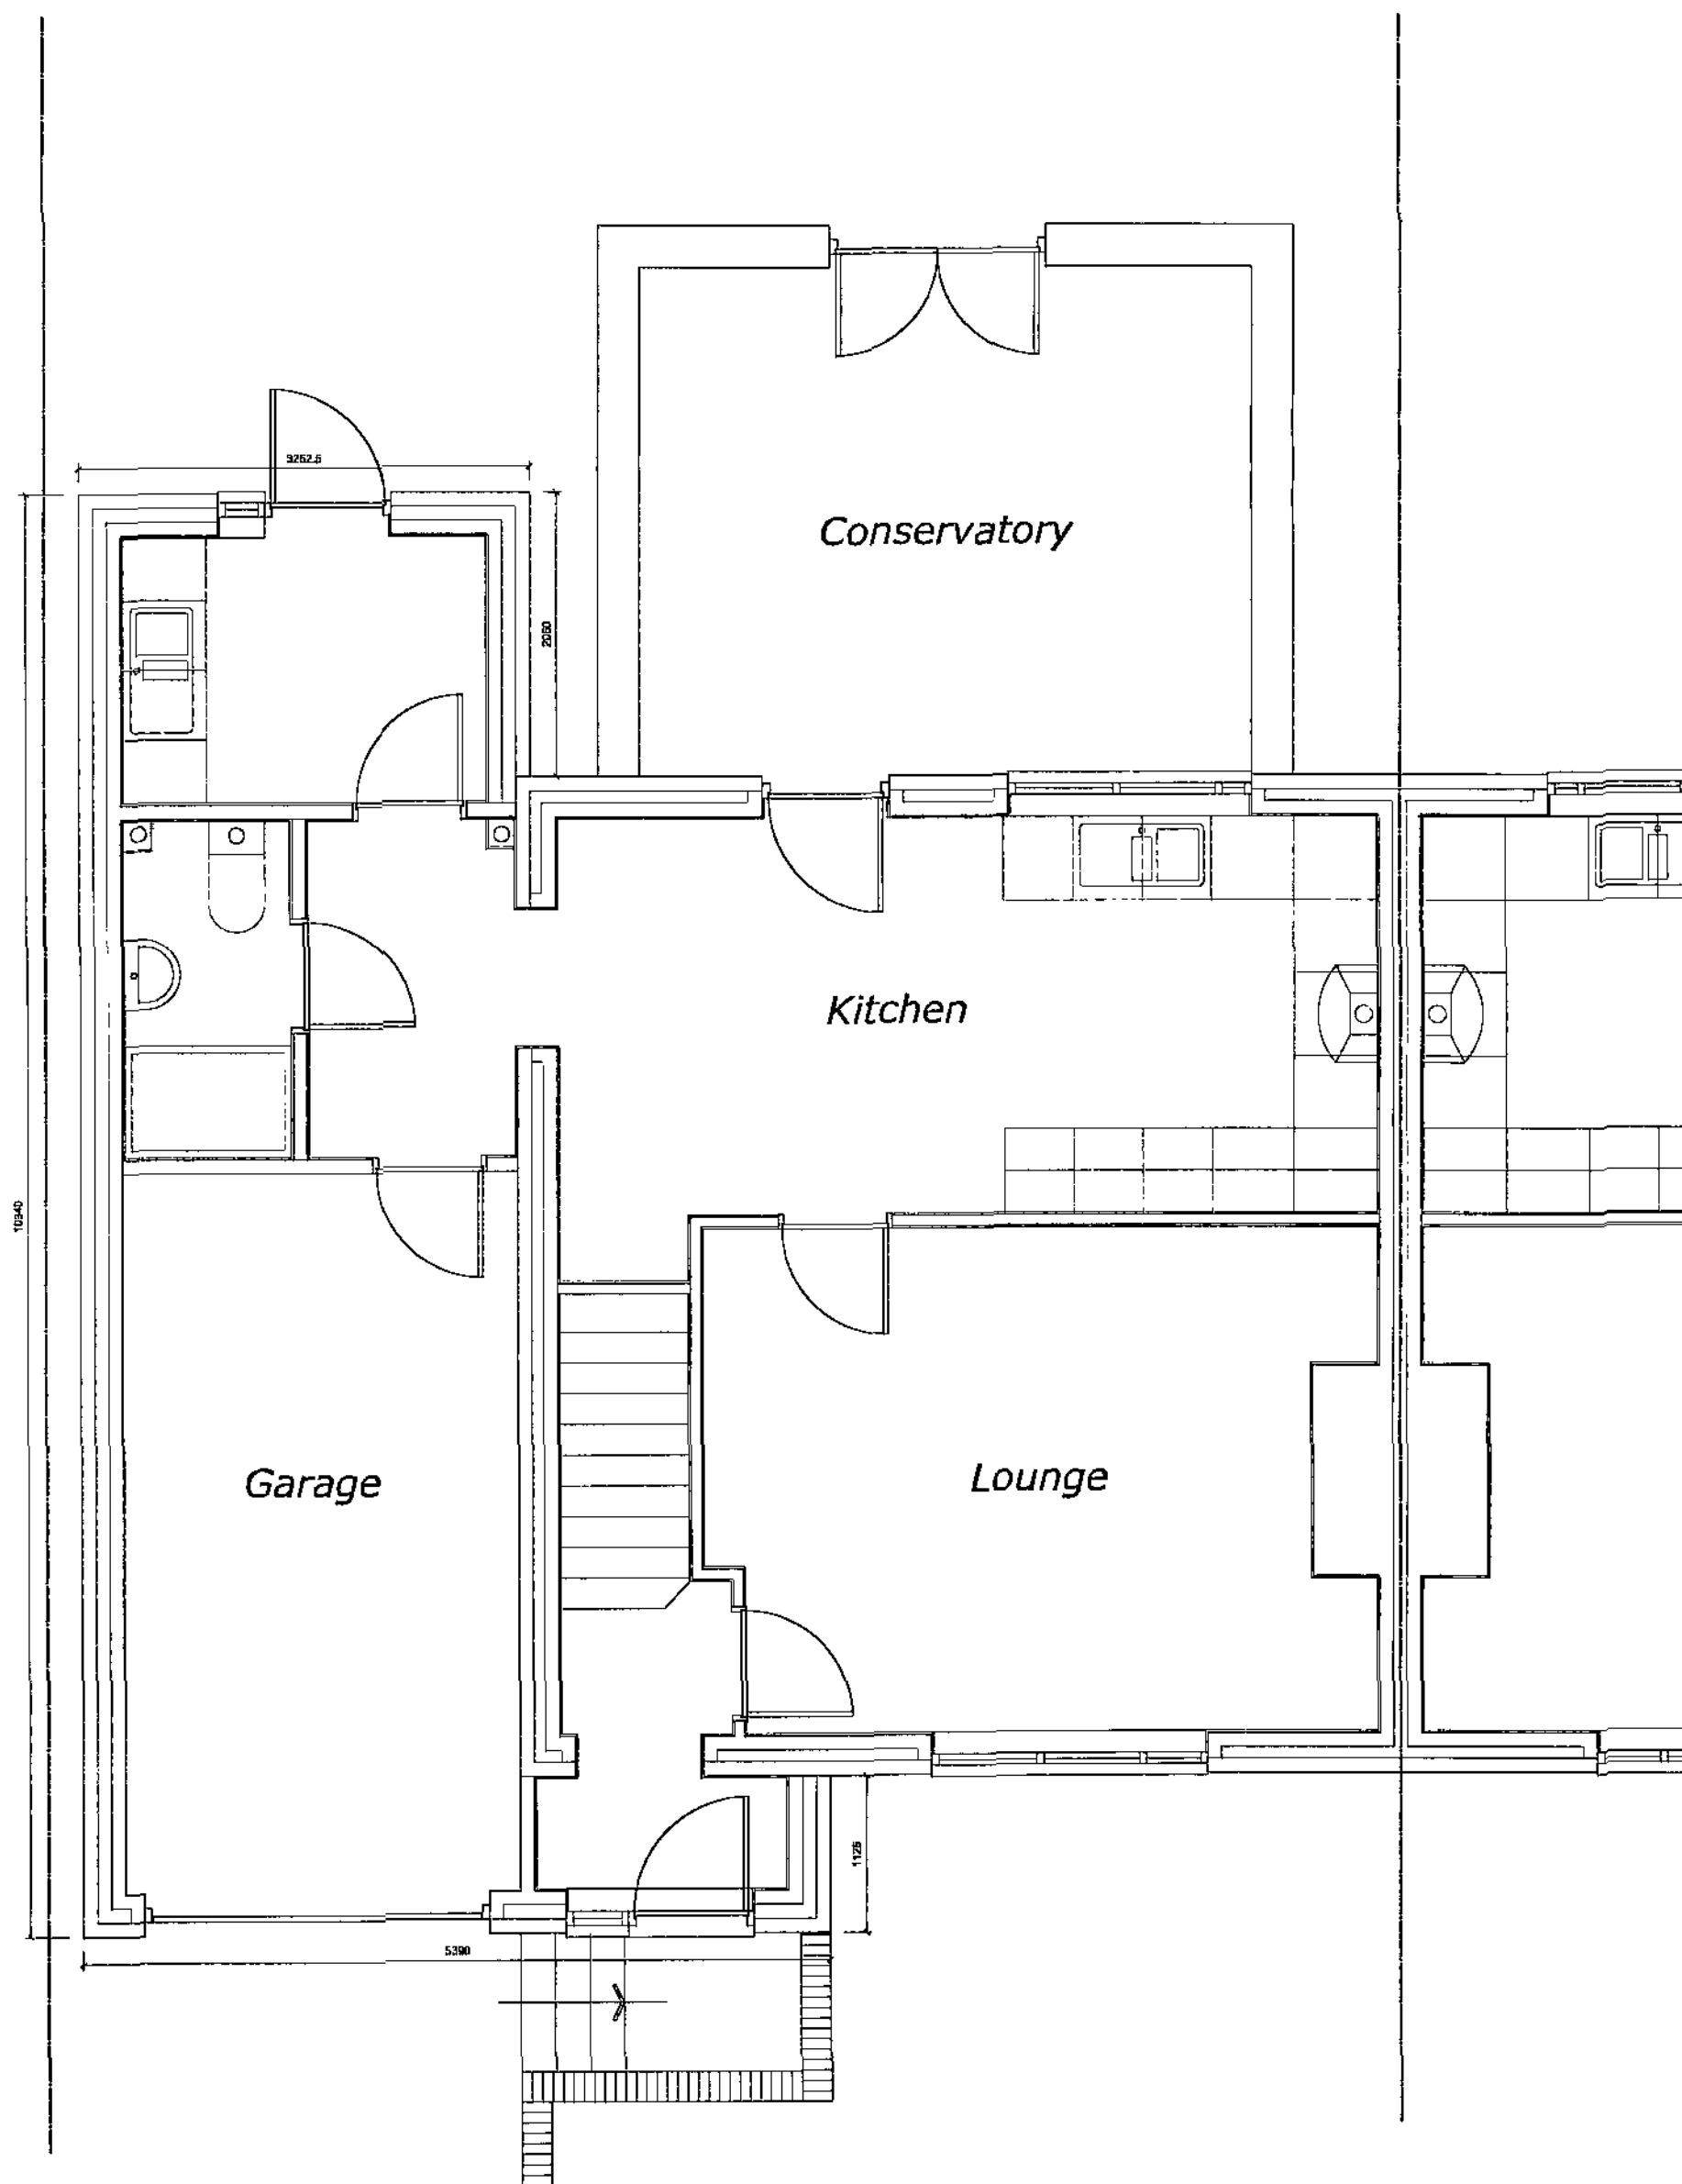

Proposed Ground Flr 1:50 @ A1

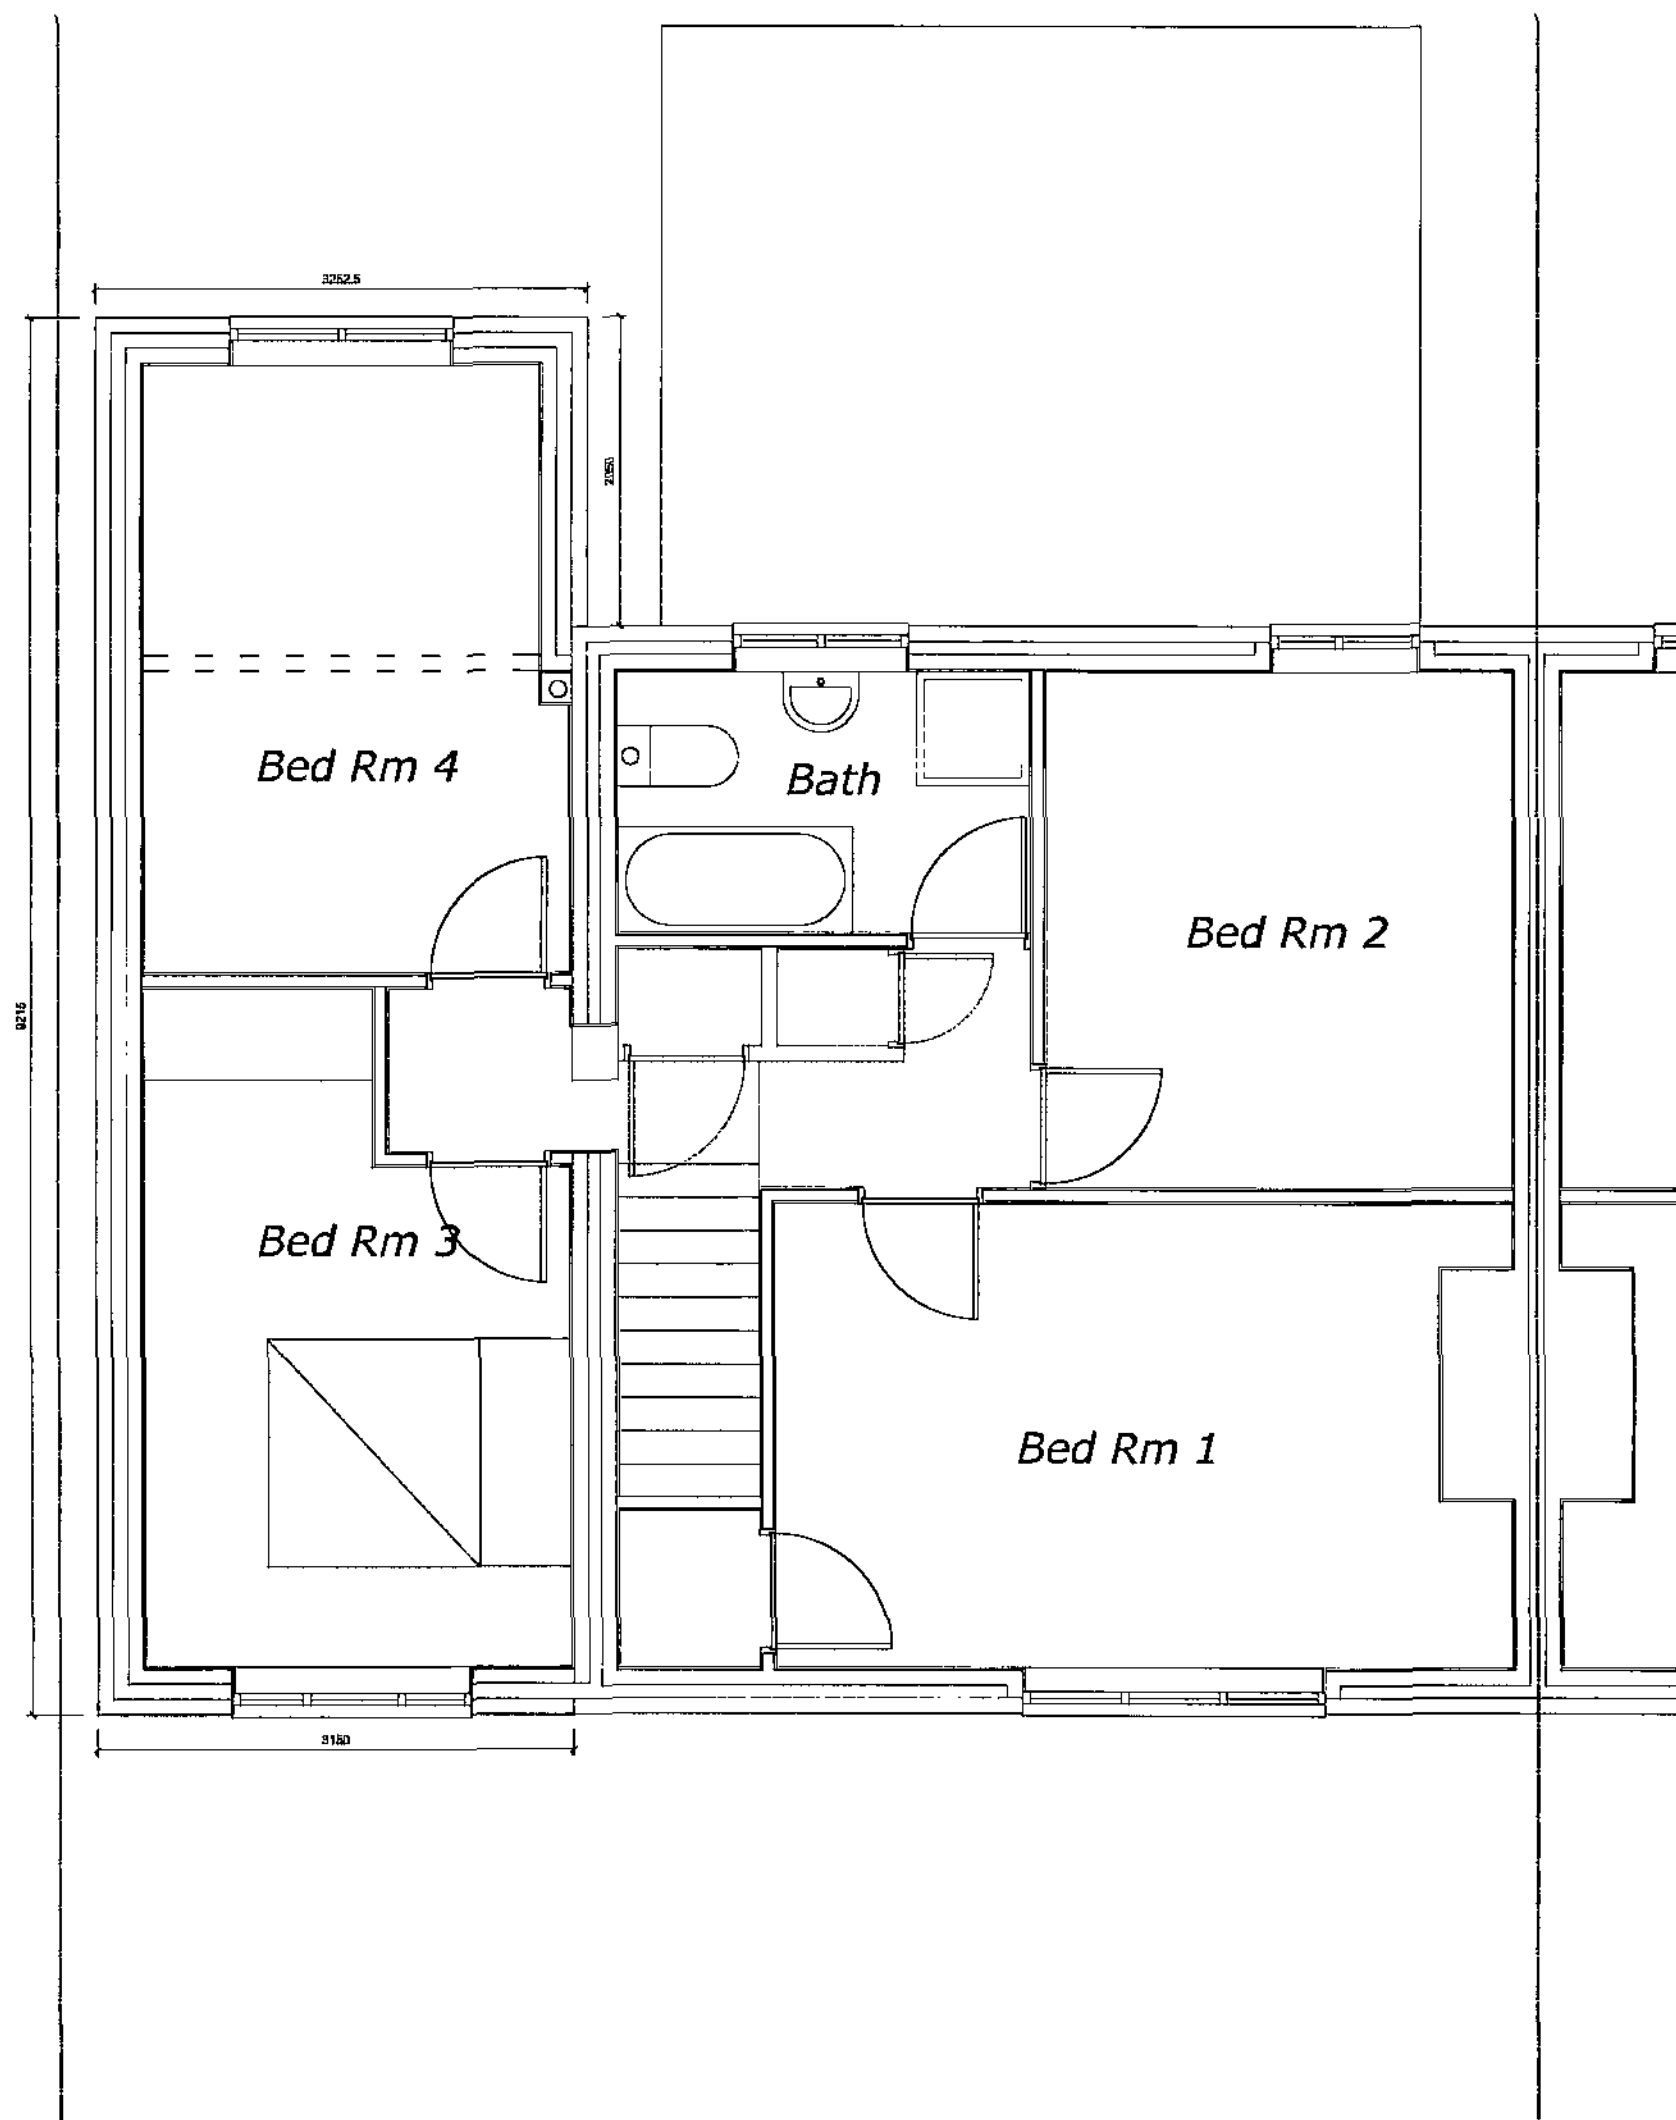

Proposed First Flr 1:50 @ A1



Proposed Rear Elevation 1:50 @ A1

Notes;
The extended area of the dwelling is to be constructed in materials to match a close as is practicable to the existing.