

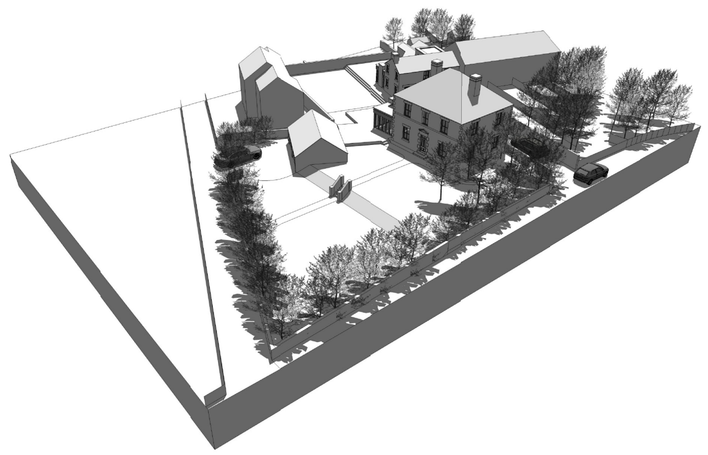



Perspective View 01 As Proposed
Scale n.t.s@A1

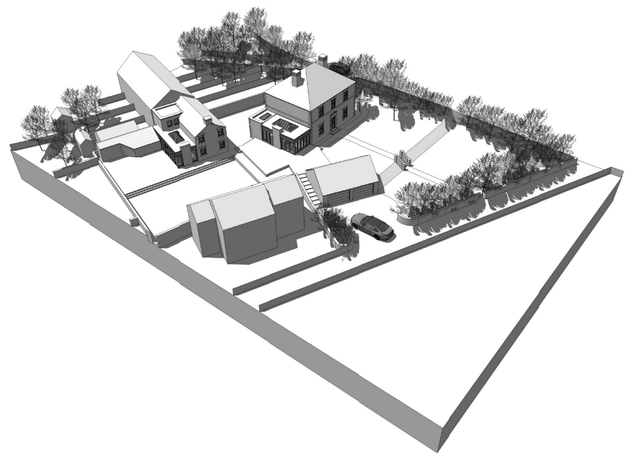

Perspective View 02 As Proposed
Scale n.t.s@A1

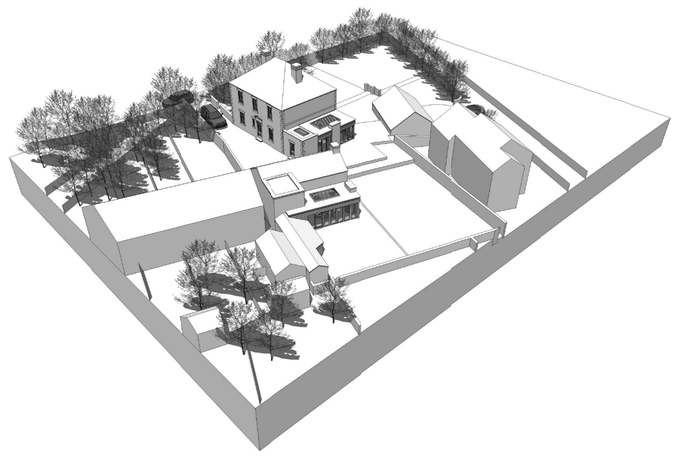

Perspective View 03 As Proposed
Scale n.t.s@A1

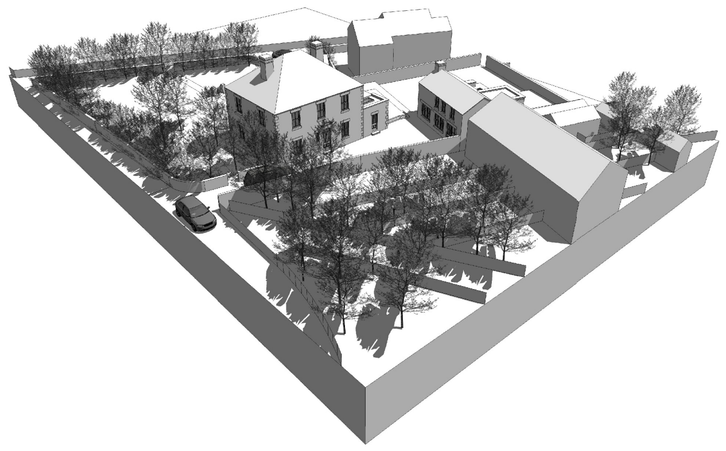

Perspective View 04 As Proposed
Scale n.t.s@A1




Perspective View 05 As Proposed
Scale n.t.s@A1



Perspective View 06 As Proposed
Scale n.t.s@A1



Perspective View 07 As Proposed
Scale n.t.s@A1

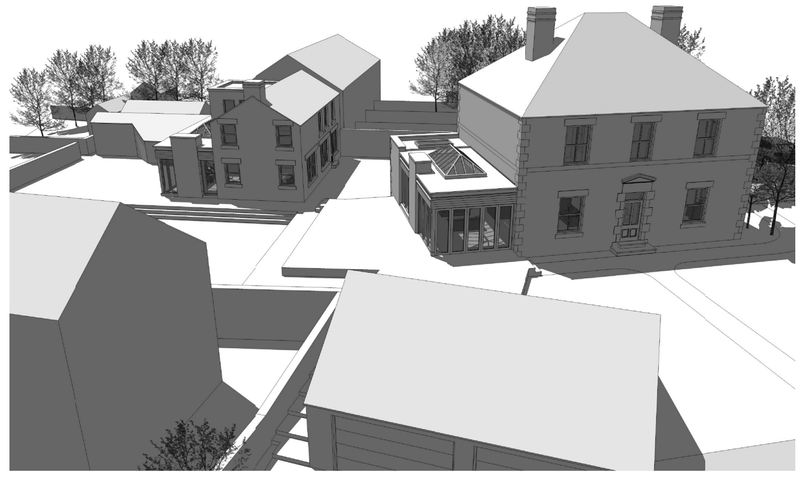

Perspective View 07 As Proposed
Scale n.t.s@A1



Perspective View 09 As Proposed
Scale n.t.s@A1

ISSUED FOR PLANNING

REVISION	DATE	DRAWN	CHECKED	DESCRIPTION

CLIENT: MR & MRS HARVEY
SCALE: n.t.s@A1
DATE: MAR 2016
PROJECT: BELMONT HOUSE, THURGOLAND
DRAWN: ML
CHECKED:
DRAWING TITLE: PERSPECTIVE VIEWS AS PROPOSED
JOB NUMBER: 1535
DRAWING NO.: 206
REVISION:

T/ME ARCHITECTS

Creative Conservation - Inspiring Design. Time Architects 226-228 Holme Lane, Sheffield, S64JZ
Registered Company Number in England and Wales: 8033383, Director: Michael Leigh
W. www.timearchitects.co.uk **E**. info@timearchitects.co.uk **T**. 0114 430 0114
© all rights reserved, report all discrepancies, do not scale from drawing, check dimensions on site