


Front Elevation
Scale - 1:50

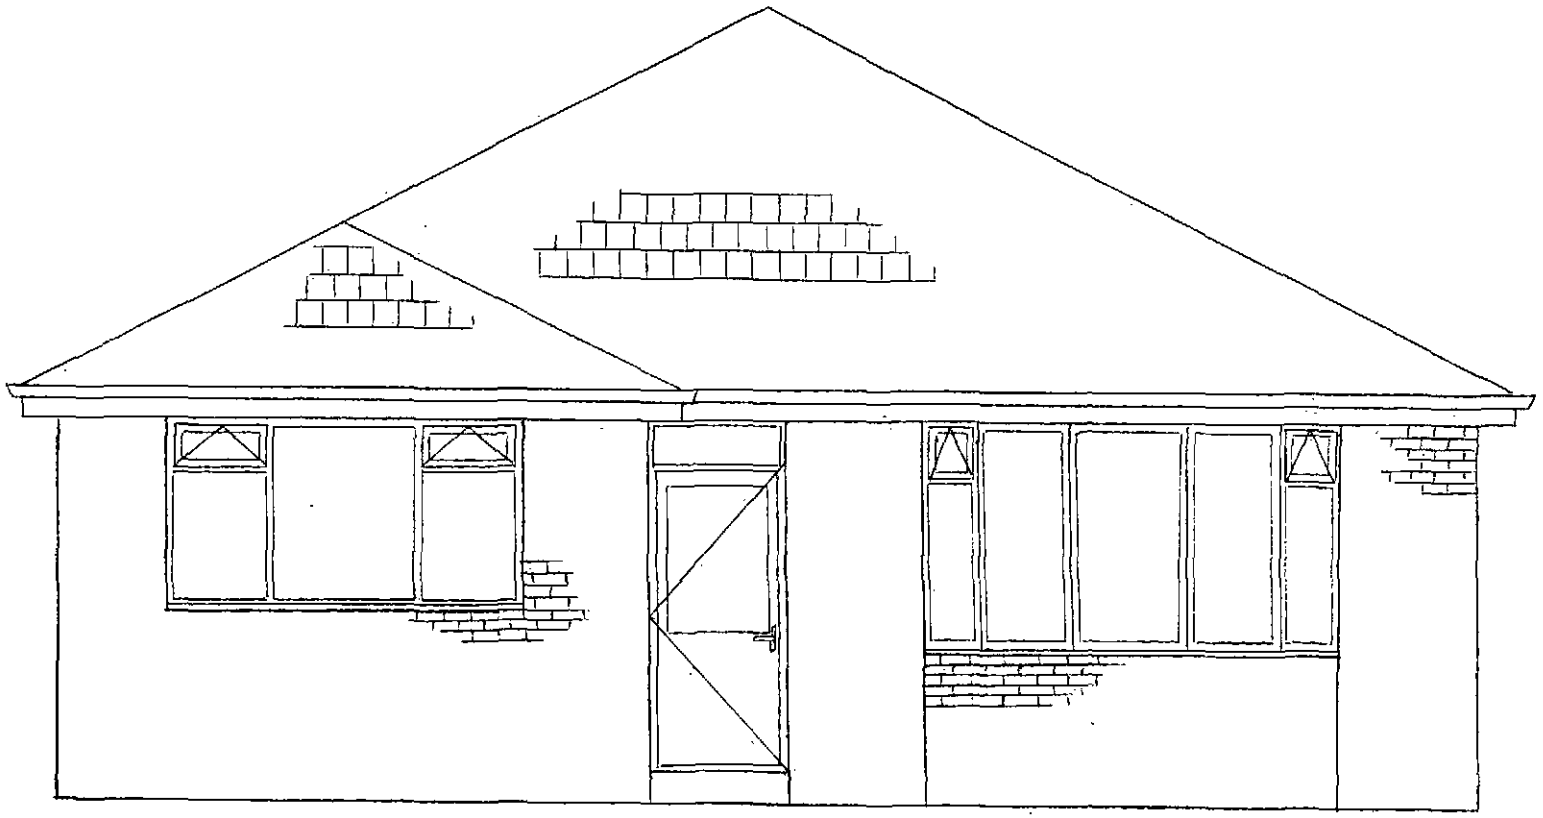


Proposed Front Elevation.
Scale - 1:50

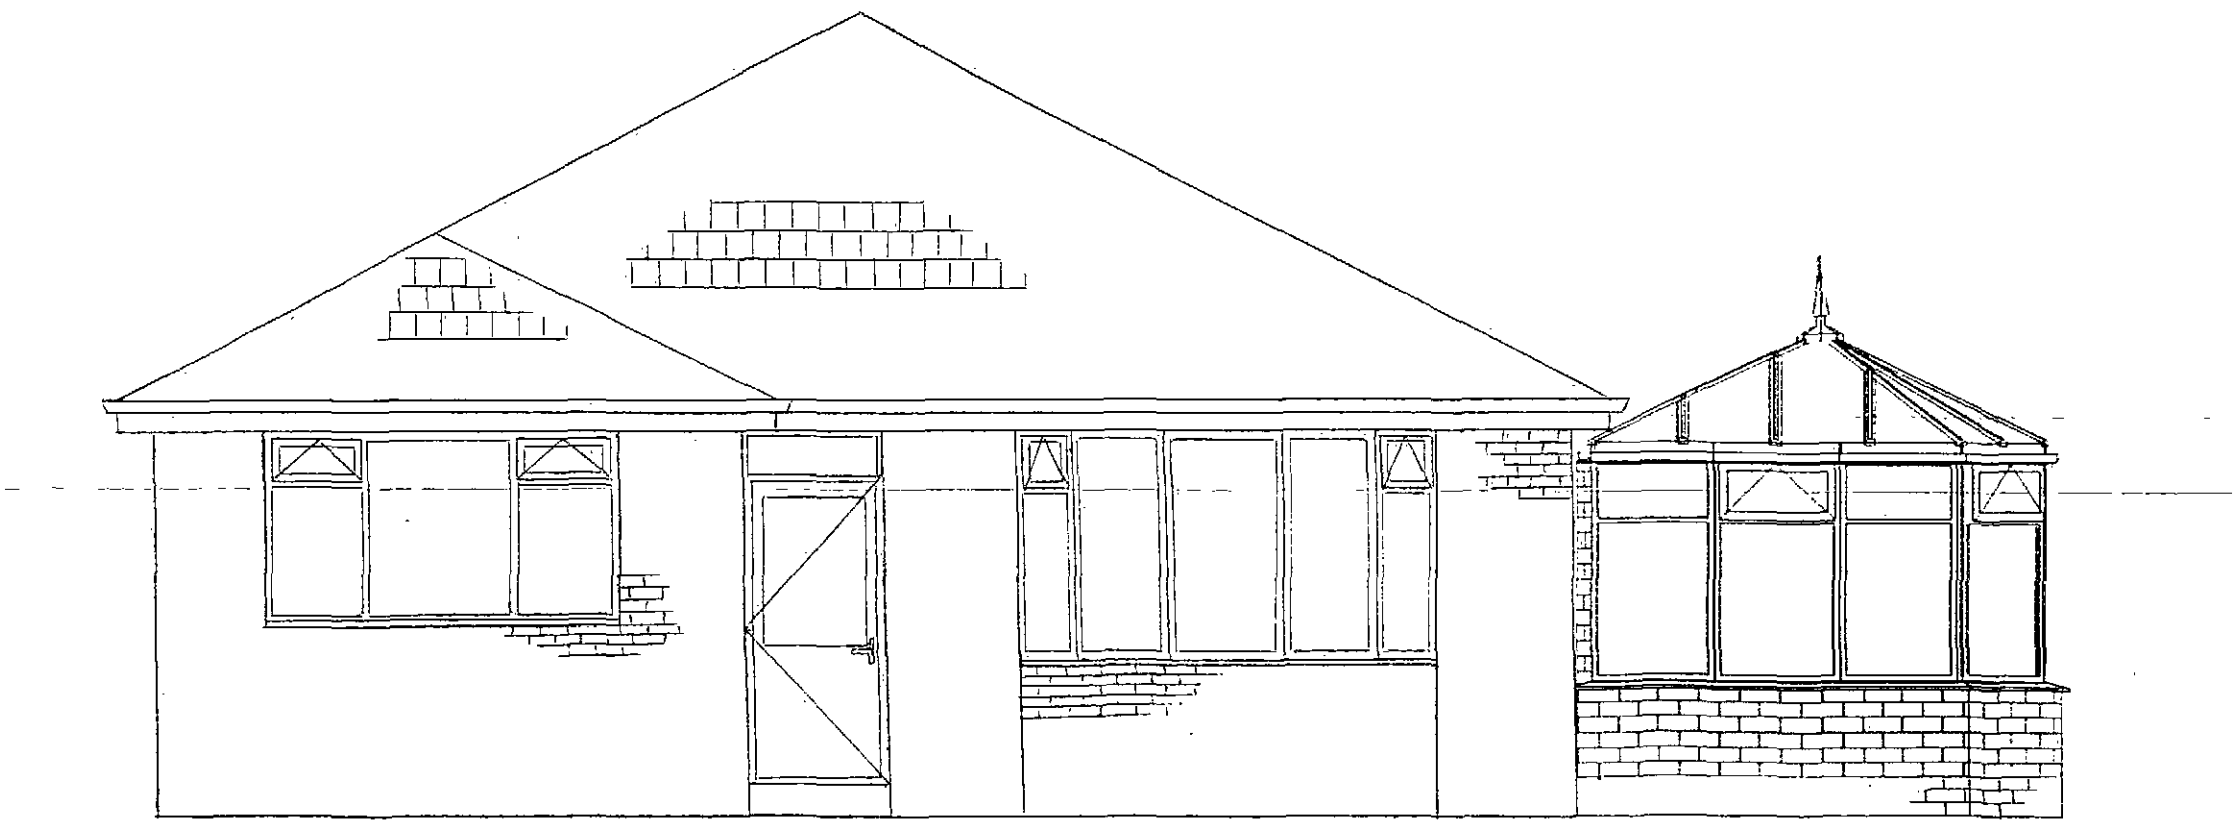

Right Elevation
Scale - 1:50

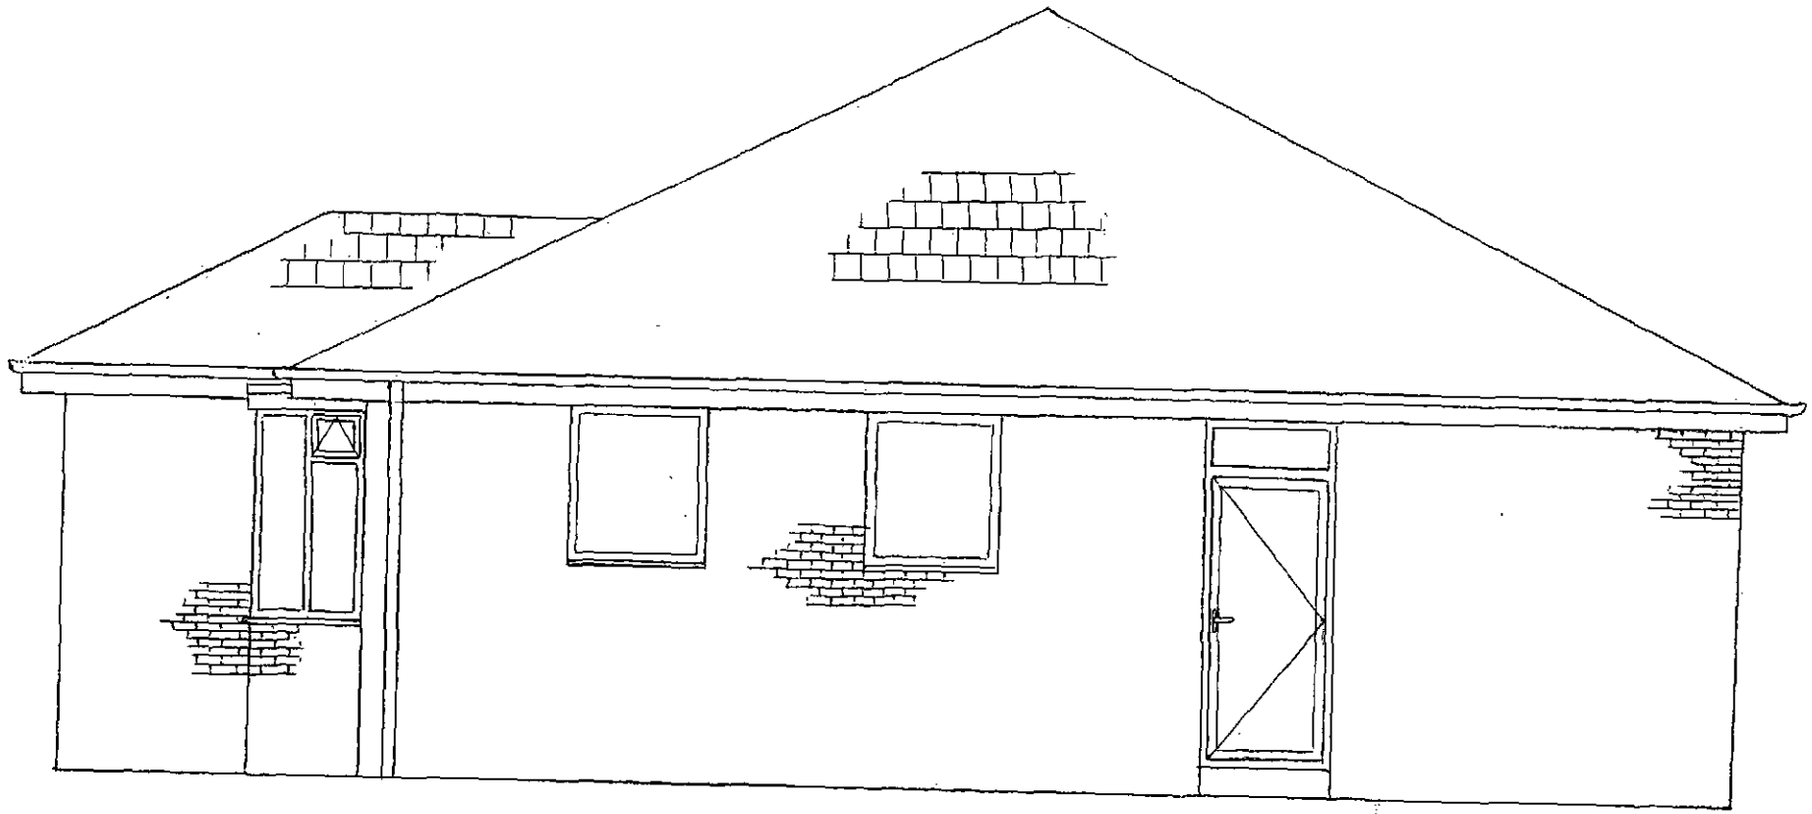


Proposed Right Elevation
Scale - 1:50

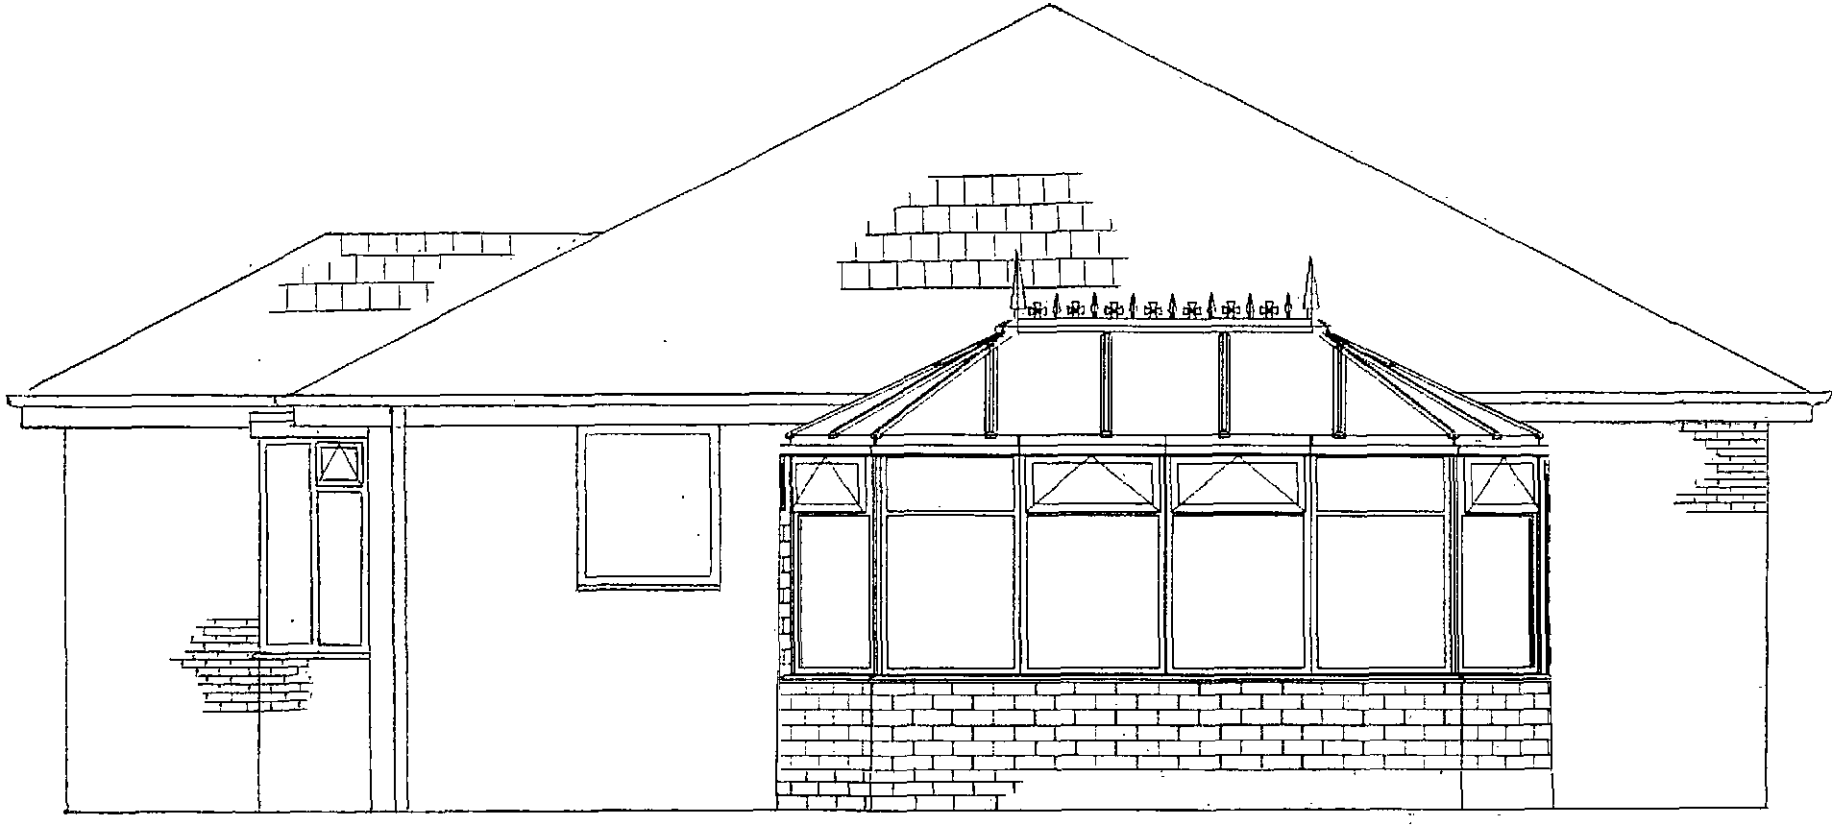



Back Elevation

Scale - 1:50

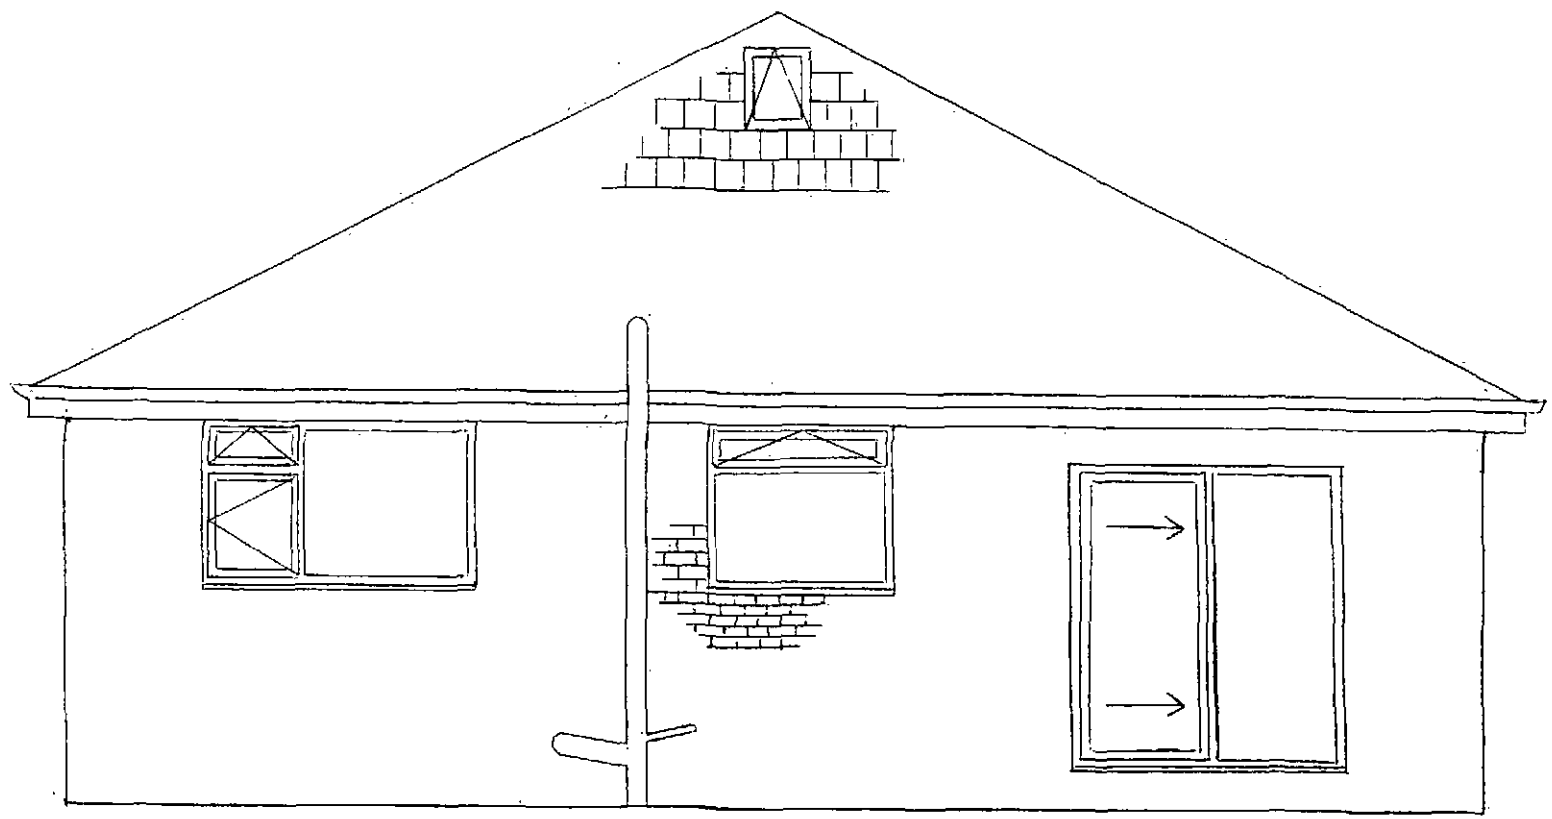

Proposed Back Elevation
Scale - 1:50

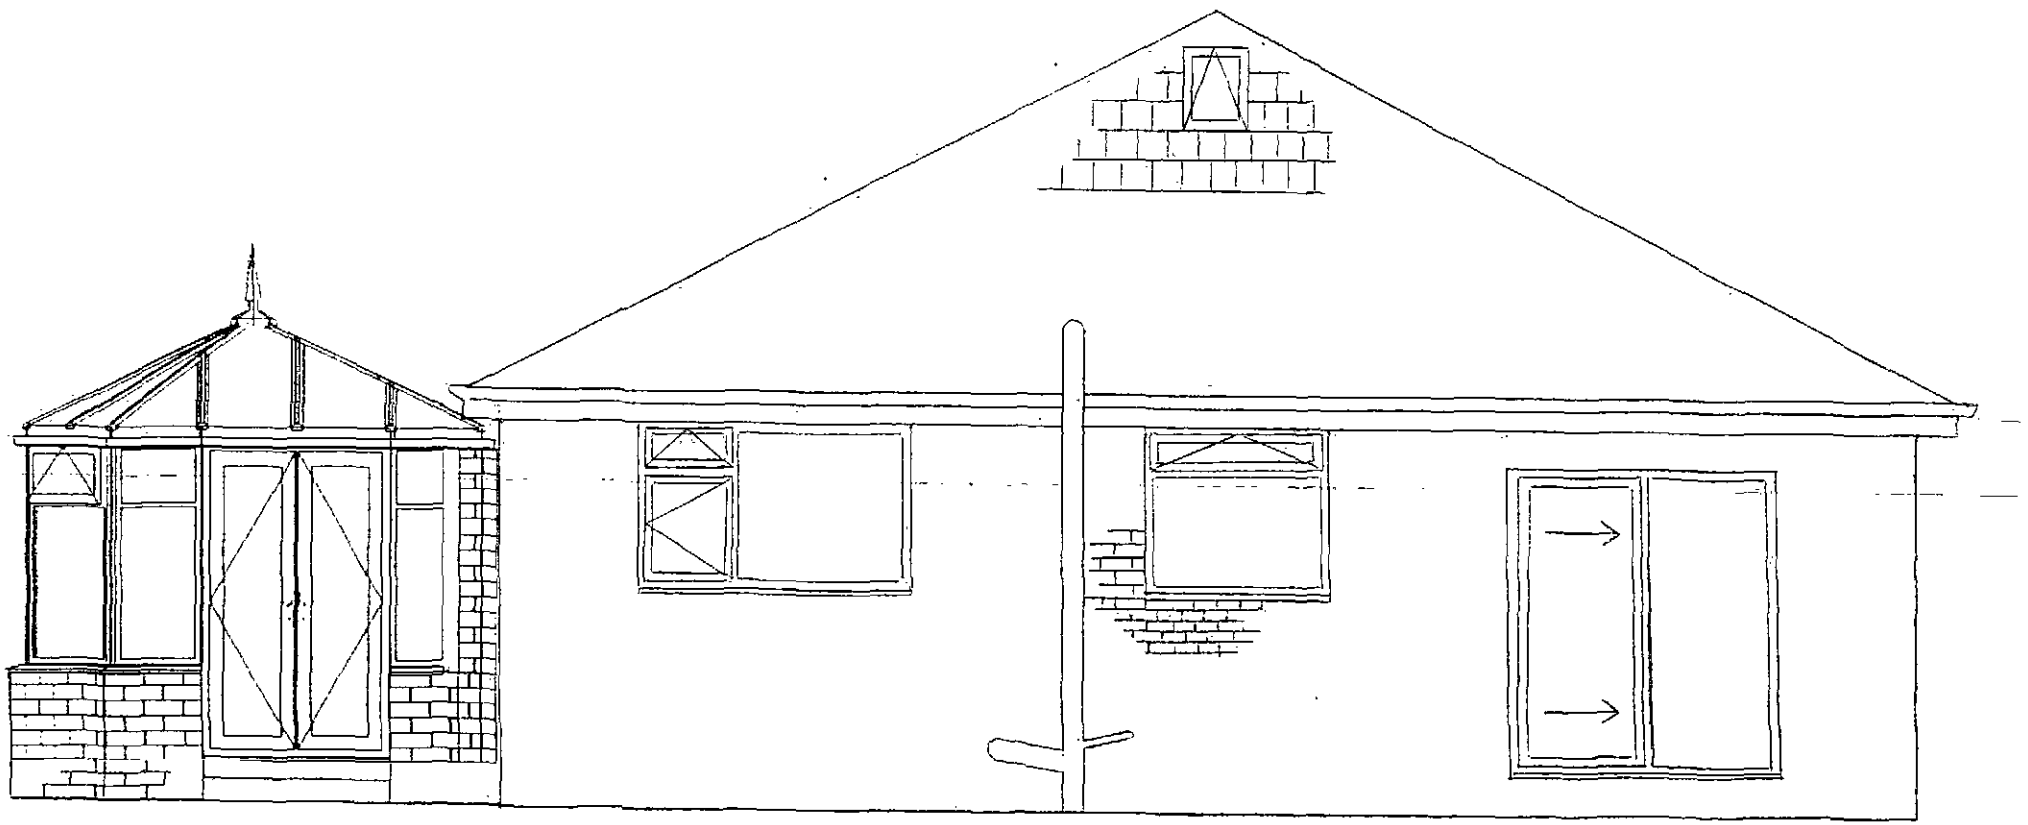

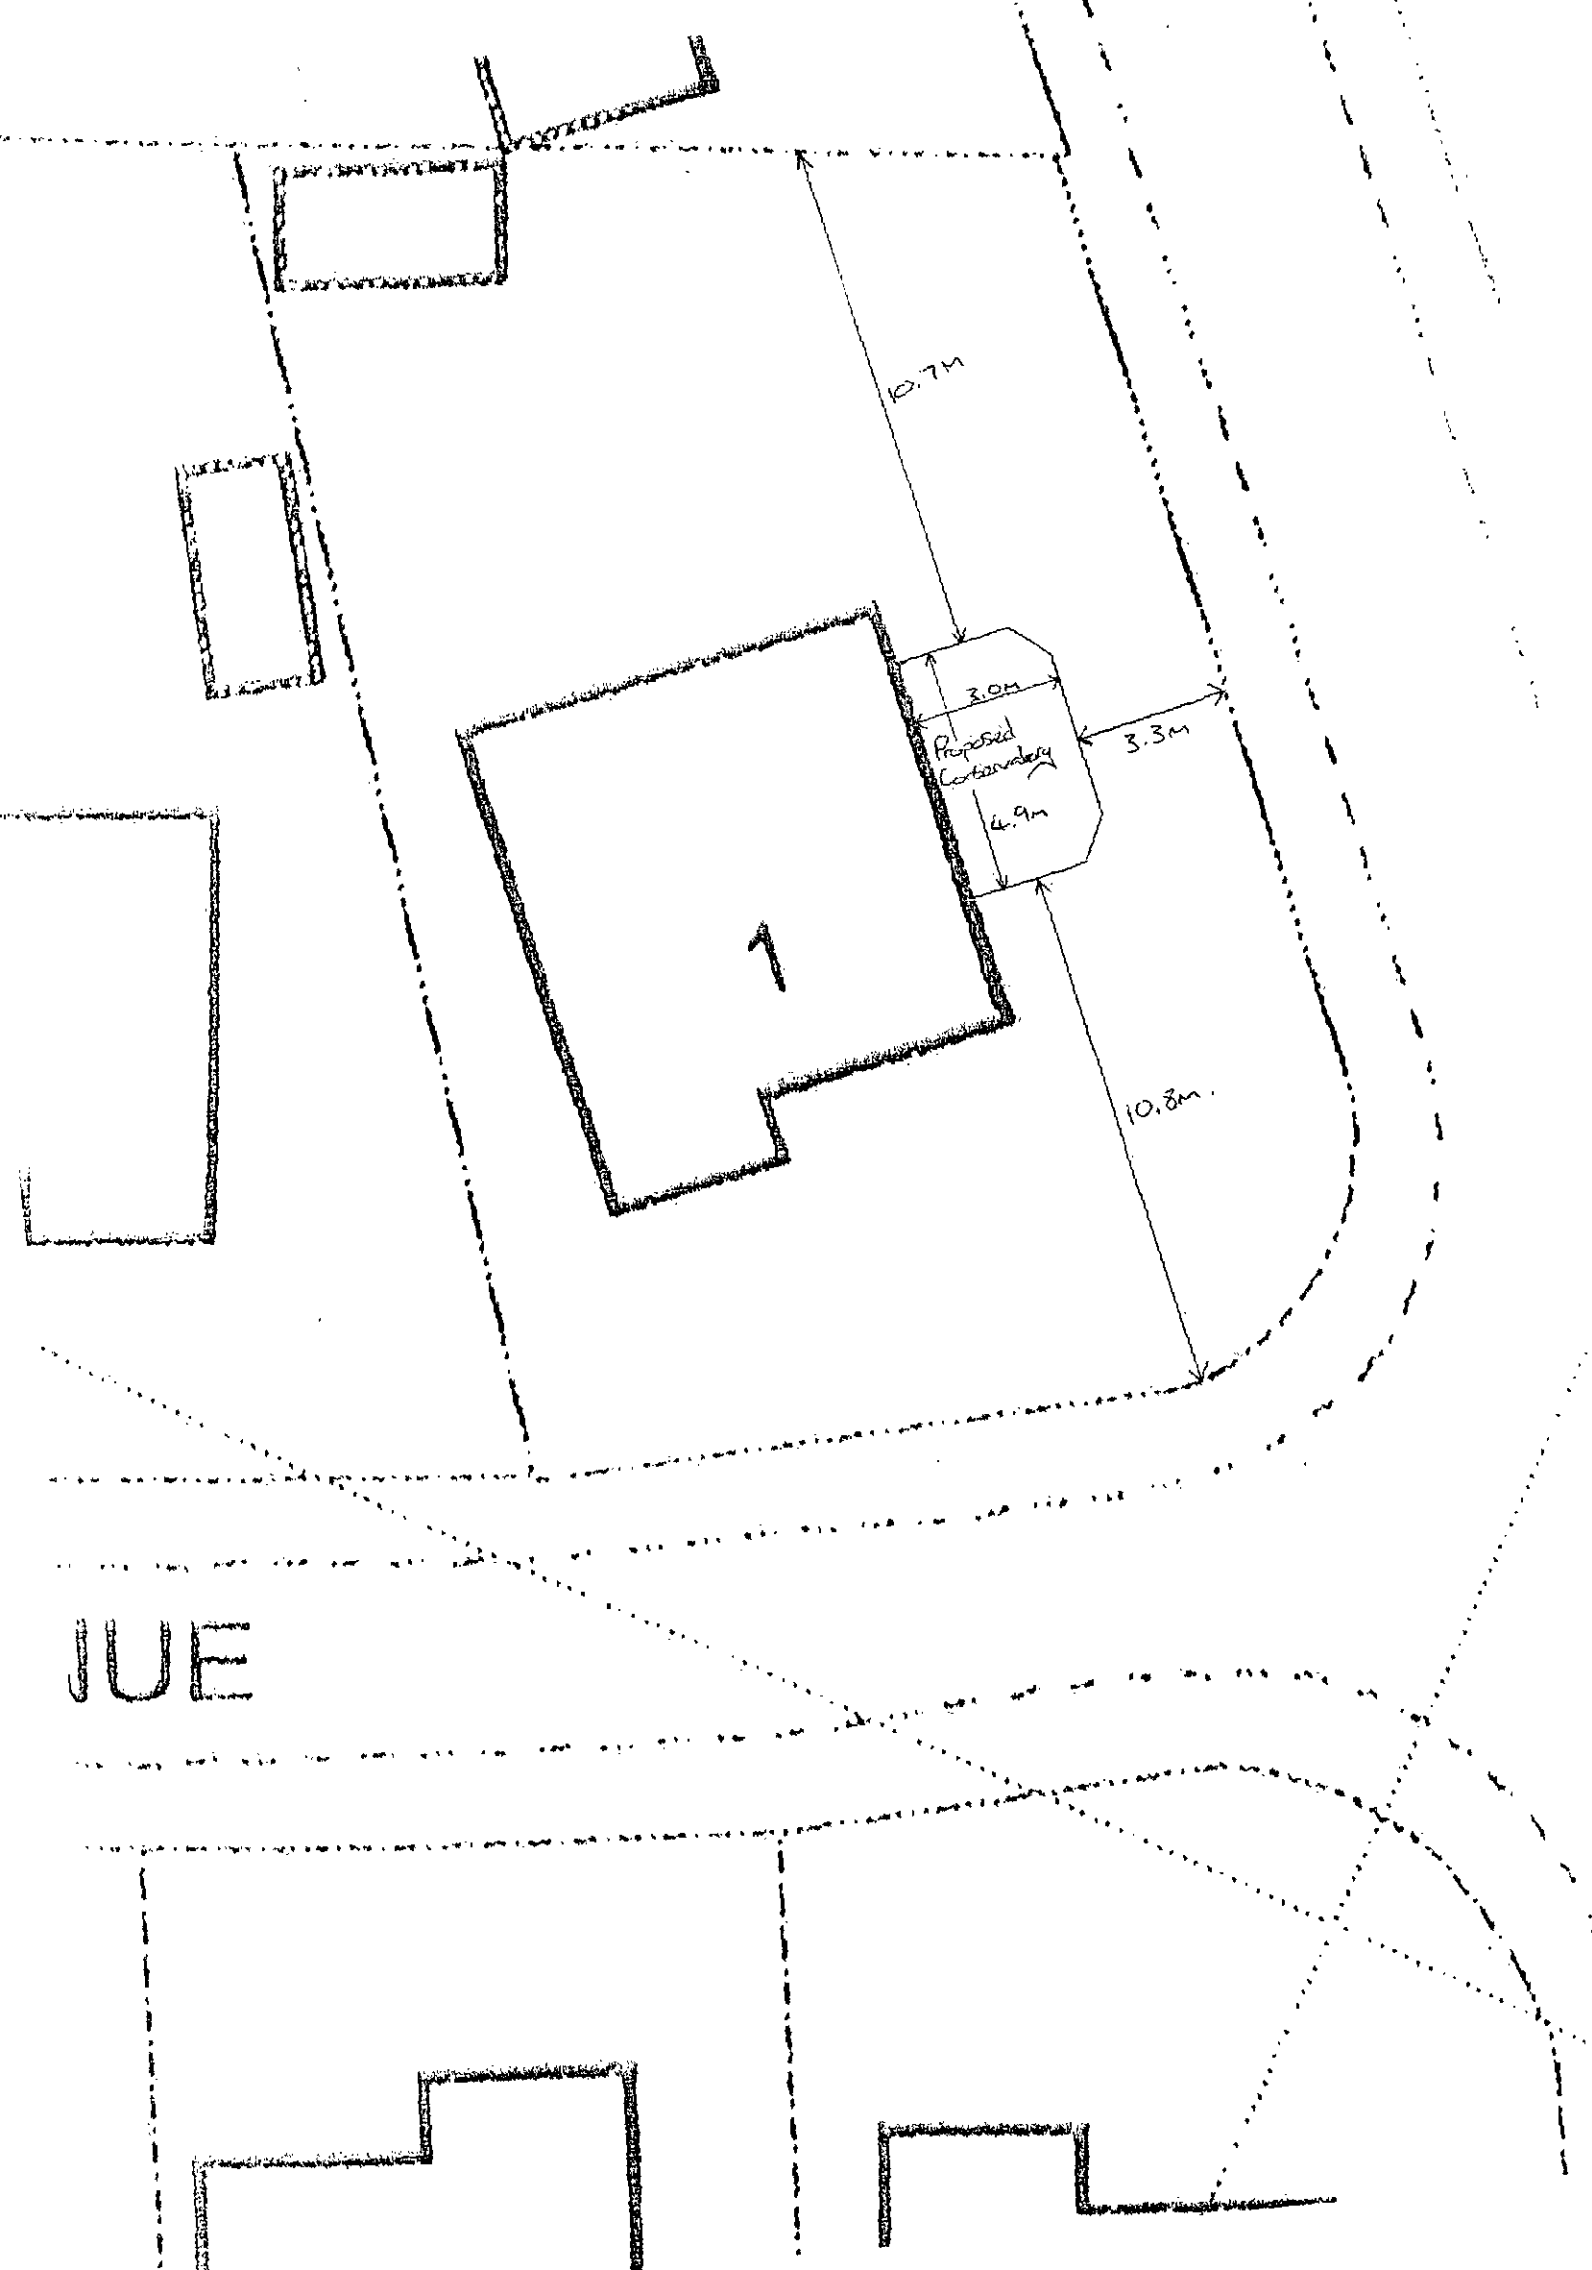
10.7M
3.0M
Proposed Cotboundary
3.3M
4.9M
1
10.8M.
IUE