
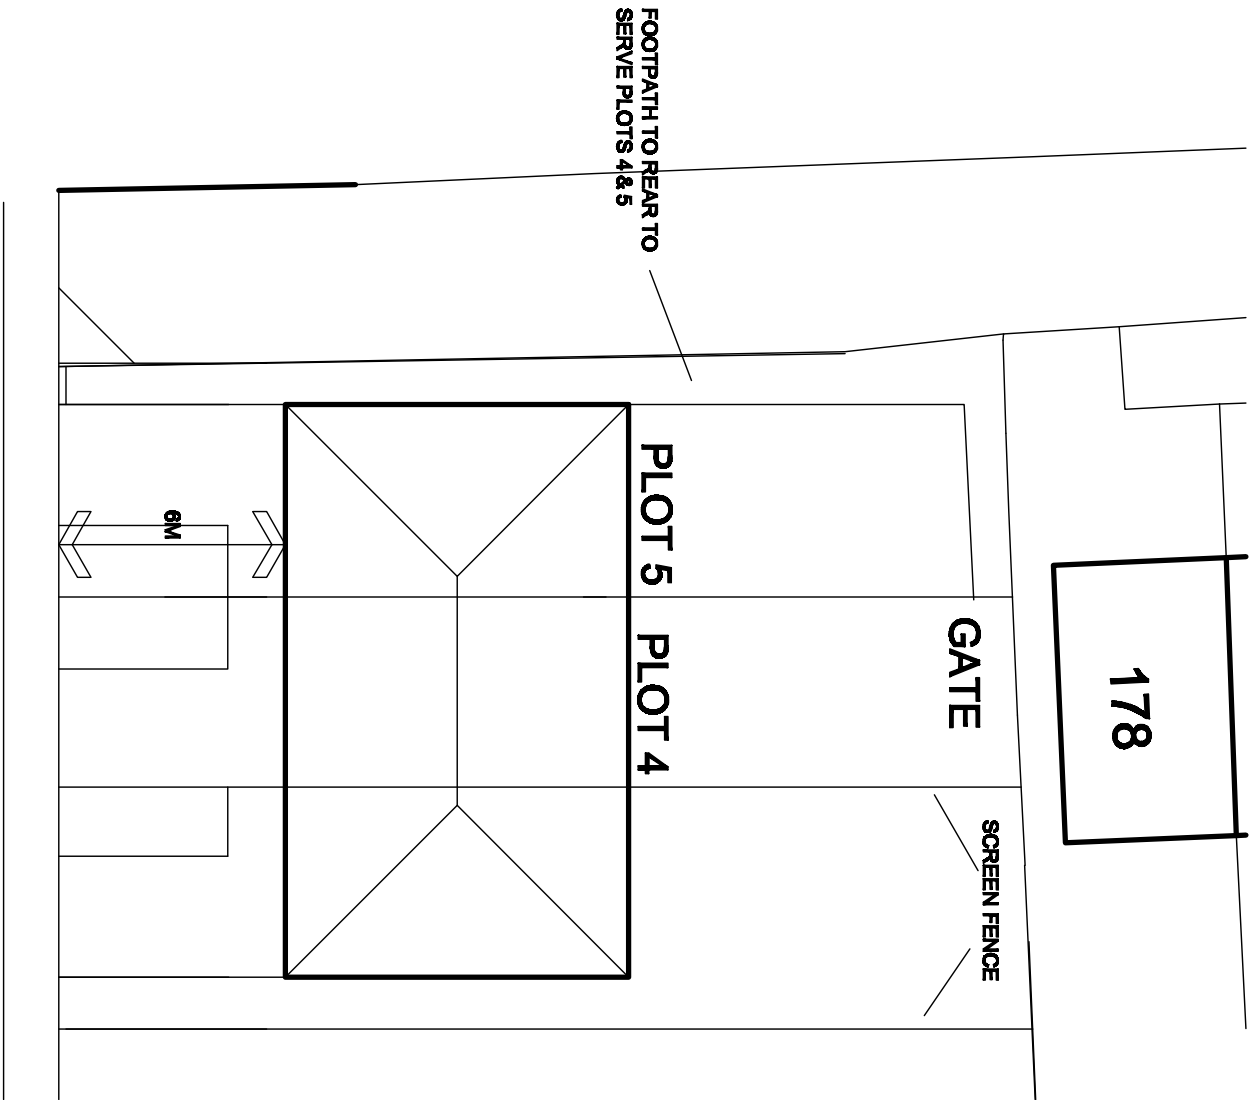
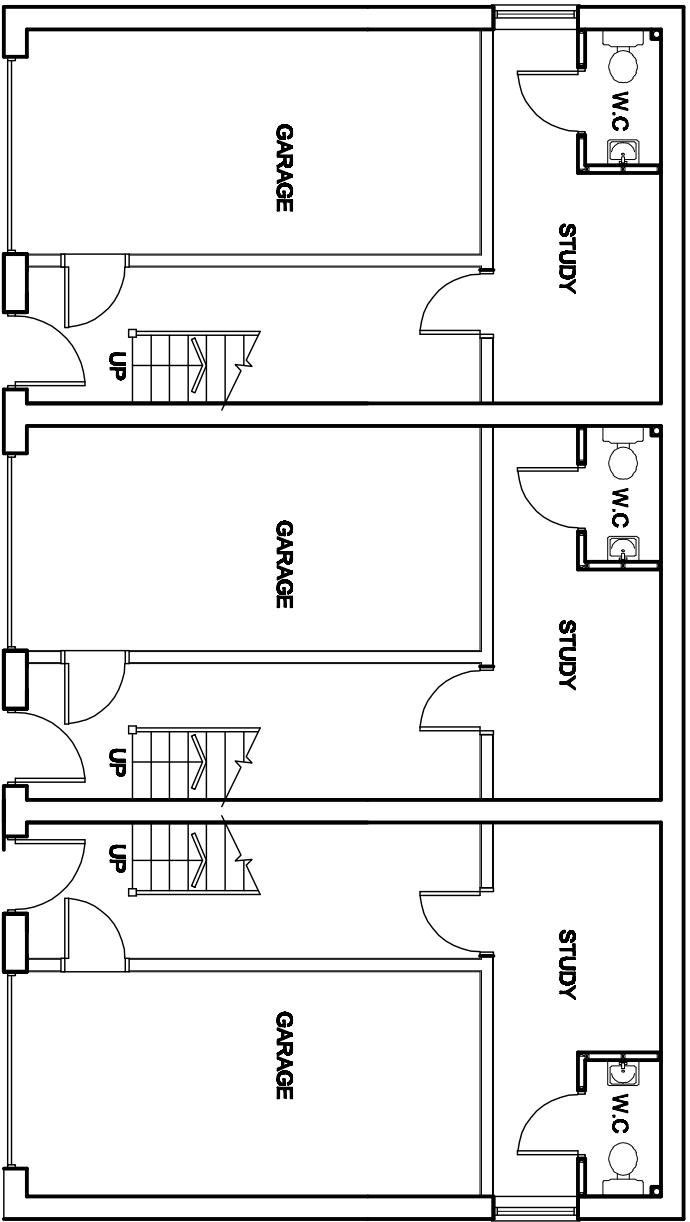
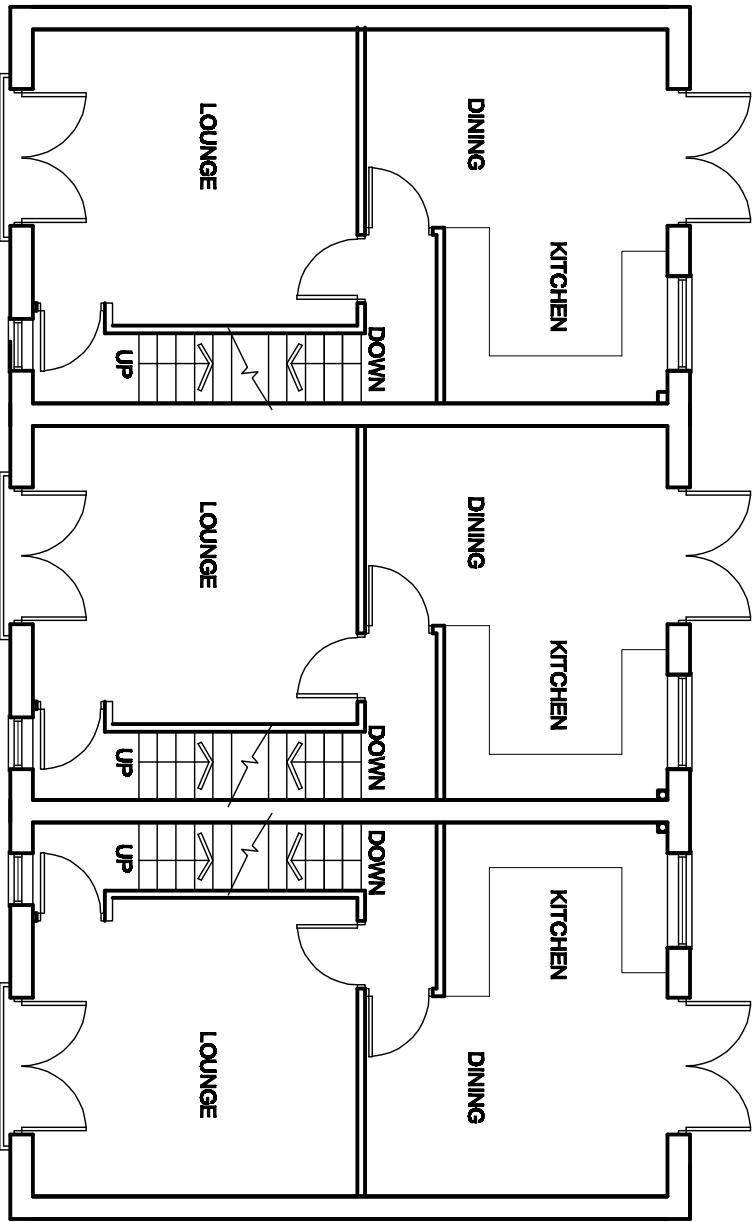
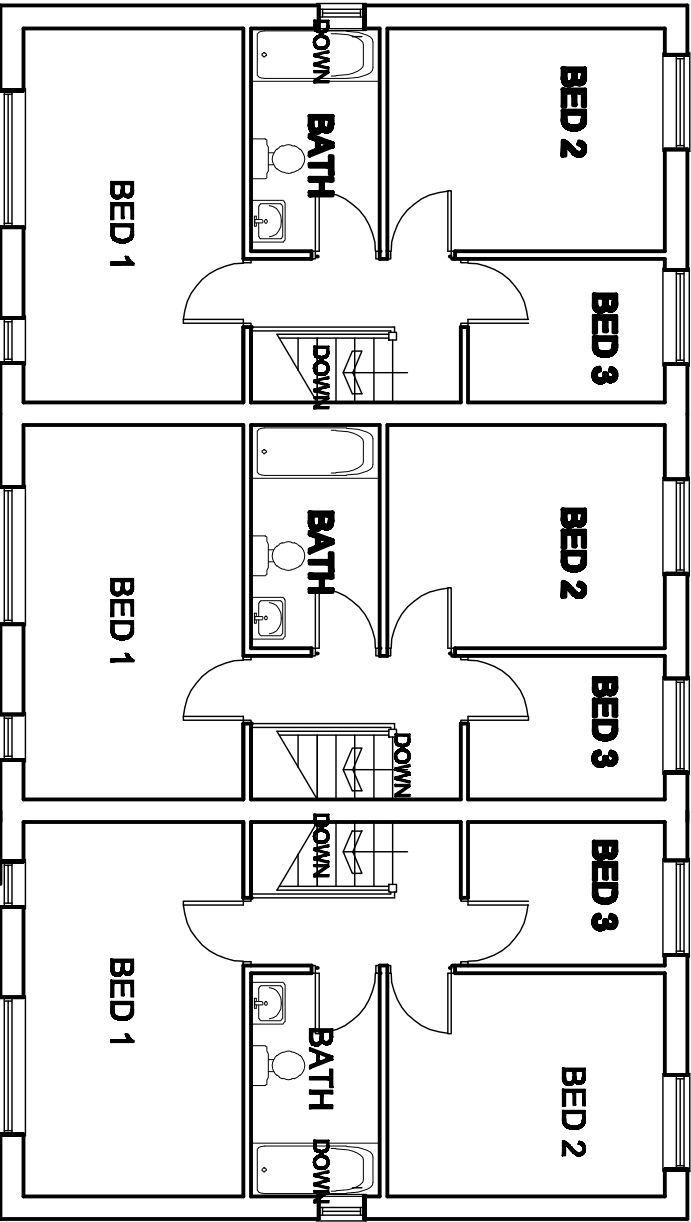
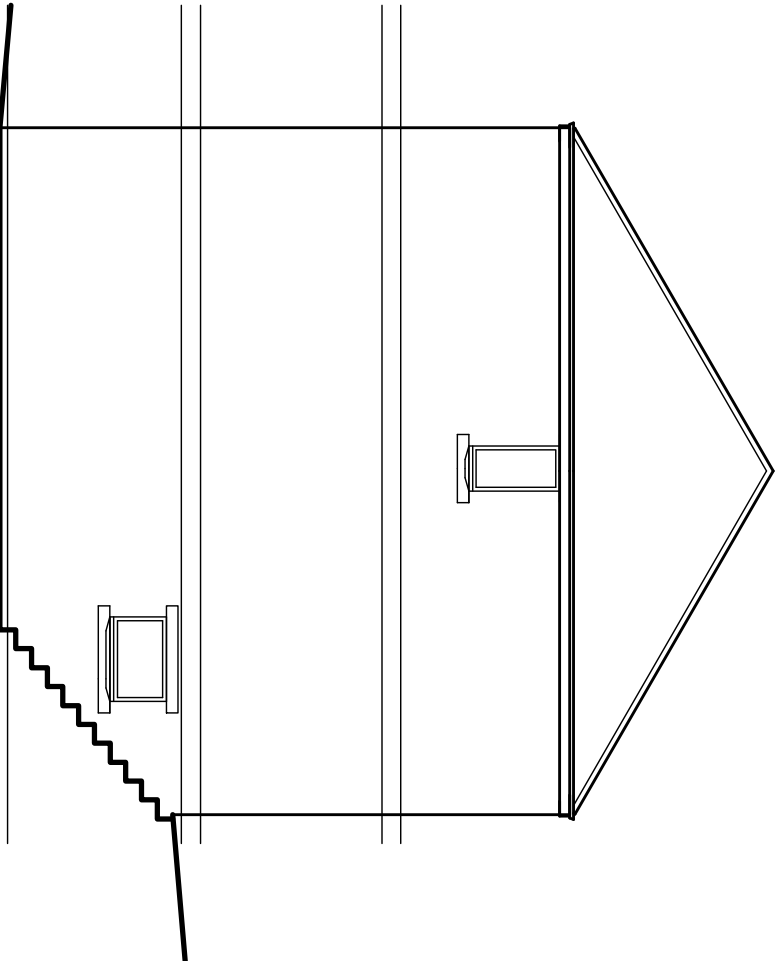
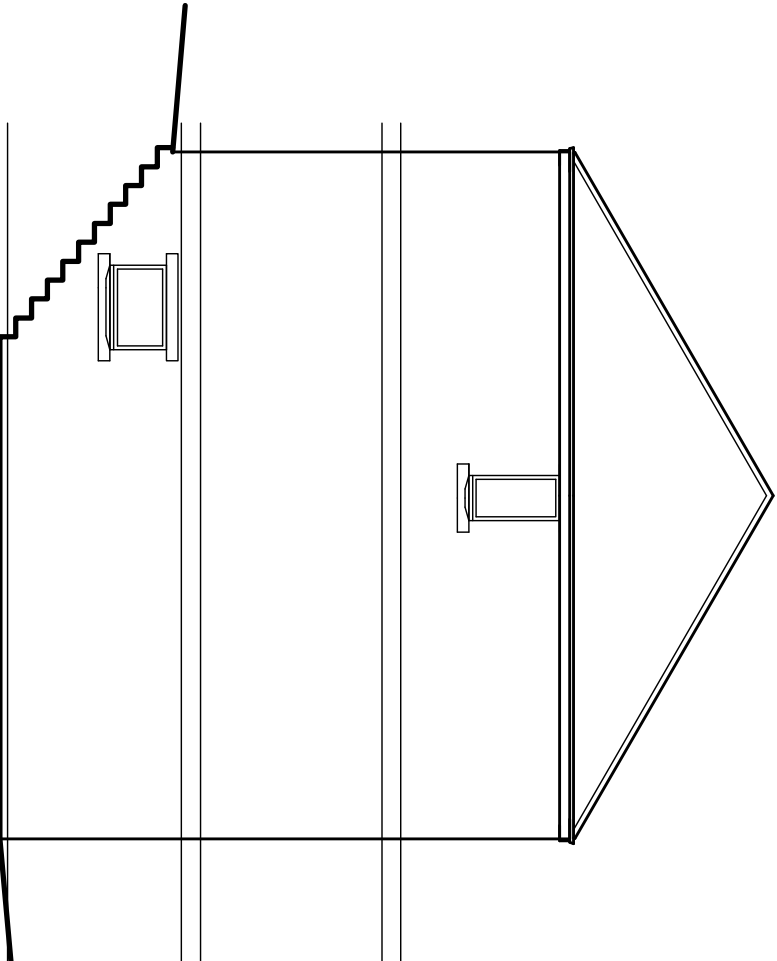
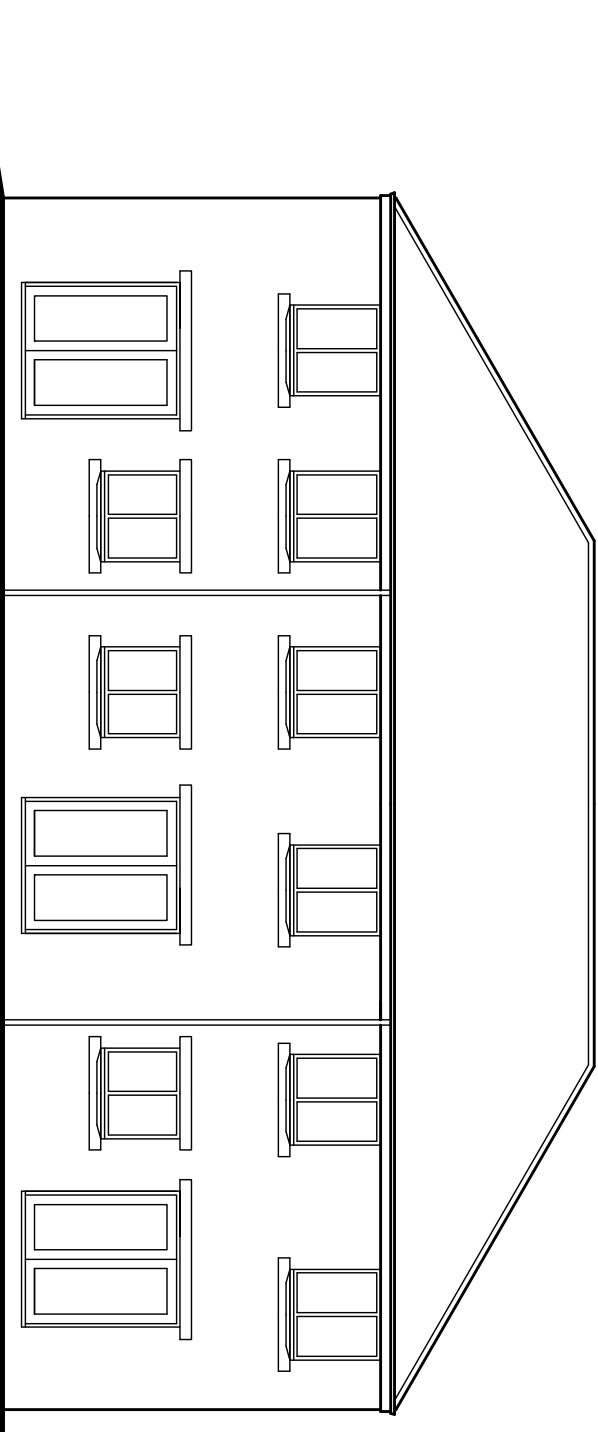


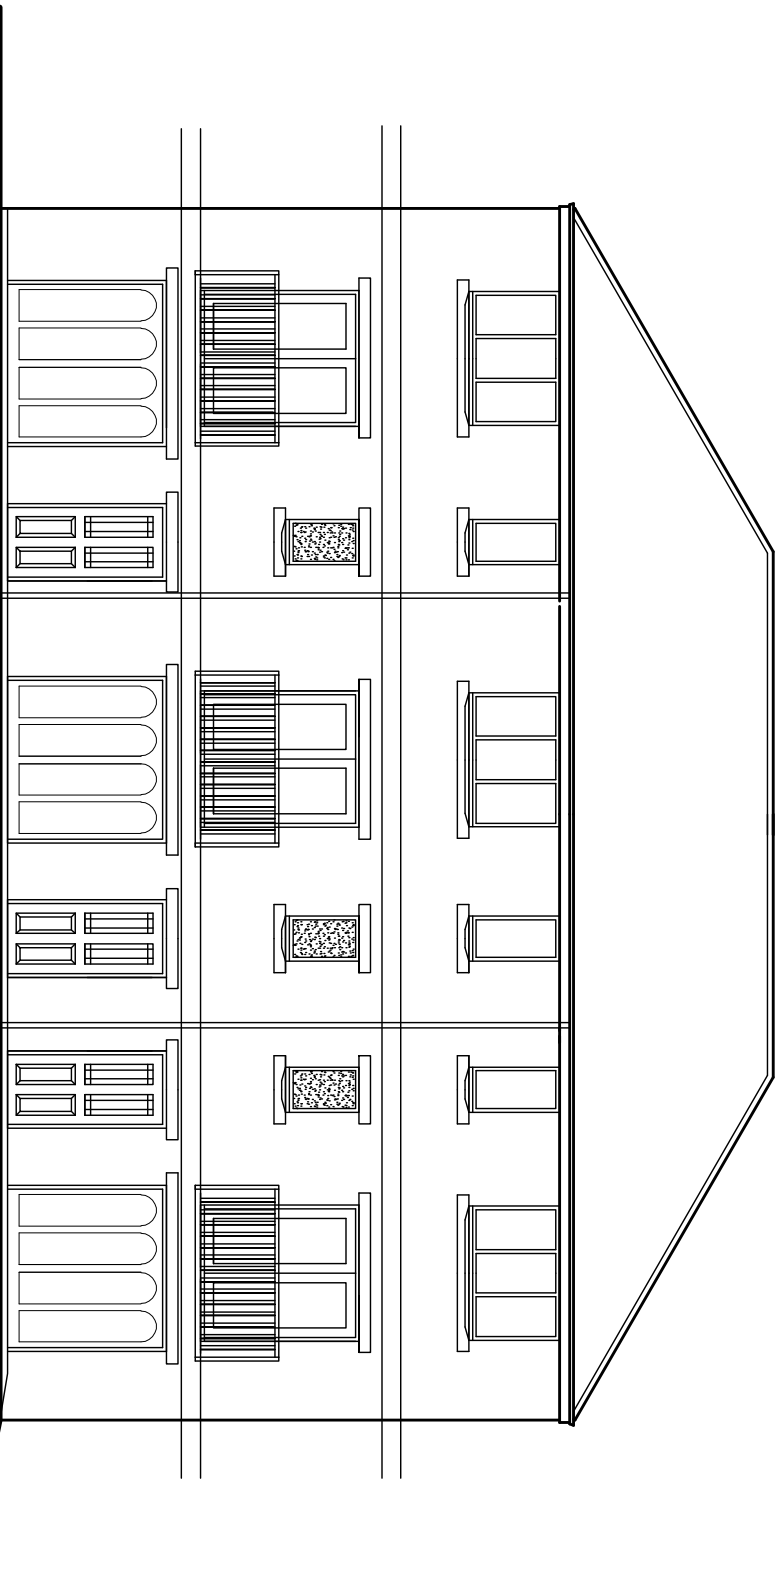

White Agus Partnership PROVIDENCE VILLA, 42 SACKVILLE STREET, BARNISLEY, S10 2DB Phone: 01228 286462 Fax: 01228 283030 Email: info@whiteaguspартnership.co.uk Web: www.whiteaguspартnership.co.uk				Project: RESIDENTIAL DEVELOPMENT ON SITE OF MASON'S ARMS, NEW ROAD STAINCROSS, BARNISLEY. Client: MASON BUILDING CONTRACTORS LTD			
Drawing Title: PLANS AND ELEVATIONS PLOTS 3-5 REVISED				Date: MARCH 2013 Ref: 11/076 Scale: 1:100 @ A1			
Date	Suffix	Description	Date	Suffix	Description	Date	Suffix