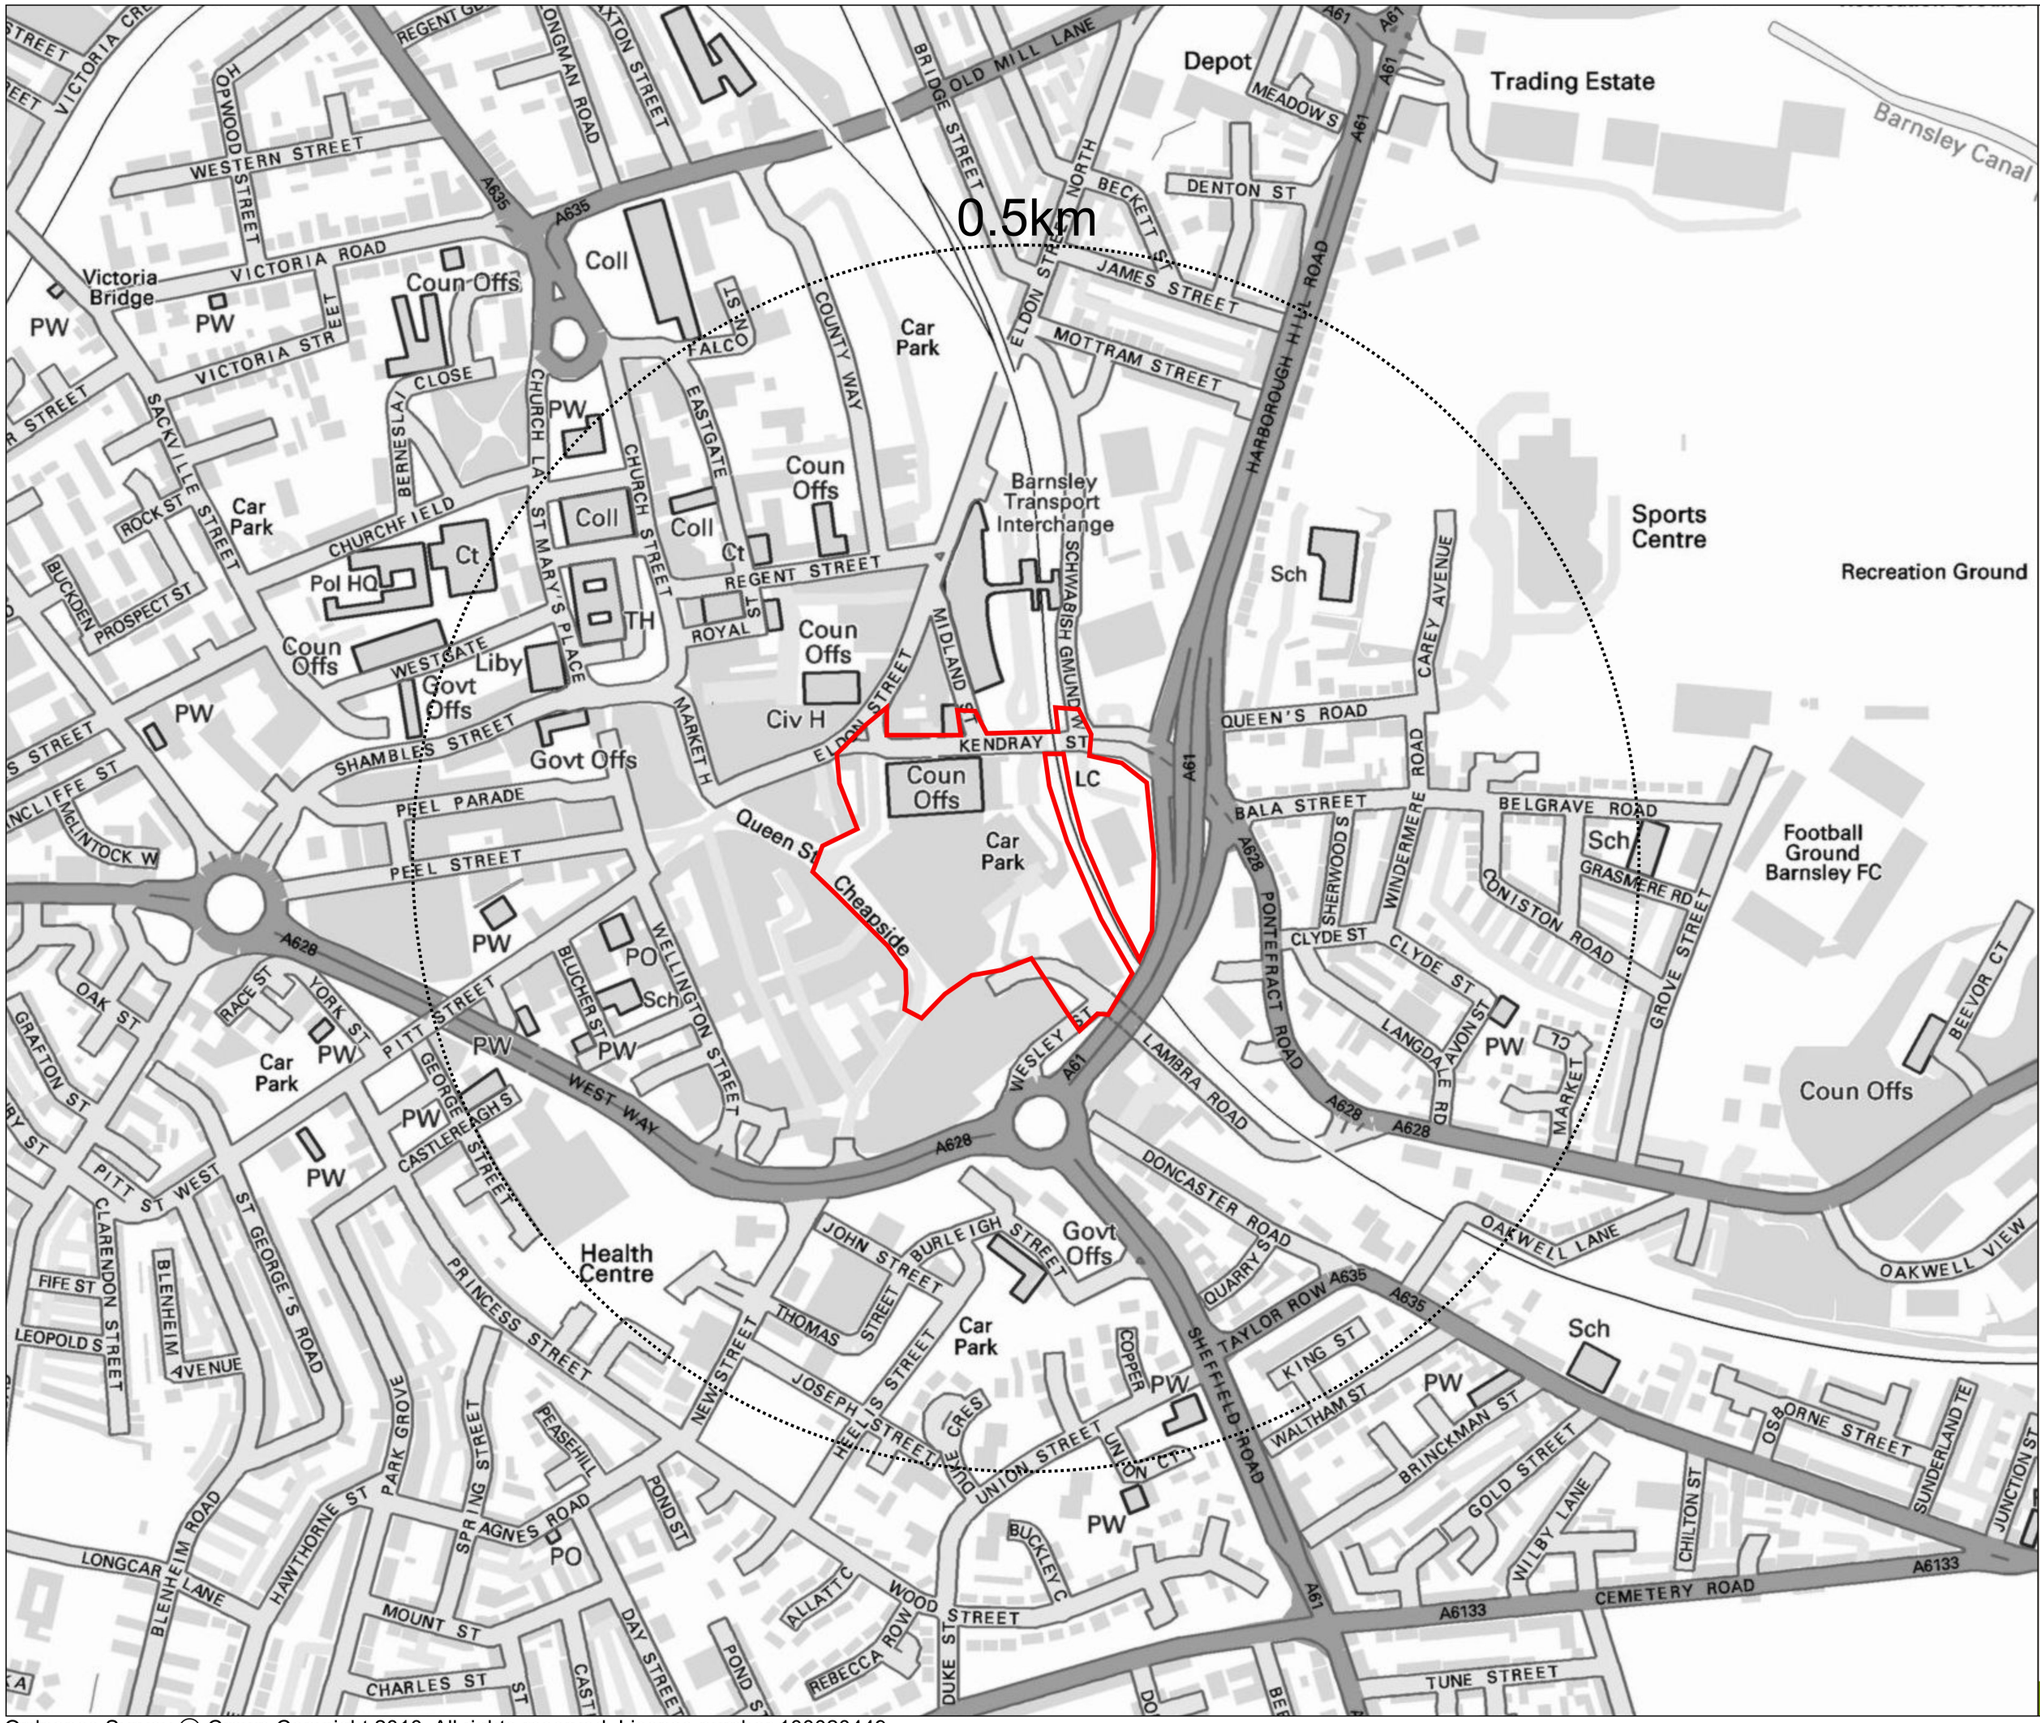


enzygo
environmental consultants

STEP Business Centre, Wortley Rd, Sheffield, S36 2UH

CLIENT: Signet Planning

SCALE: 1:5,000

PROJECT NO: SHF.404.008

DRAWN: JM

CHECKED: PWB

DATE: June 2011

PROJECT: Barnsley Market Development

TITLE: Location Plan

FIGURE NO: 5.1

Ordnance Survey © Crown Copyright 2010. All rights reserved. License number 100020449.