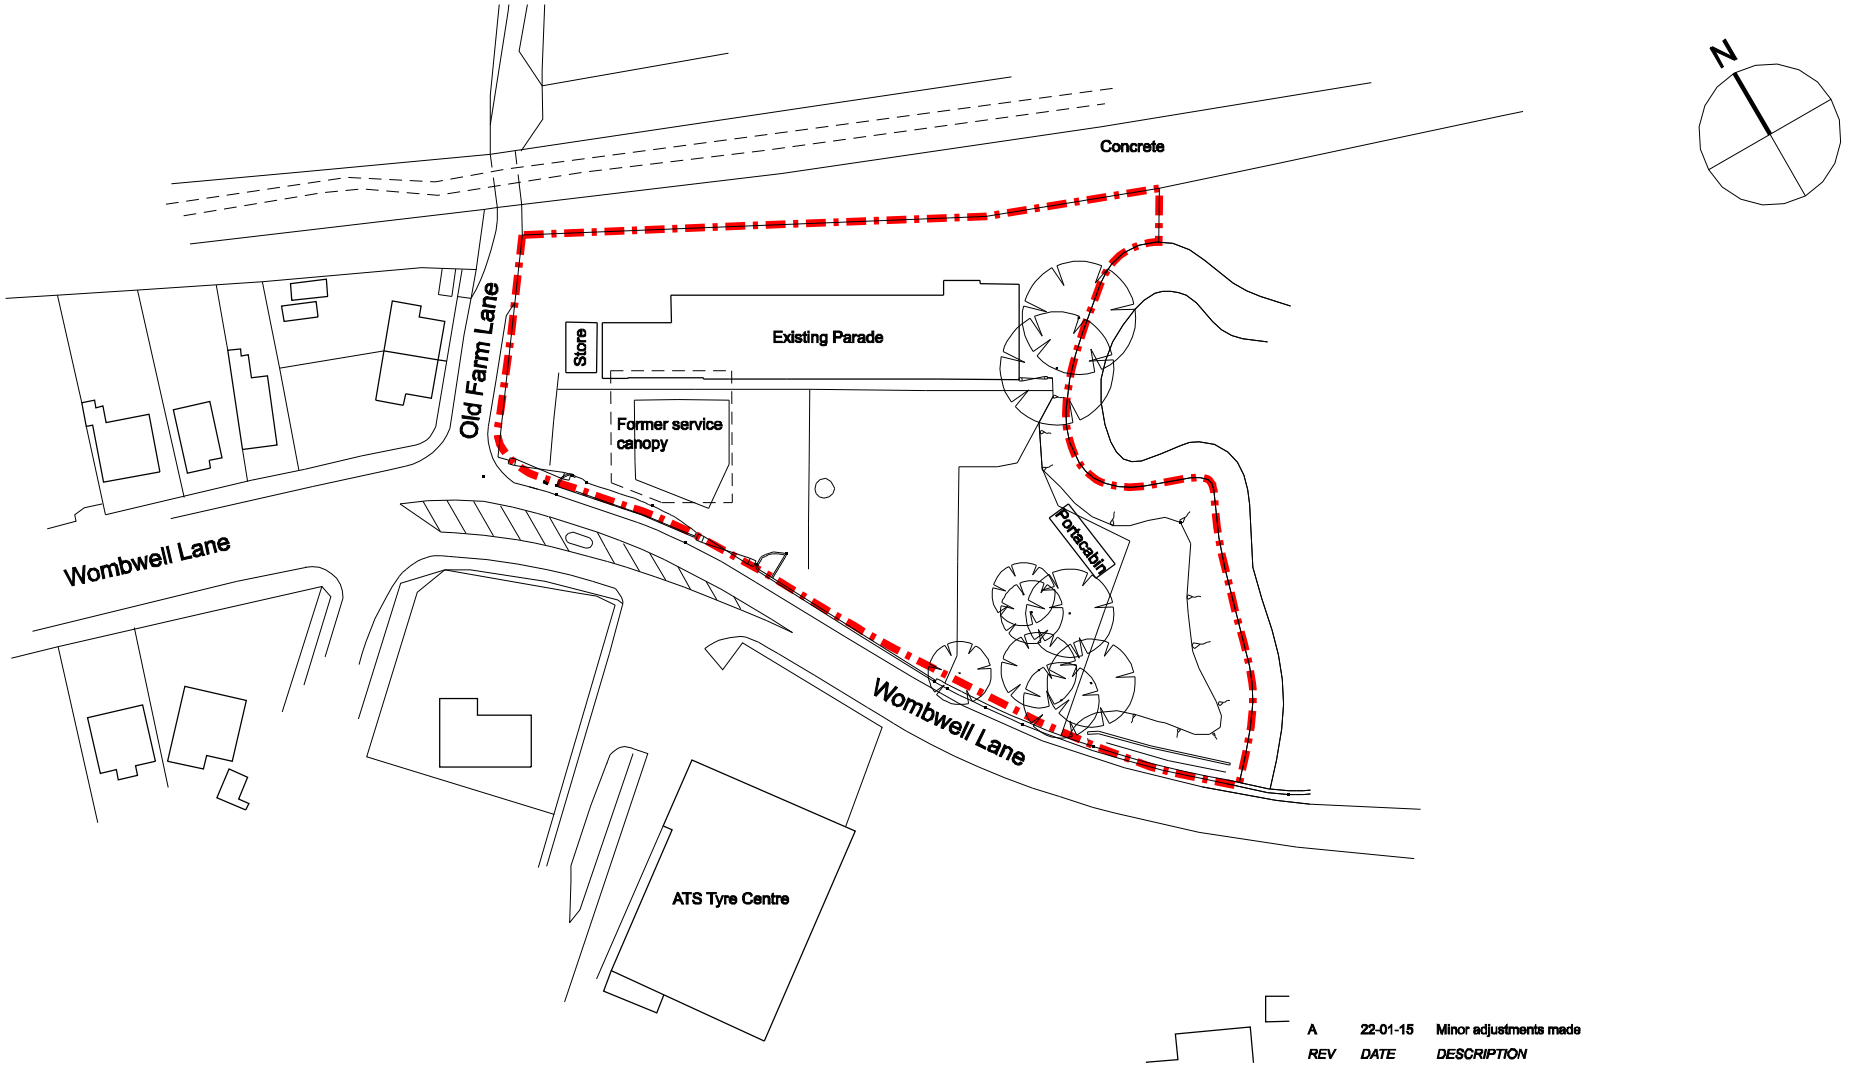


Denotes site boundary

DO NOT SCALE FROM DRAWING

REV	DATE	DESCRIPTION	DRN	CHKD
A	22-01-15	Minor adjustments made	AD	AD

MICHAEL HYDE AND ASSOCIATES LIMITED
chartered architects

MANCHESTER □ SHEFFIELD ■

51 BARTON ARCADE
DEANSGATE
MANCHESTER M3 2BJ
TEL 0161 834 1018
FAX 0161 834 4798
Manchester@MHA
architects.com

ALLIANCE HOUSE
LEOPOLD STREET
SHEFFIELD S1 2GY
TEL 0114 275 9666
FAX 0114 275 7751
Sheffield@MHA
architects.com

PROJECT TITLE	ALDHAM BRIDGE, WOMBWELL LANE BARNSLEY		
DRAWING TITLE	LOCATION PLAN (SITE AREA 1.773 ACRES / 0.718 HECTARES)		
DRAWN / CHECKED	AD / AD	DATE	JAN 2015	SCALE	1:1250 @ A4
JOB No	3RI1	DRAWING	3RI1-0-000	REVISIONS	A