



PROPOSED SINGLE STOREY EXTENSION TO
15 WOODLANDS VIEW GREAT HOUGHTON FOR
MR & MRS. S. POTTS - TEL. 750453

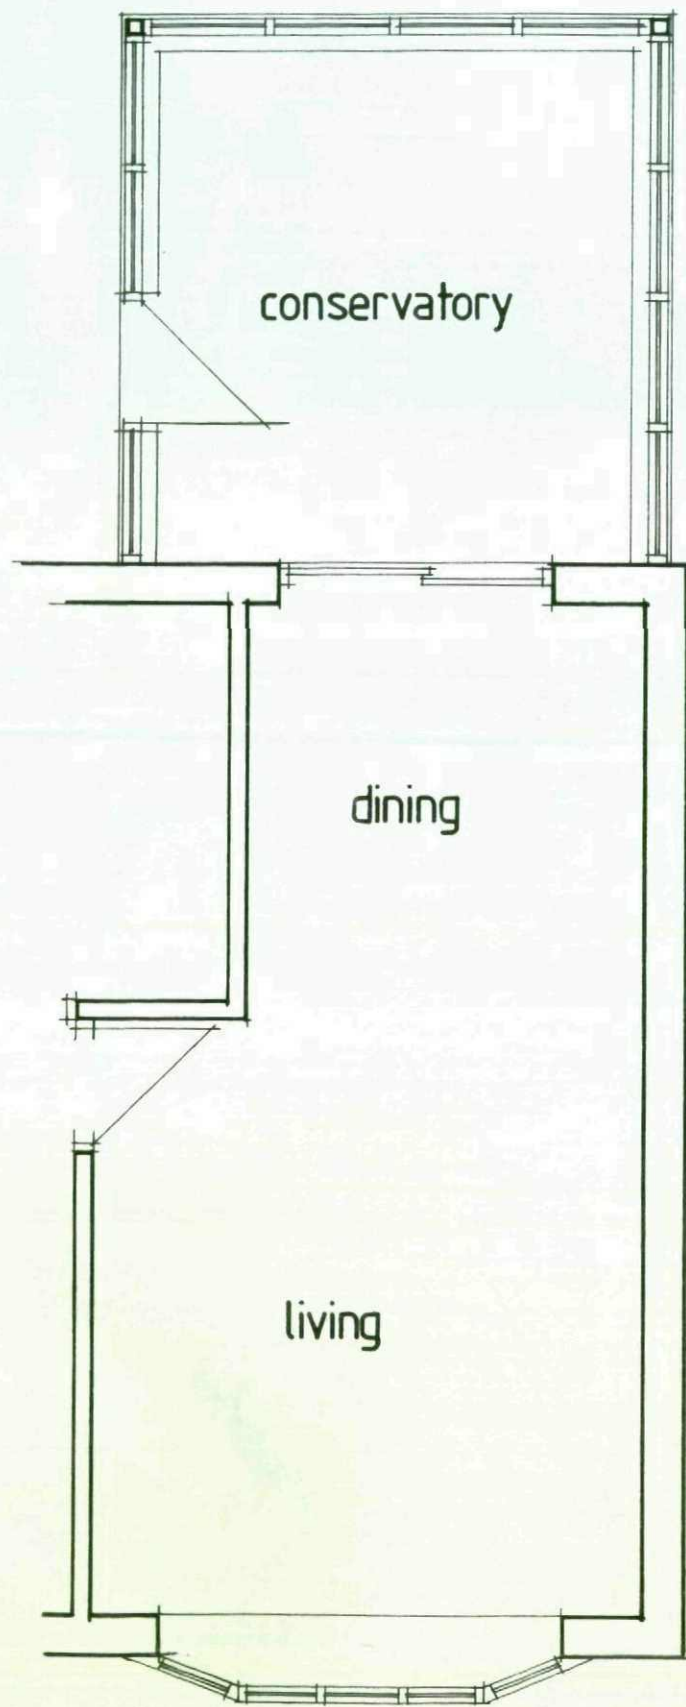


EX. G.F. PLAN (1:50)




EX. FRONT ELEVATION (1:100)

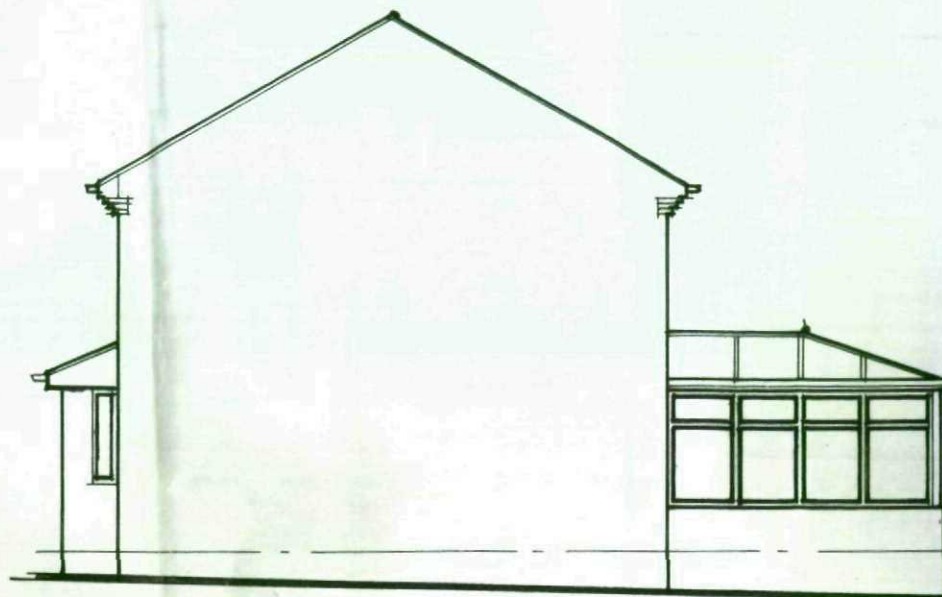


EX. SIDE ELEVATION (1:100)

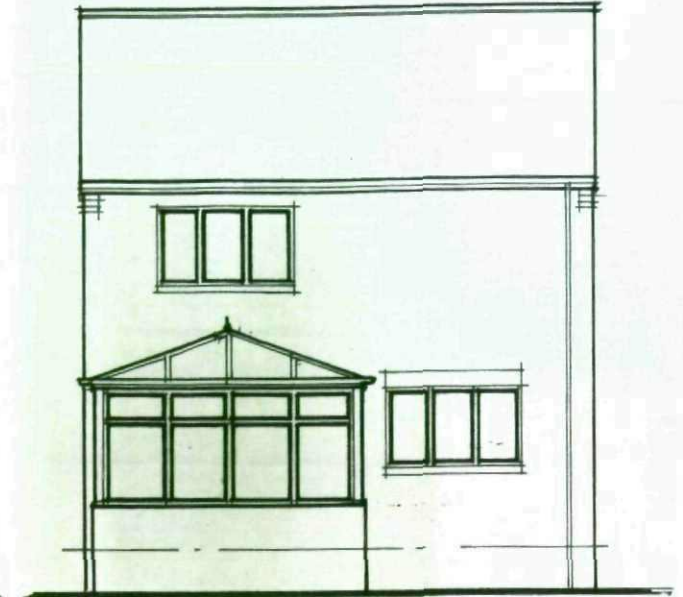


EX. REAR ELEVATION (1:100)

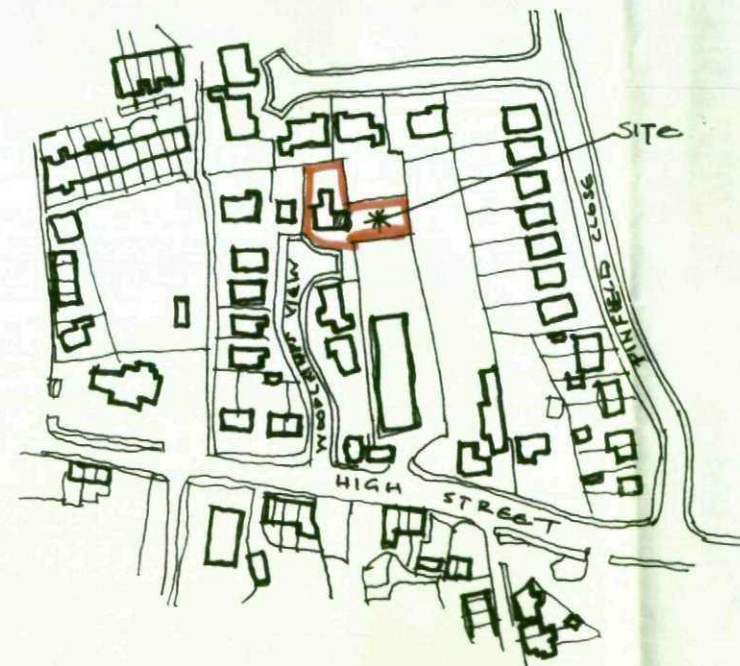

LOCATION PLAN 1/2500 approx.

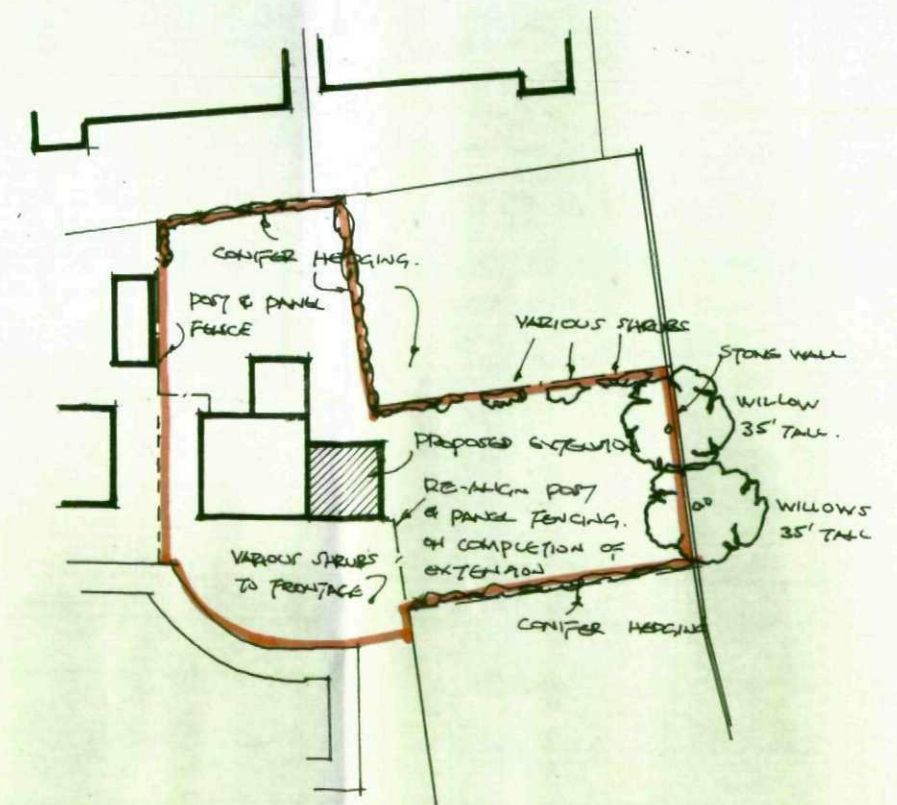


BLOCK PLAN 1/500 approx.

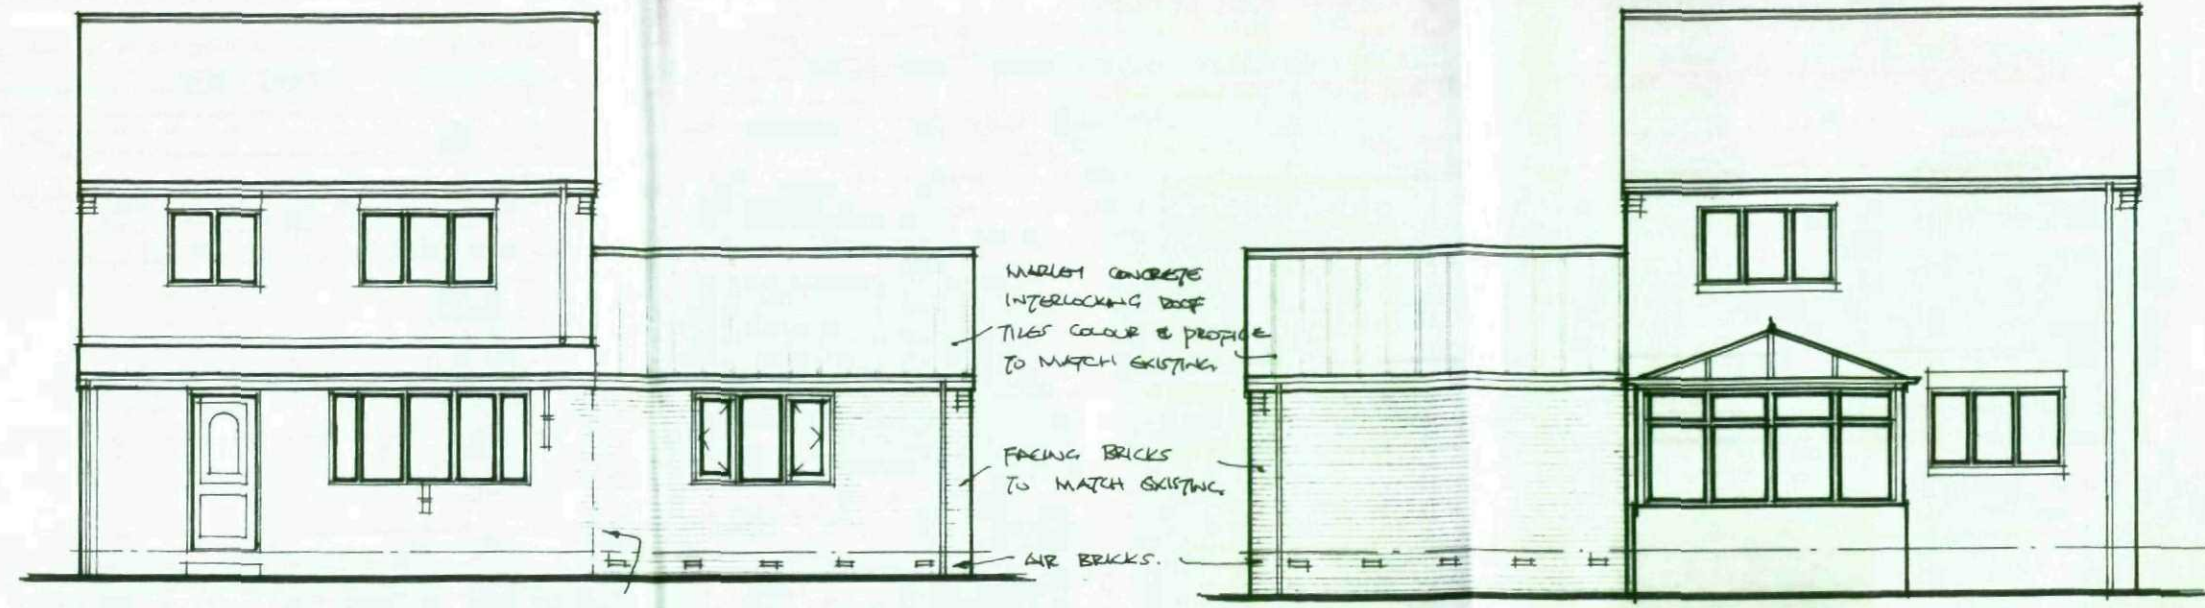


PROP. FRONT ELEVATION (1:100)


PROP. REAR ELEVATION (1:100)

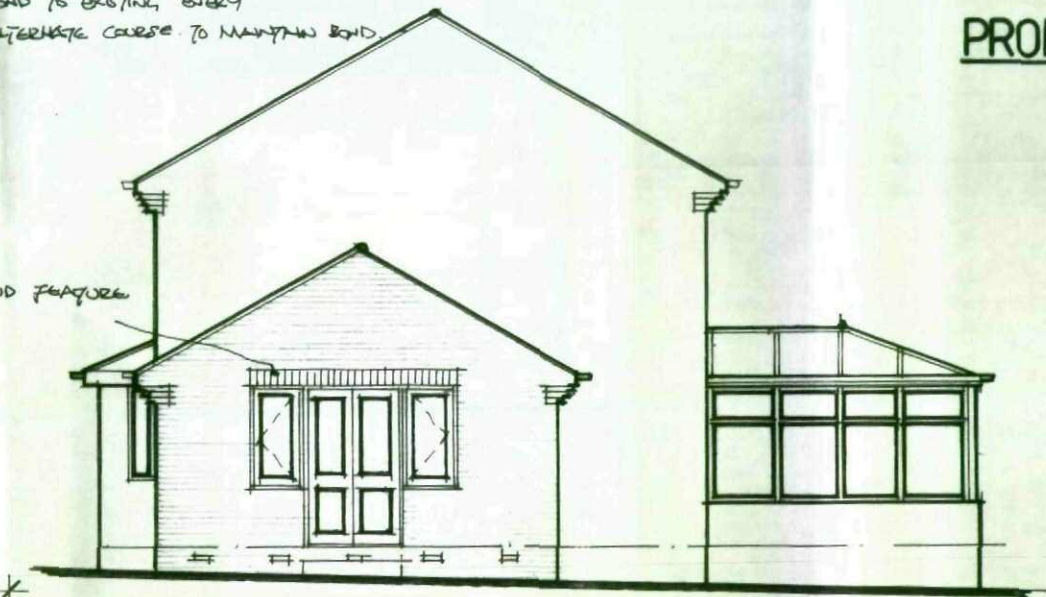

PROP. SIDE ELEVATION (1:100)

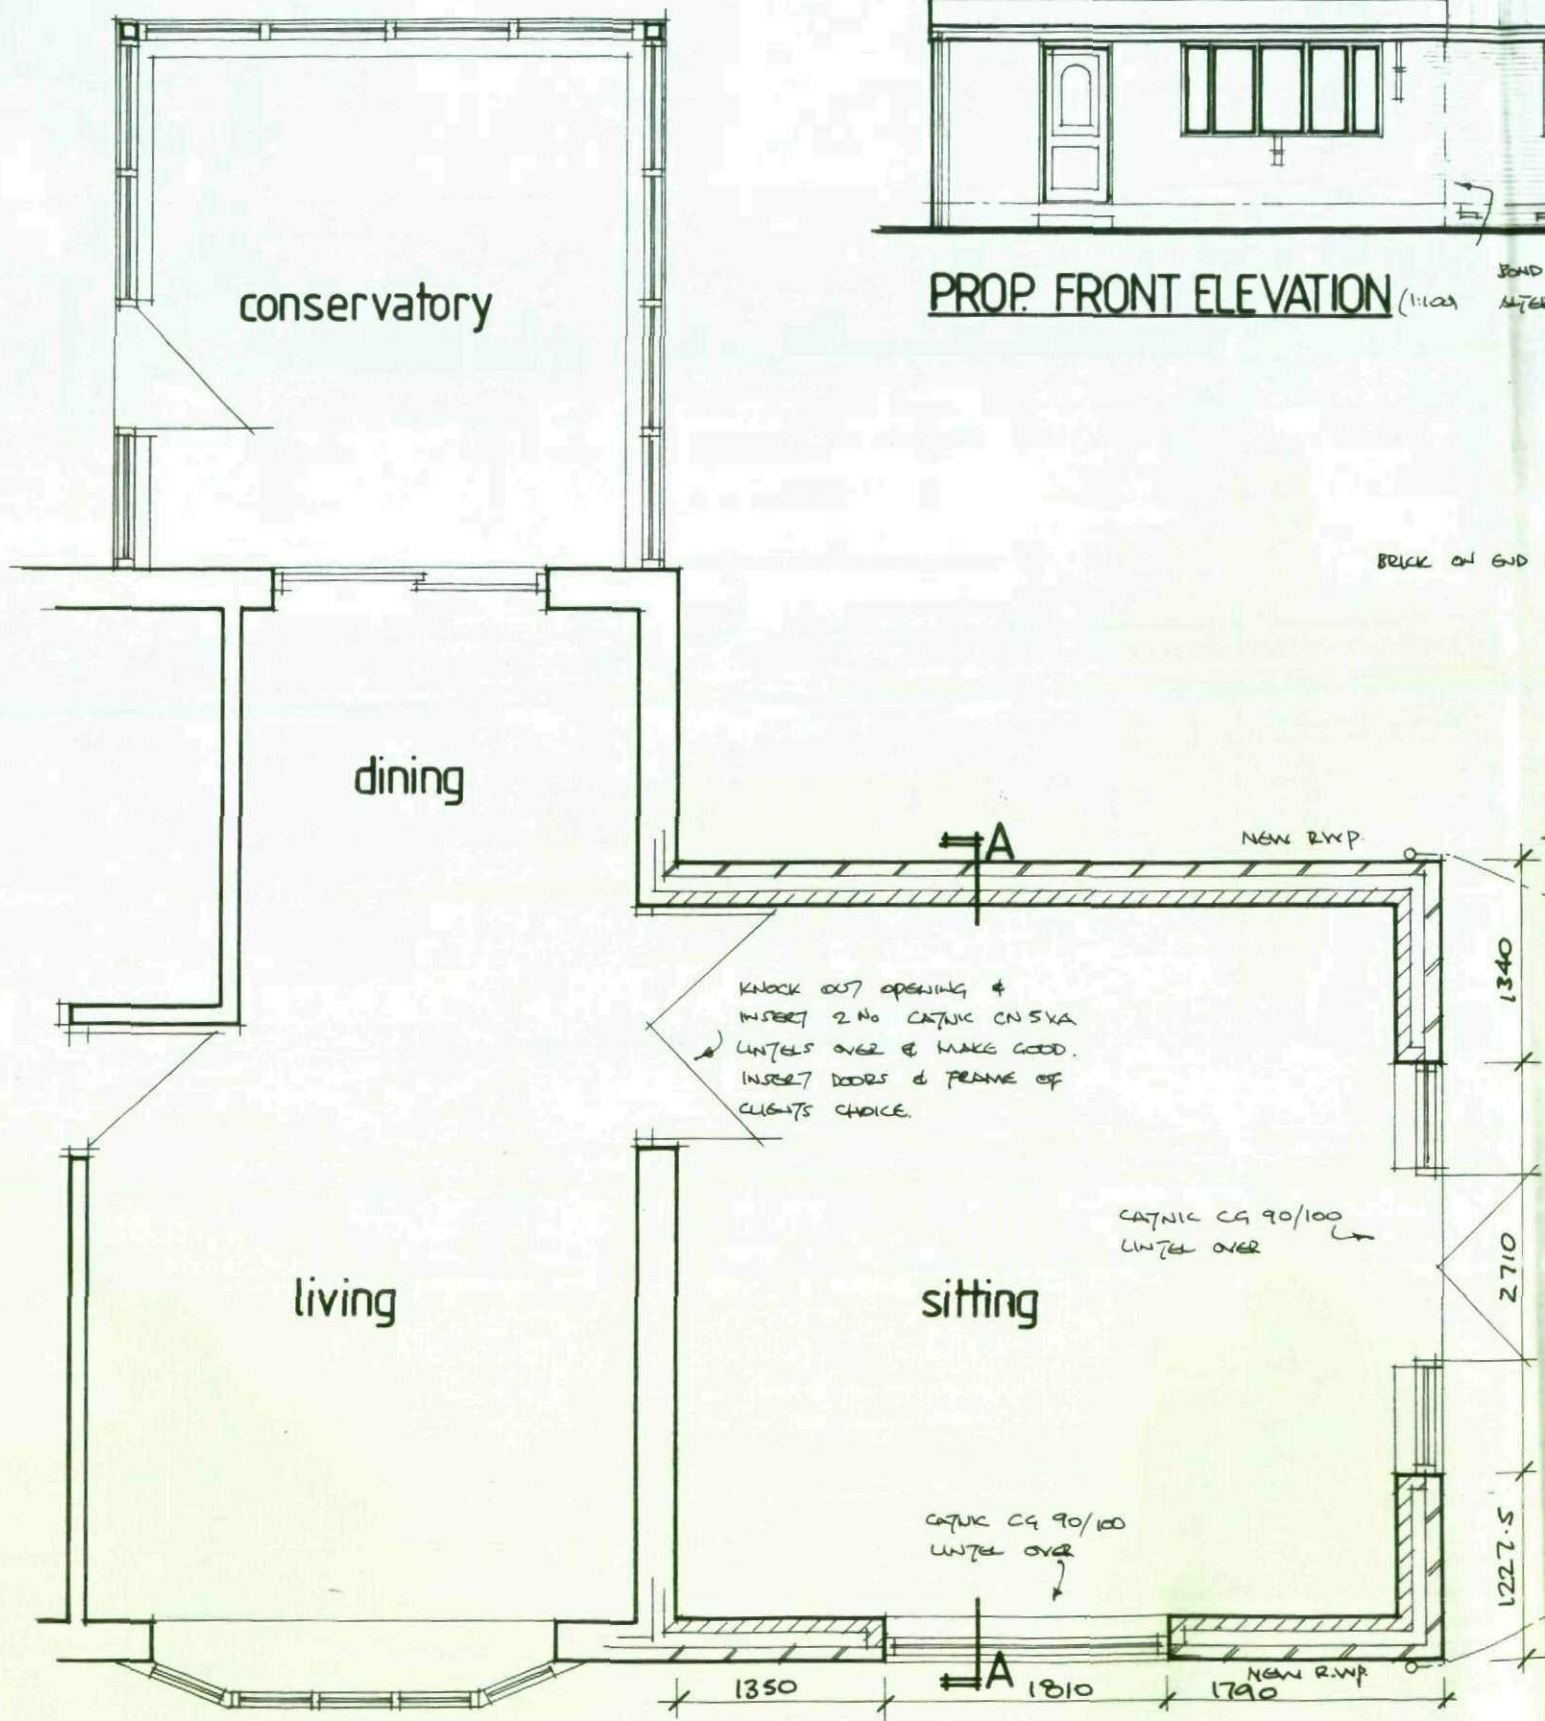

PROP. G.F. PLAN (1:50)

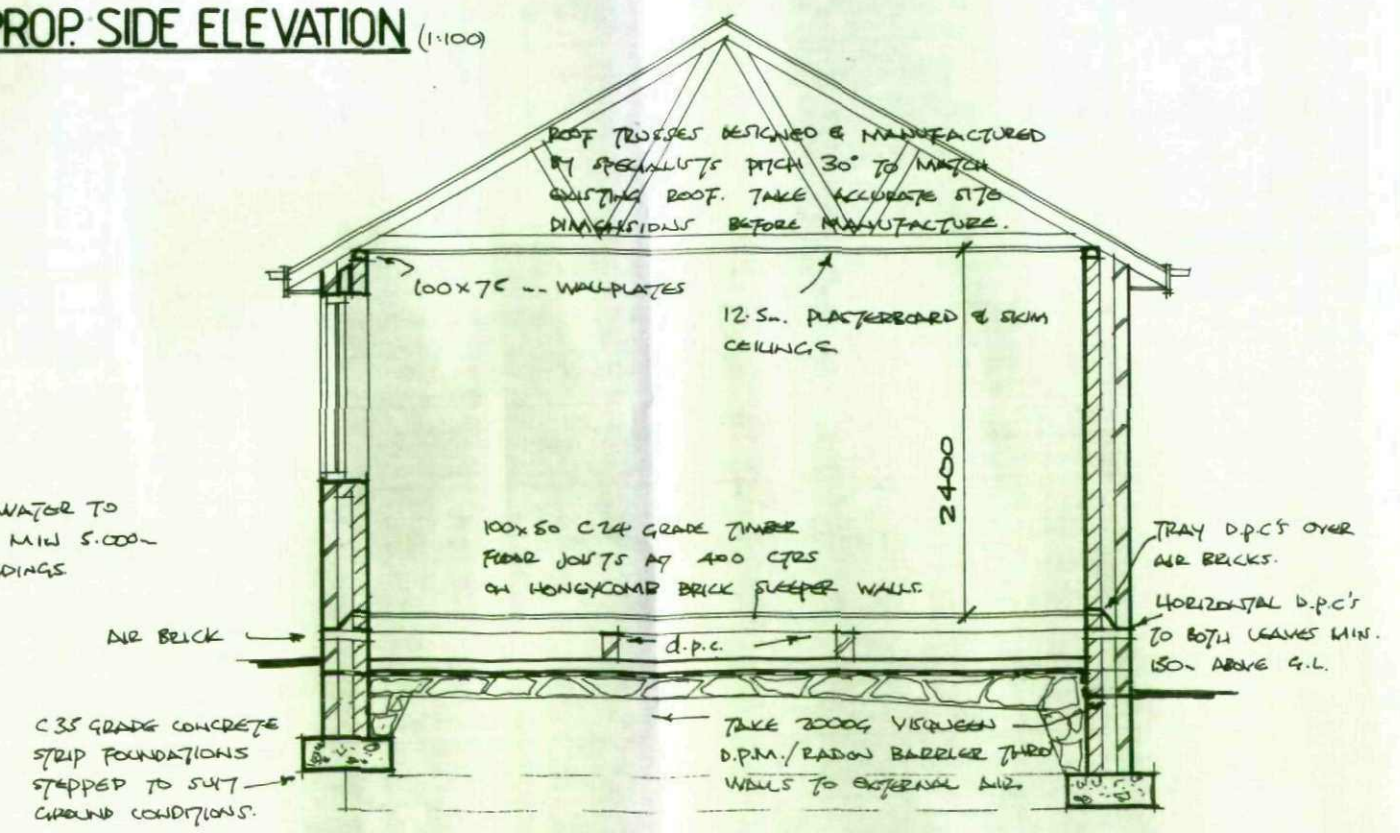

SECTION A-A (1:50)