


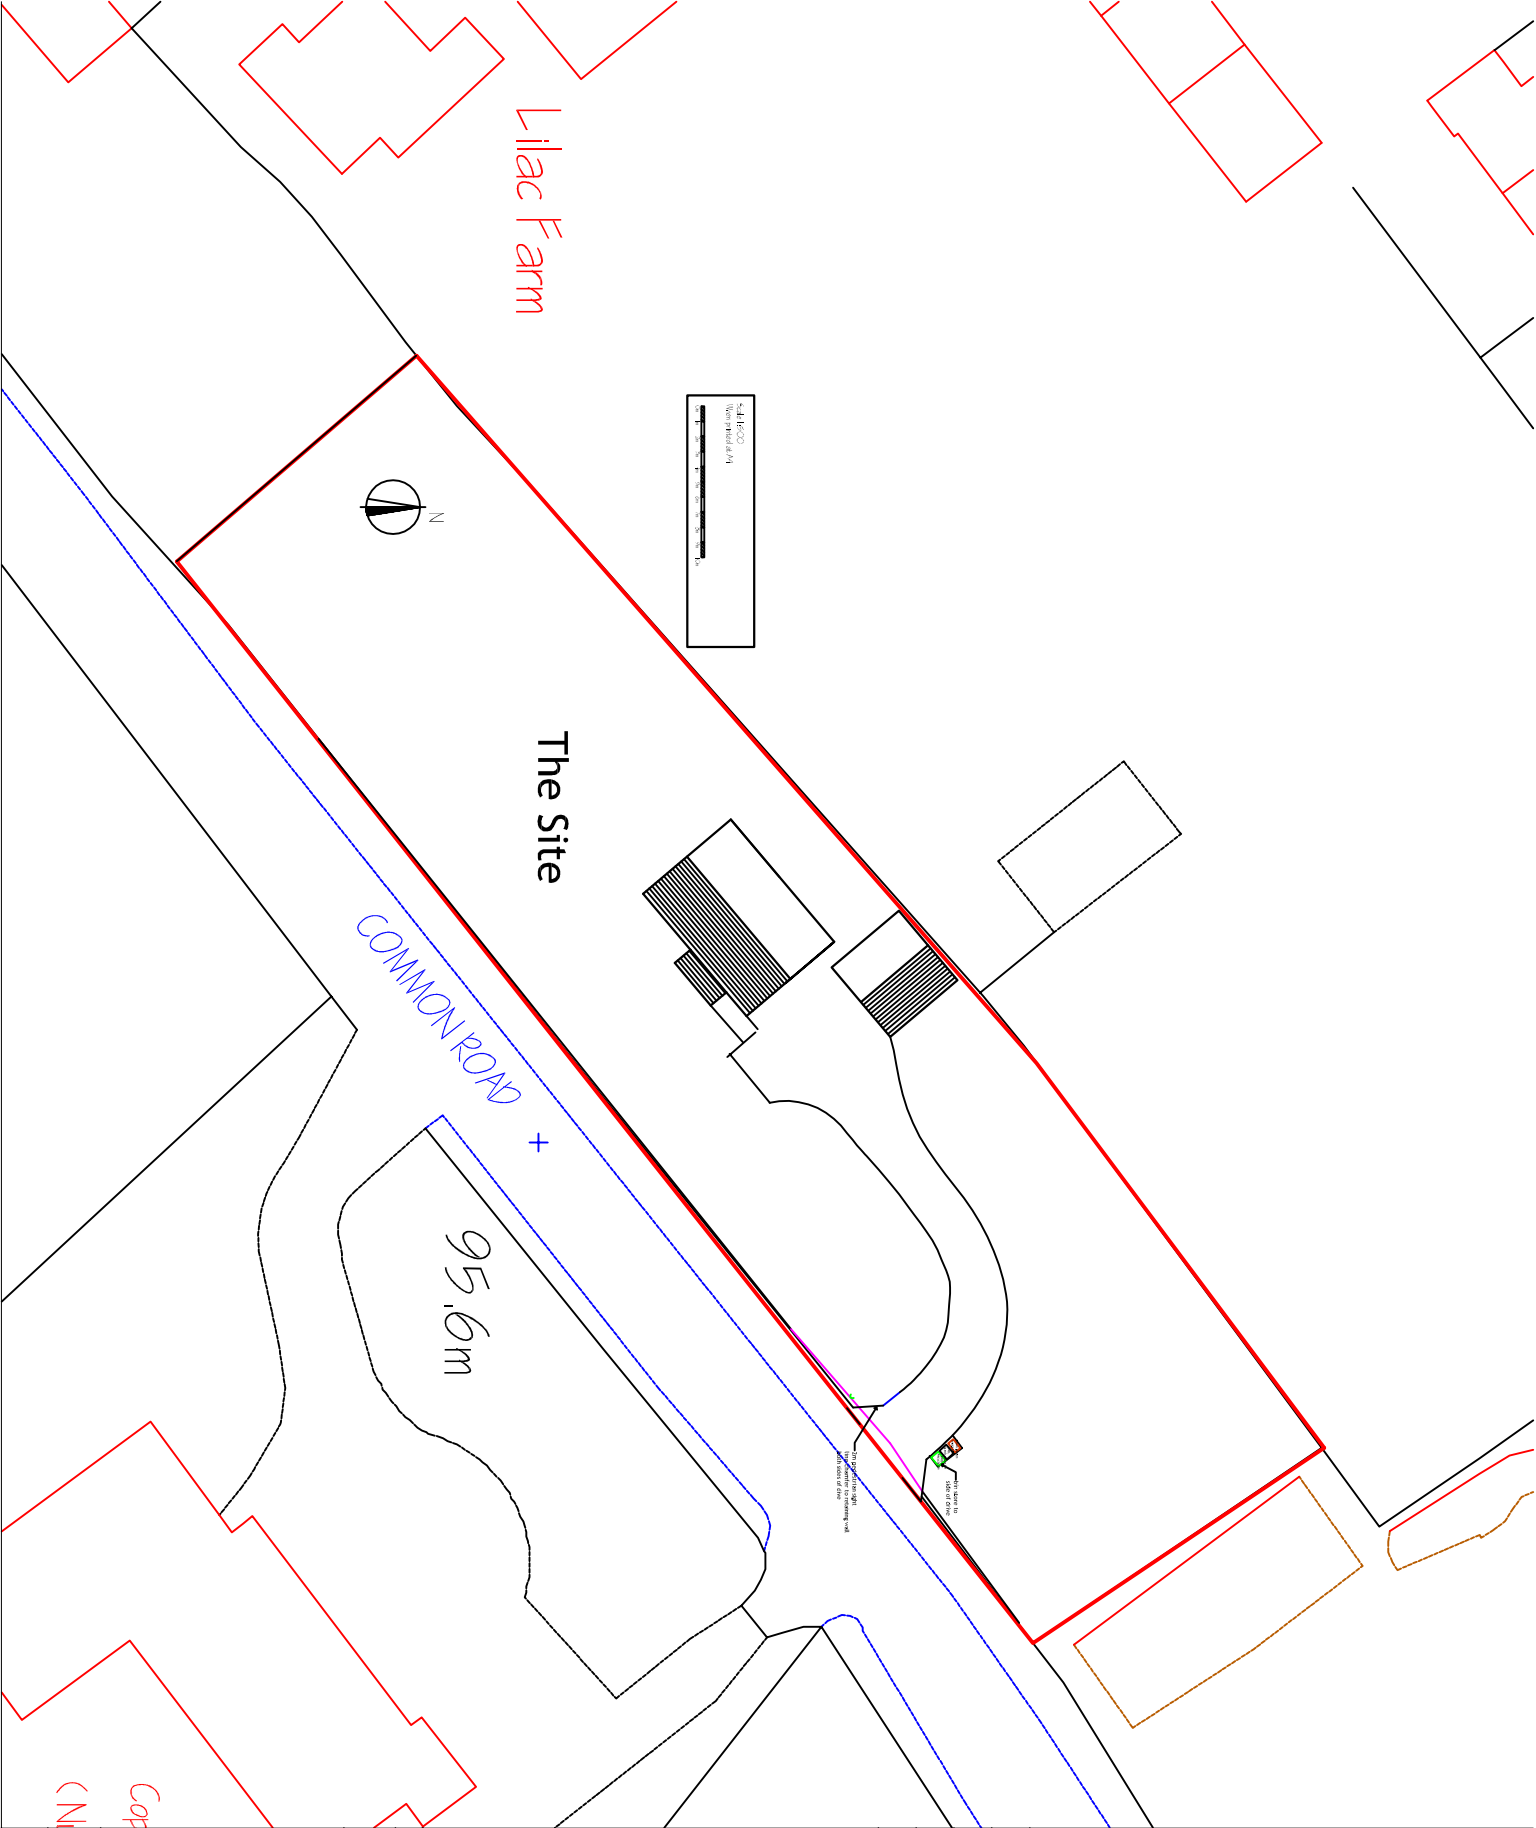

b: house moved forward
1m from rear boundary
space for maintenance
shown behind garage.

a: pedestrian sight lines

a: 02.02.10

b: 24.02.10

WILLIAM 055117 FCI08

Building Surveyor &

Chartered Builder

34 Daleside


Thornhill Edge

Dewsbury WF12 0PJ

e-mail: bill@williamssltb.com

Td:

Mob: 07966 377393

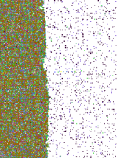

Client: AGC Plant Services

Proposed development
at Common Road
Brierley

Block Plan

WO Dwg No WO.025.07b

Nov 09 Scale: 1:500 at A4