
2016/0543

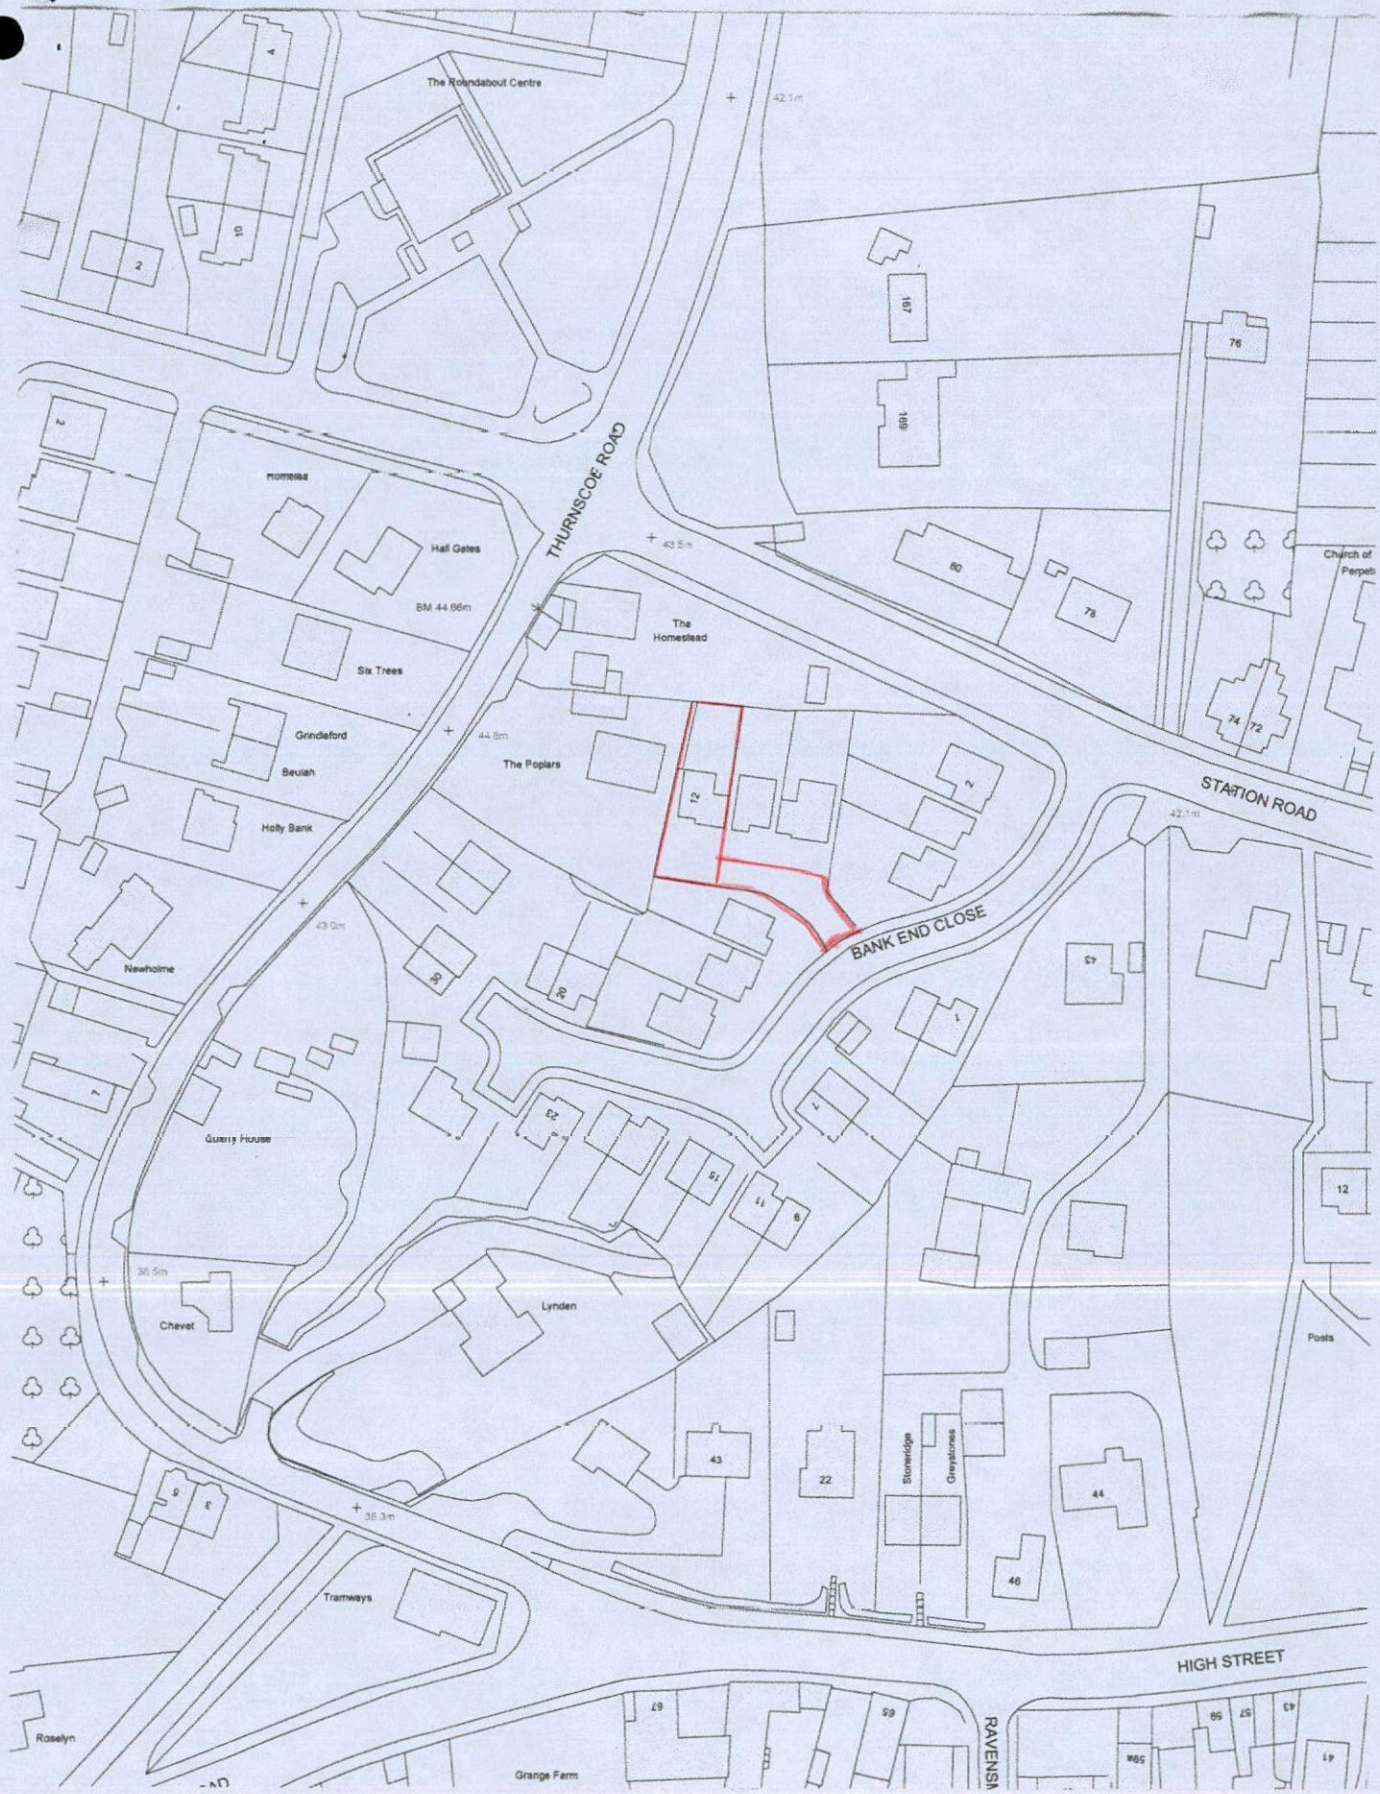

N

Proposed single storey rear extension at 12 Bank End Close, Bolton on Dearne, Rotherham, S63 8NR

Location Plan Scale 1:1250

2016/0543.



N

Proposed single storey rear extension at 12 Bank End Close, Bolton on Dearne, Rotherham, S63 8NR

Location Plan Scale 1:1250