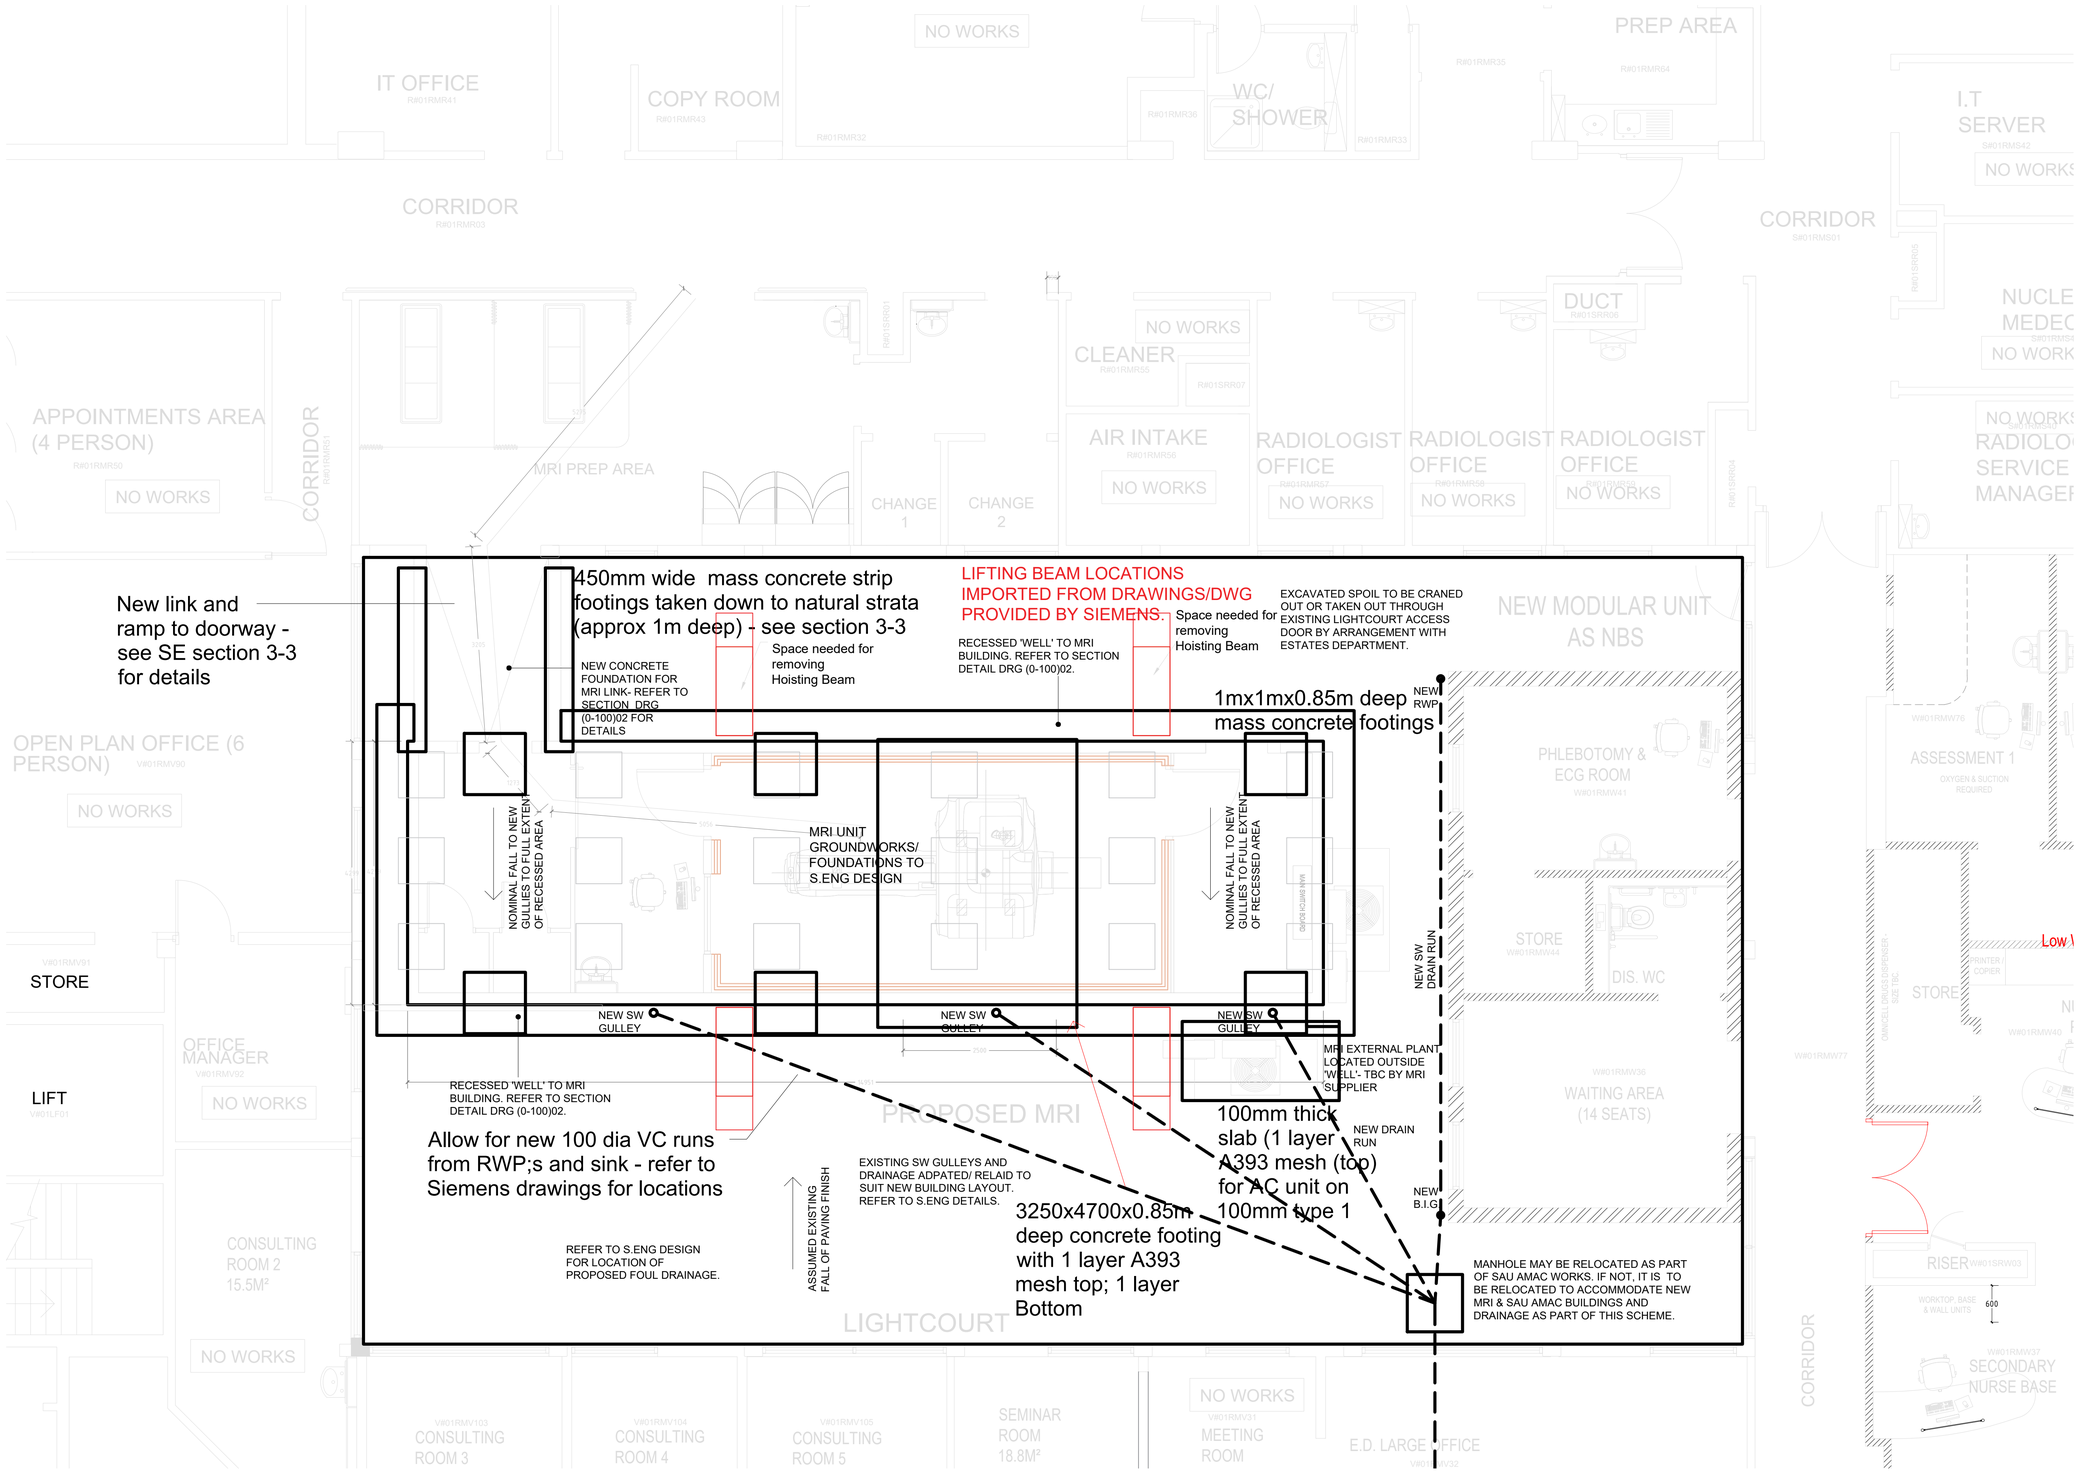

PROPOSED PLAN
1:50

go@globearchitects.co.uk

This drawing is the copyright of globe architects
Do not scale from this drawing © 2020

Drawing status

Drawn by DB Size A1 Scale 1:50

Notes	Status	Rev	Date
PRELIMINARY STUDY	P	-	
AMENDMENTS: - Well size reduced from 600mm to 500mm	P	A	
AMENDMENTS: Ramp length amended; modular building pushed further 200mm from the face of the existing building.	P	B	03/03/21
AMENDMENTS: Existing column in wall has been moved to correct location. Accurate dimension provided by the contractor.	P	C	22/03/21
AMENDMENTS: WHB locations amended.	P	D	31/03/21
AMENDMENTS: Foundations amended. notes added. Lifting beam locations added as per smits/siemens drawing.	P	E	21/04/21

Drawing status annotation
P–Preliminary T–Tender D–Design (post preliminary) C–Construction As–As Built

Client

BARNSLEY HOSPITAL NHS FOUNDATION TRUST

Project title

MODULAR MRI

Project no

170/032

Drawing title

PROPOSED EXTERNAL WORKS PLAN

Drawing no

(0-)02

Status P

Revision E

globearchitects
The Tree House
4 Oakhill Road, Sheffield S7 1SH
Tel: 0114 258 9356 go@globearchitects.co.uk