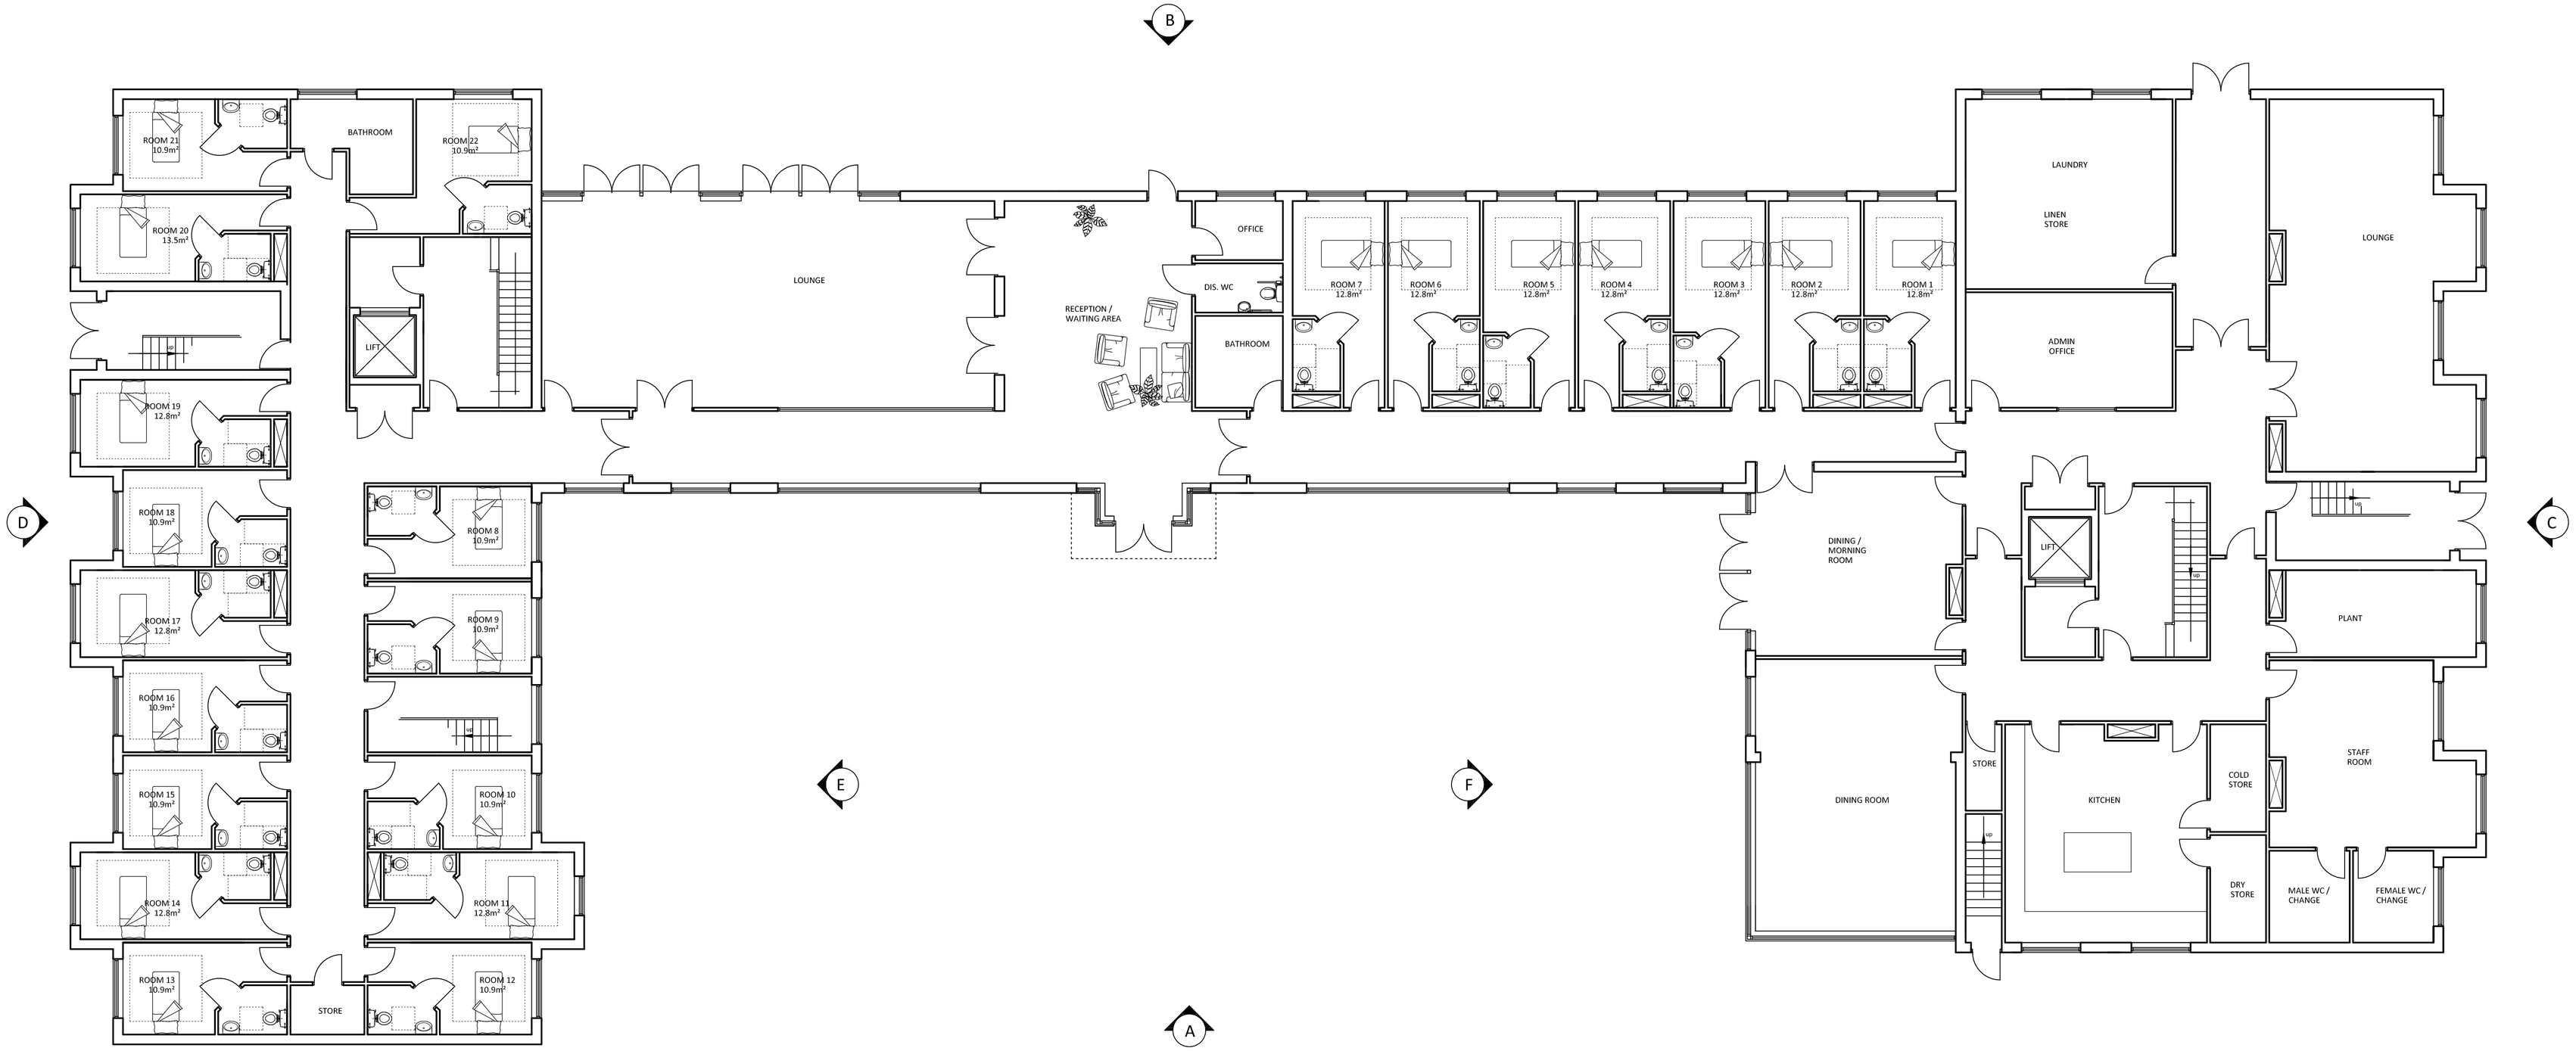


PROPOSED GROUND FLOOR LAYOUT

SCALE 1:100

CLIENT:	*Fergal O Gara* *The Walk* *Rosscommon* *Ireland*
LOCATION:	*The Kendary Public House* *Birk Avenue* *Barnsley* *South Yorkshire S70 3AH*
PROPOSAL:	*Demolition of existing public house and erection of residential care home*
DATE:	*January 2010*
SCALE:	*1:100*
PAPER SIZE:	*A1*
DRG:	*TO/FO/07/035/12 REV A*
TITLE:	*Proposed ground floor layout*

REVISIONS	DATE	SIGNATURE
A	10/03/10	TRO

PAUL GAUGHAN
BUILDING CONSULTANTS

Rosscarbery House, 4 Coronation Street, Ilkeston,
Derbyshire DE7 5QH.
Phone 0115 9324010. Fax 0115 9308371
E-mail: info@paul-gaughan.co.uk
Web: www.paul-gaughan.co.uk

Scales are correct at time of plotting however please note that distortion can occur during copying. This drawing is copyright and may not be altered, traced, photographed, electronically copied or used for any purpose other than for which it is issued, without written permission from Mr. Gaughan.
Check all dimensions on site.
Hatching is a representation of materials only.

DRAWN BY:	***TRO***	***DATE:***	
CHECKED BY:		***DATE:***	