


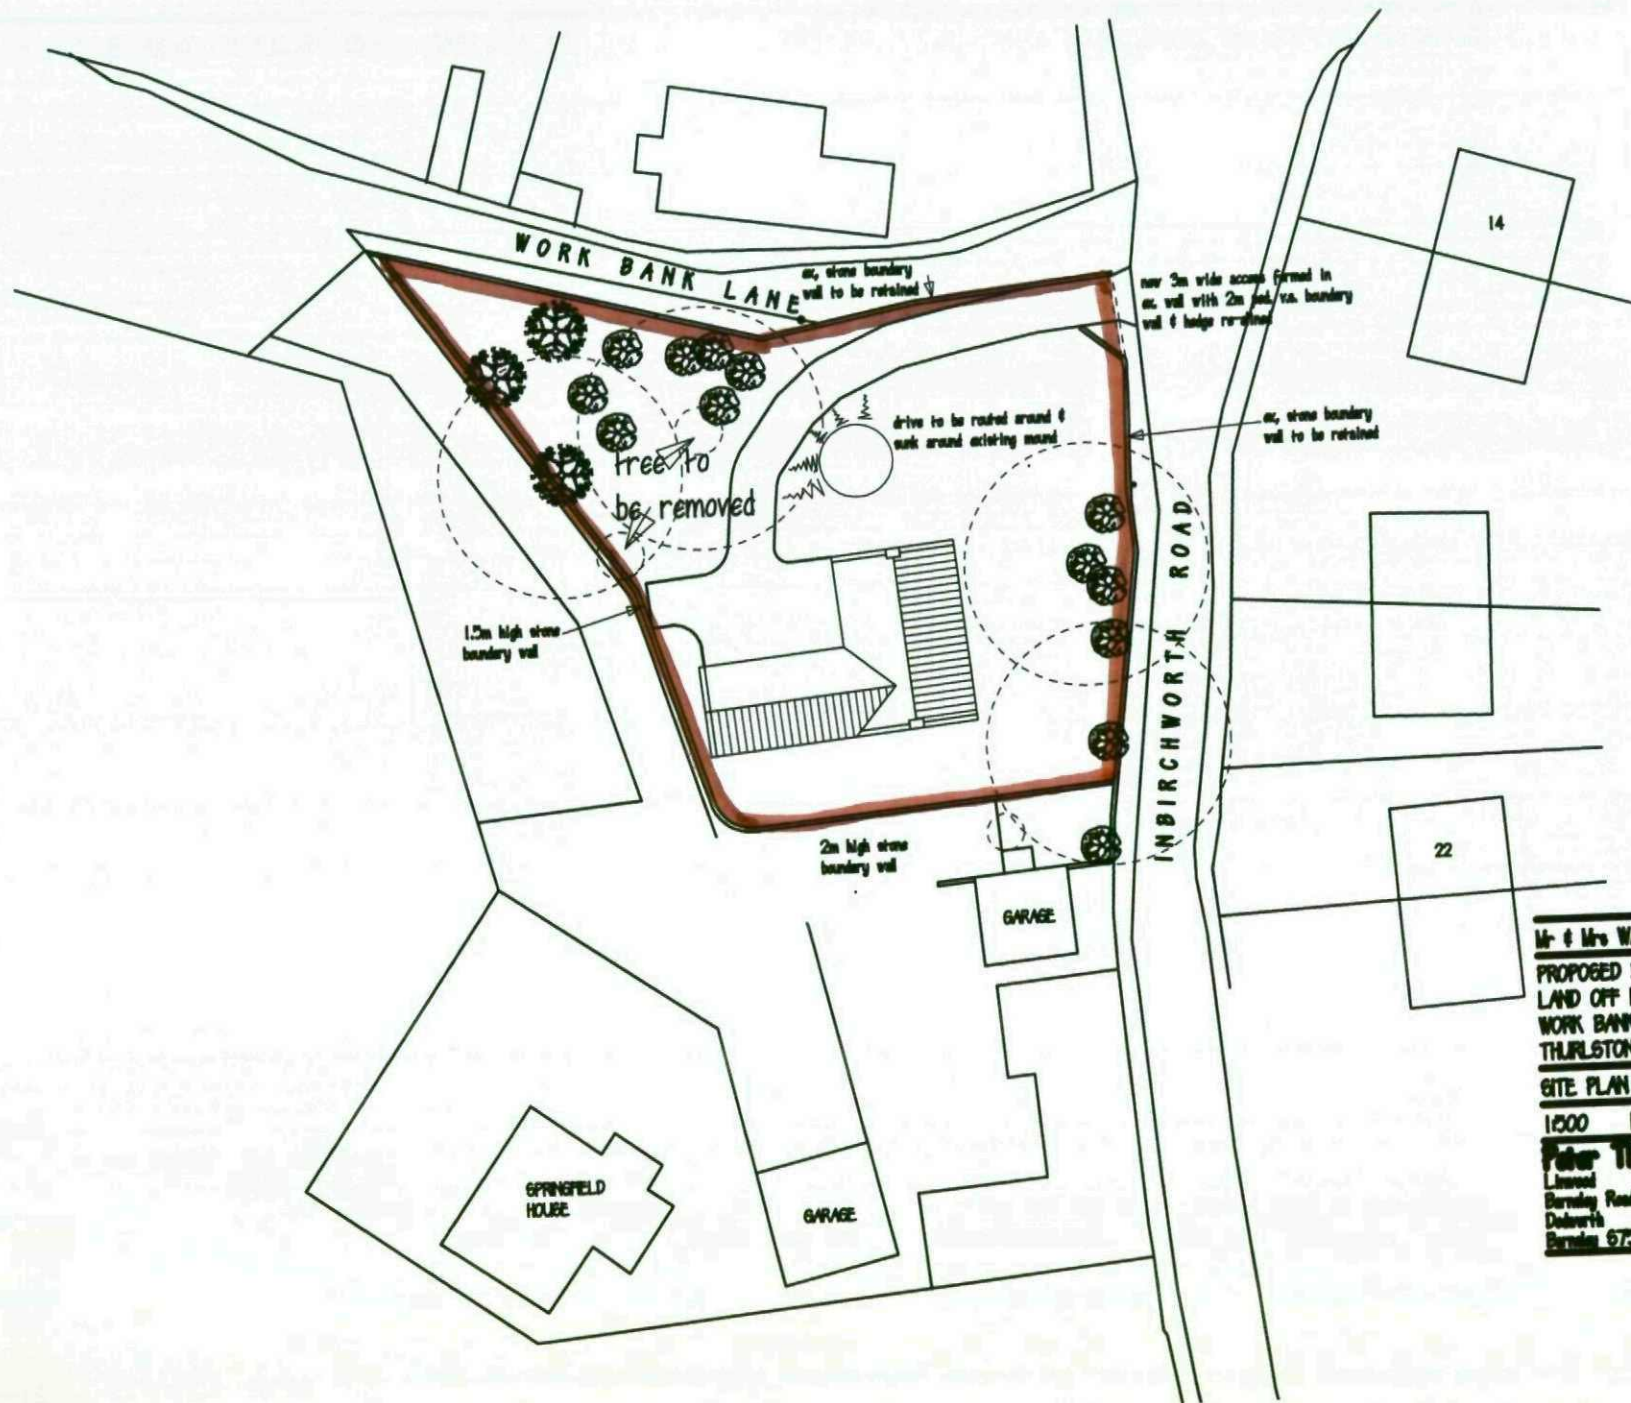

Mr & Mrs WALKER  
 PROPOSED DWELLING  
 LAND OFF INBURCHWORTH RD/  
 WORK BANK LANE,  
 THURLSTONE.  
 SITE PLAN  
 1500 FEB. 07  
 Peter Thompson MBLAT.  
 Licensed  
 Barnaby Road Tel & Fax  
 Doleworth 01226  
 Barnaby 6729.R 201311