



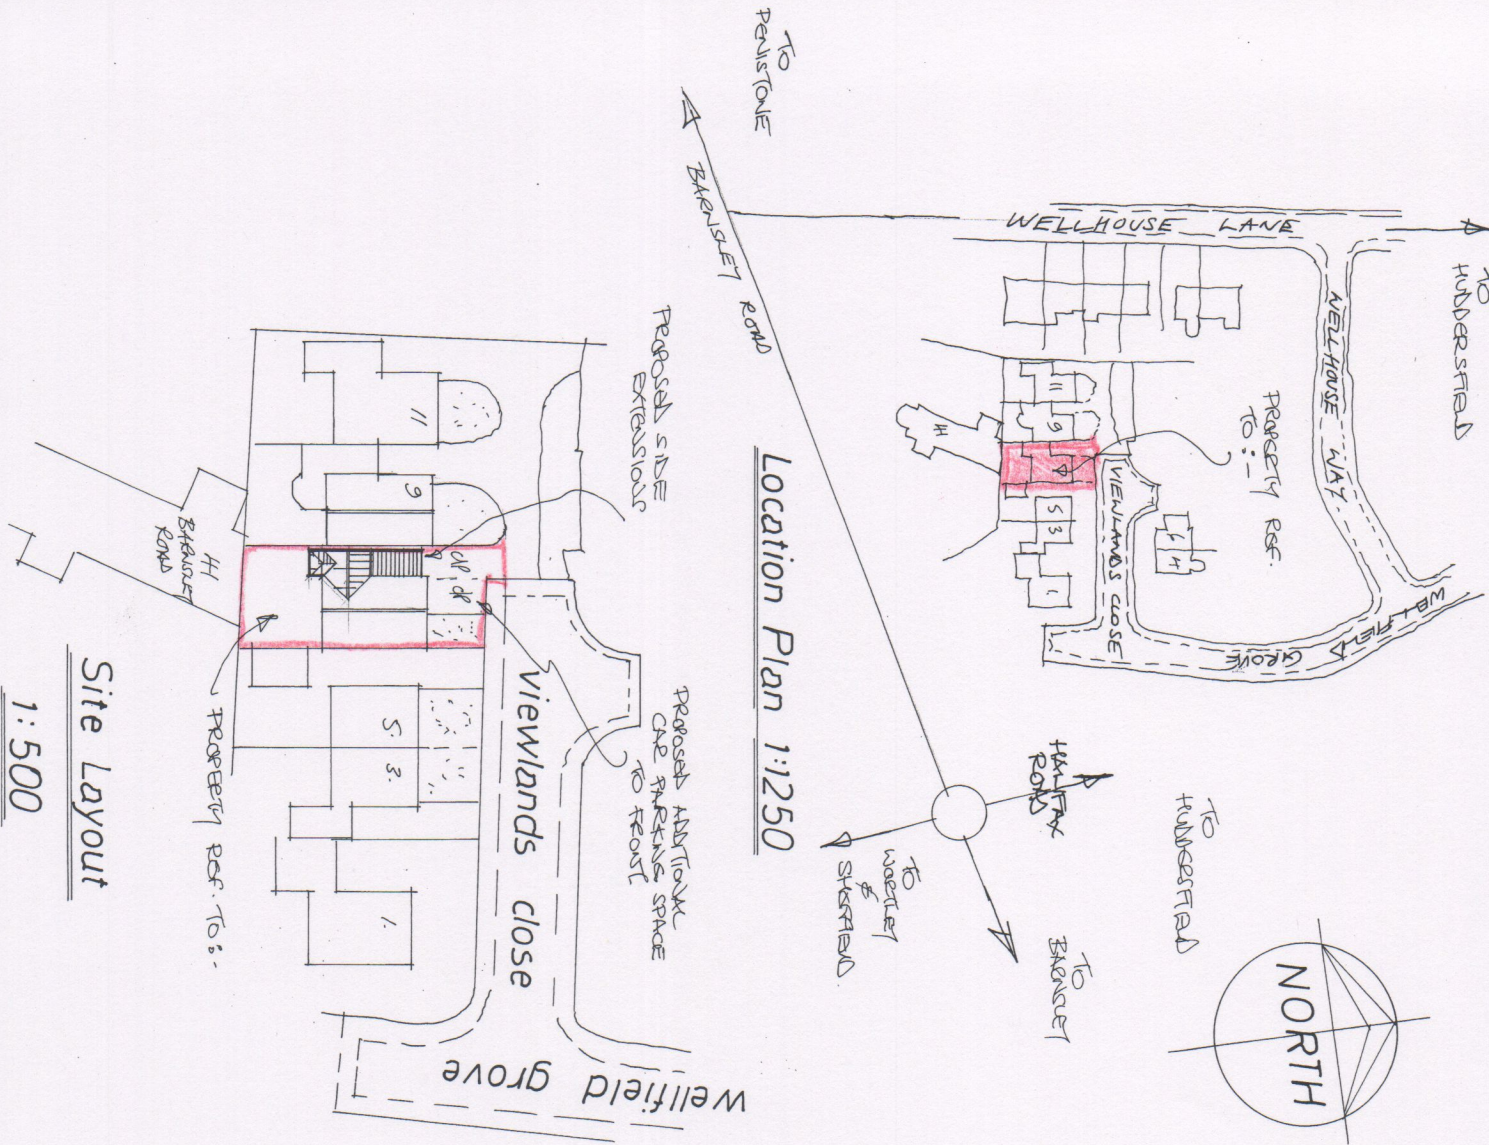

Site Layout
1:500

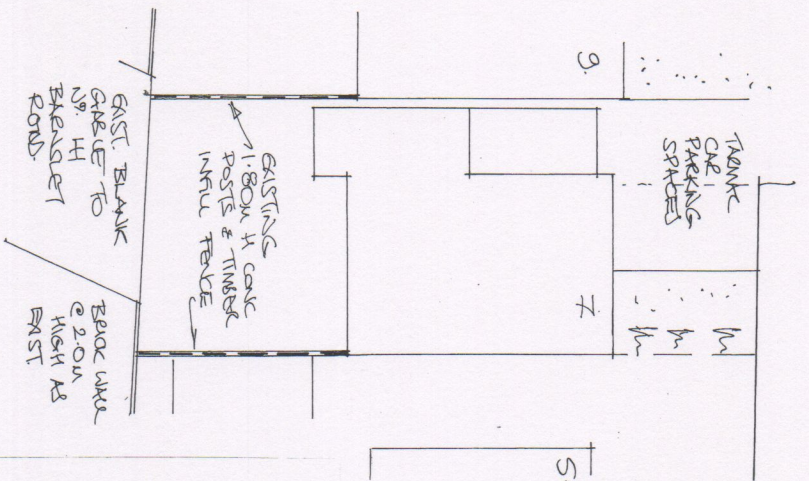

Planning:

B/Regs:

Garry Greetham Associates Residential Design Consultant Westwood House 18 Carr Lane Tankersley Barnsley S75 3BE Tel(01226)746573	
PROJECT	Extensions & Alterations
CLIENT	Mr. & Mrs. J. Brentley
TITLE	Site & Location Layouts
ADDRESS	7 Viewlands Close, Penistone, Sheffield. S36 8HU
DRAWN BY	999
SCALE	as shown
DATE	Dec 20
DEVELOPER	944-01
REV	
Member of the Chartered Institute of Architectural Technicians	

Rev	Notes	Date