



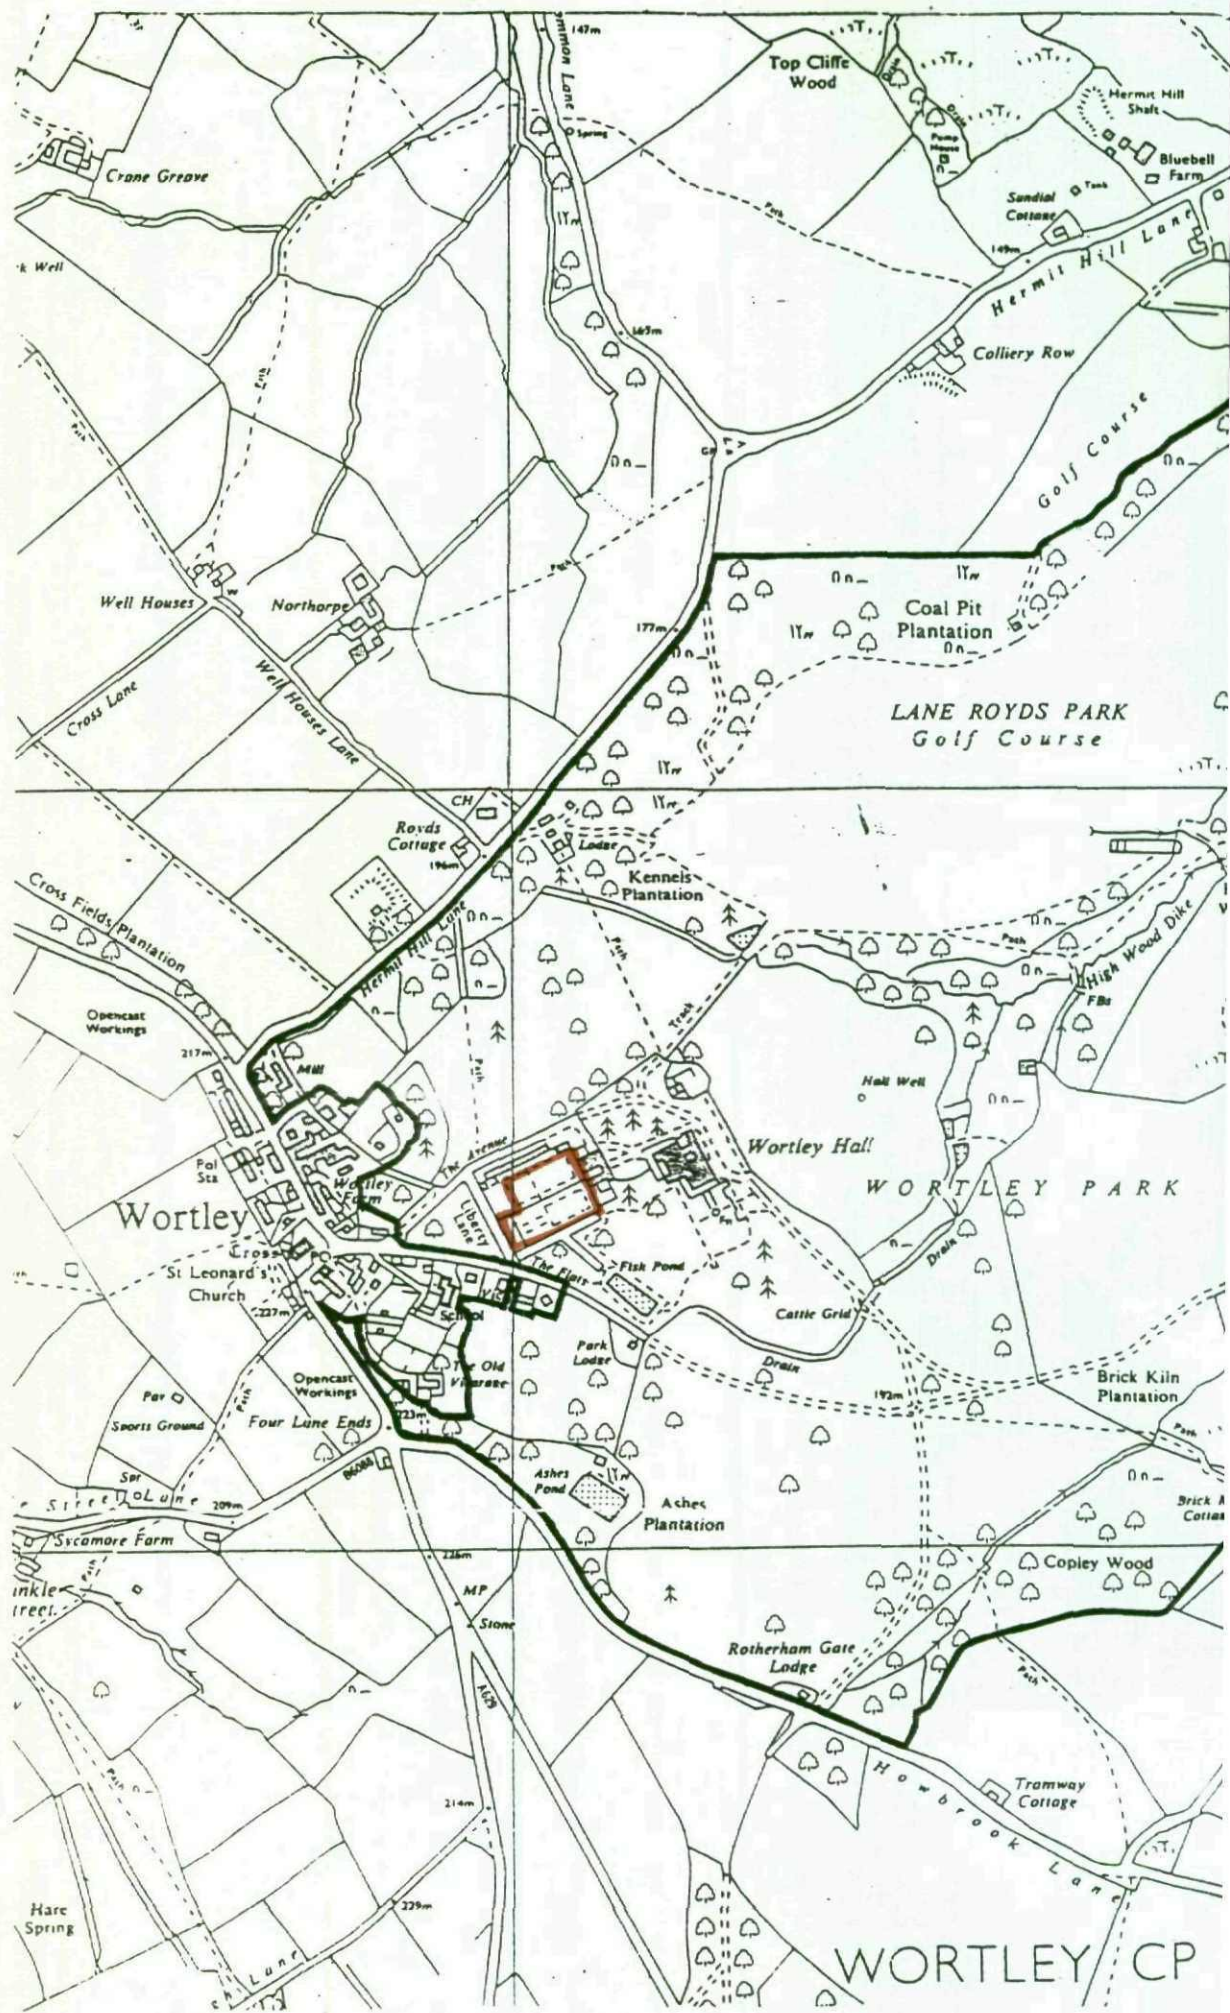

Layout width 267mm

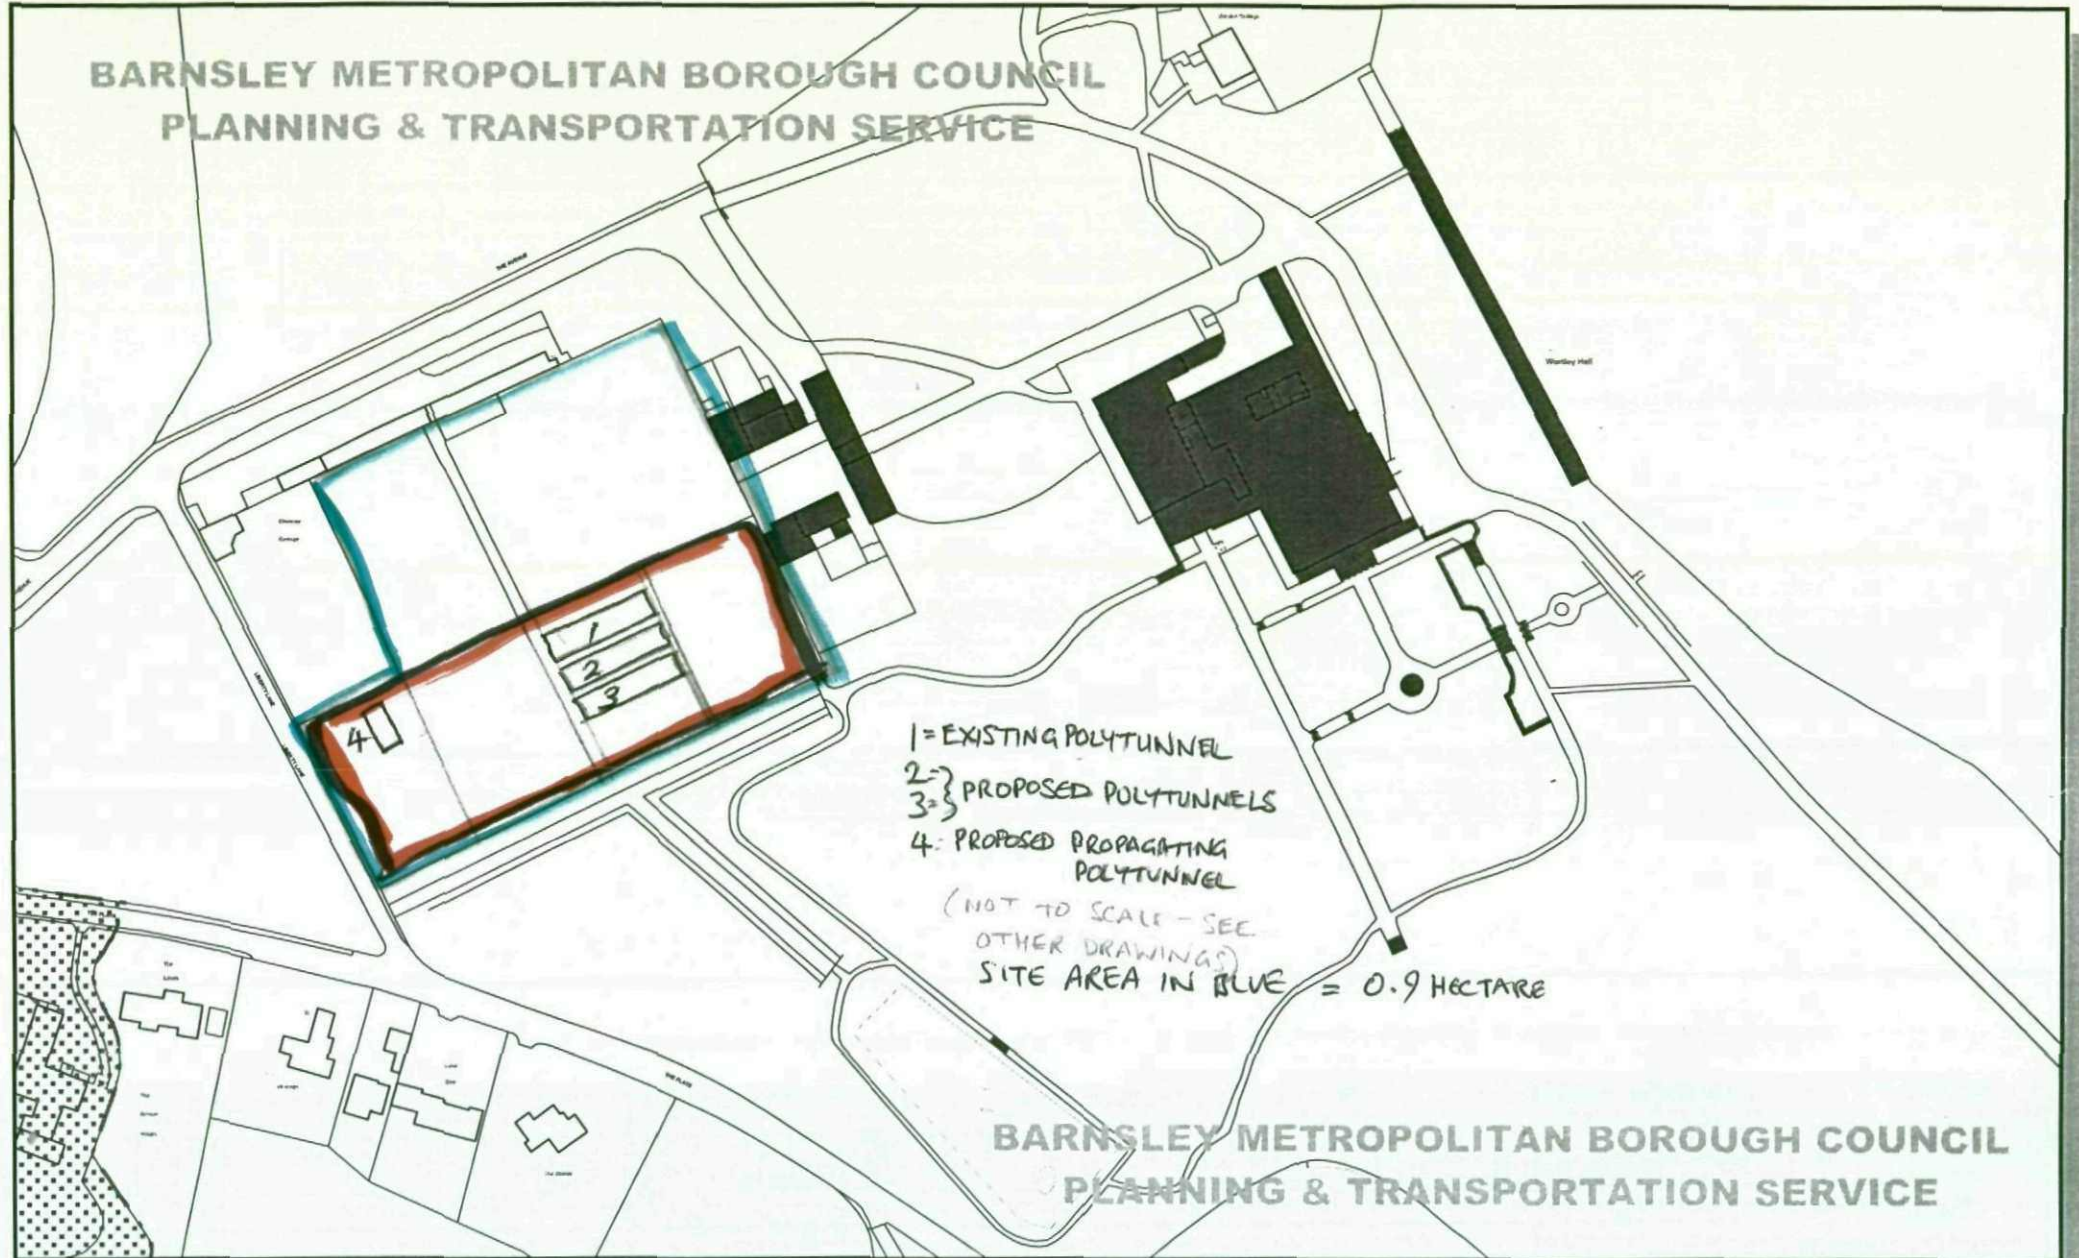

BMBC PLANNING & TRANSPORTATION SERVICE

Assistant Director: Martin Kimber, BA, DipTP, MRTPI.
 Central Offices, Kendray Street, Barnsley S70 2TN.
 Tel: (01226) 770770 Fax: (01226) 772599

Scale 1: _____



Listed bldgs + structures shown dark.