


SITE PLAN 1:500

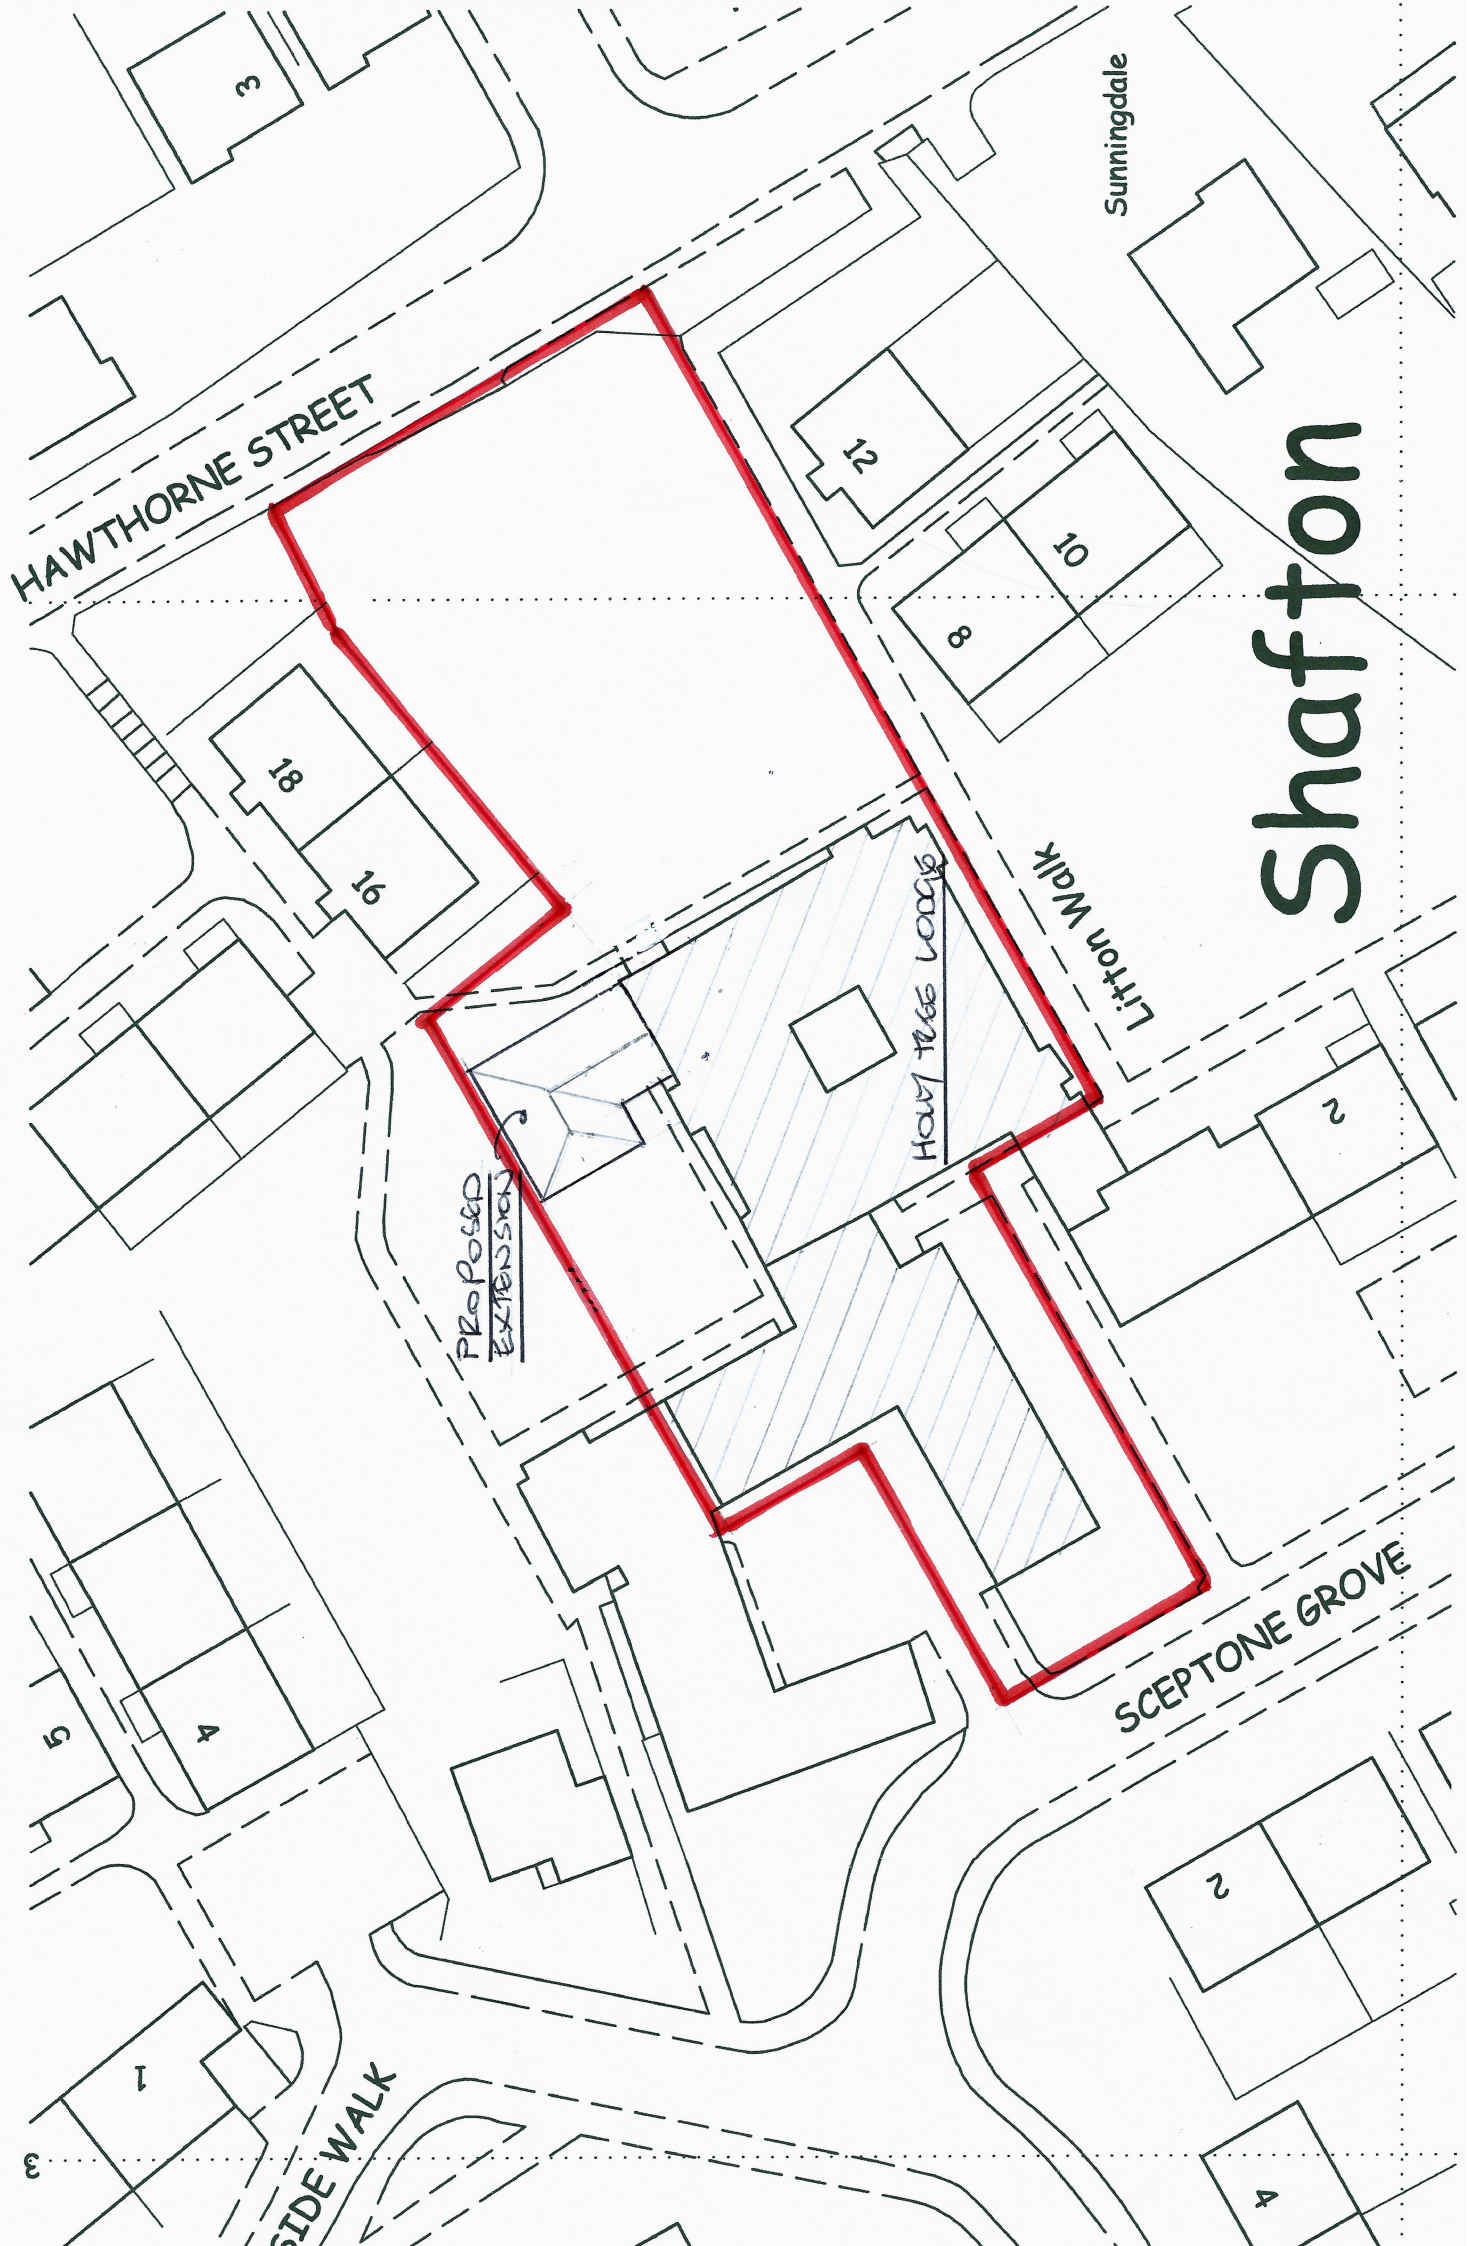

Shafton