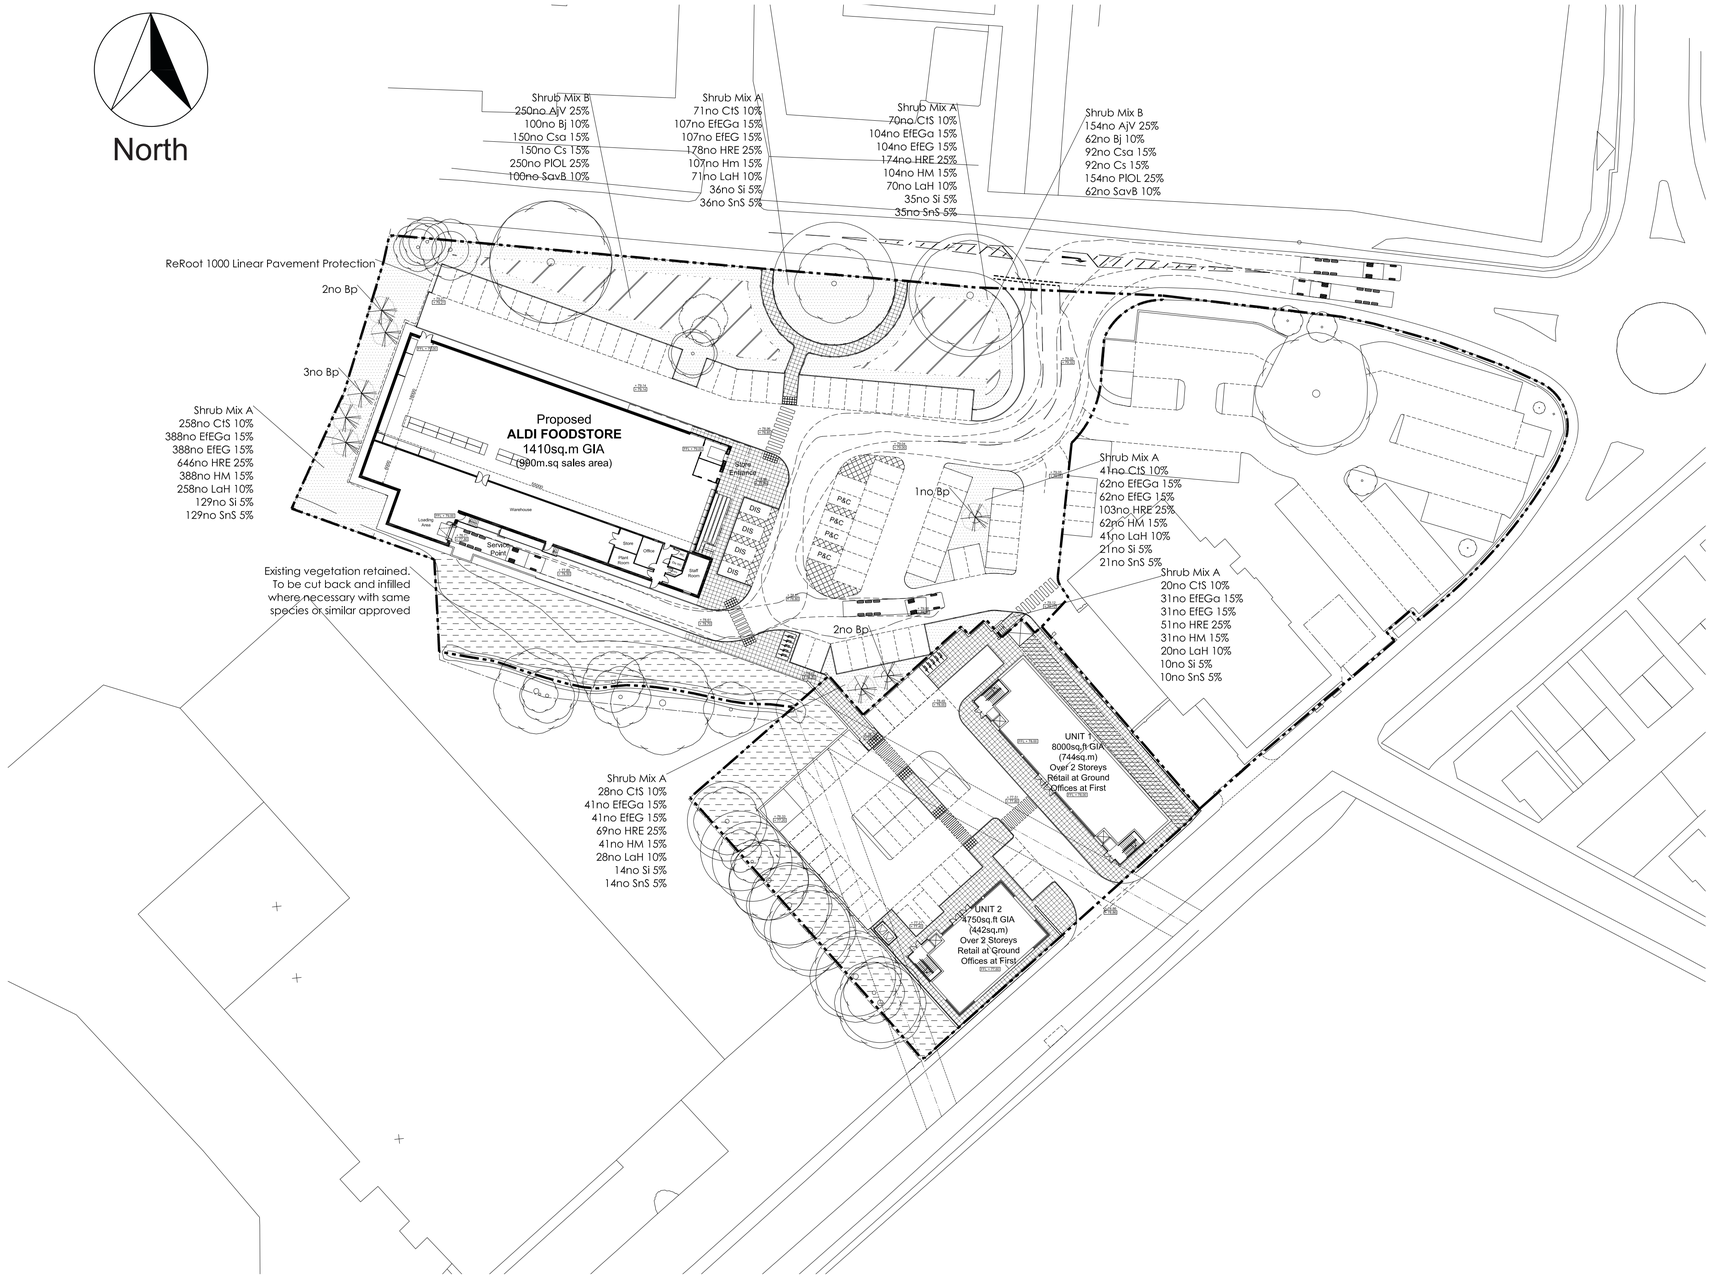

and free of pernicious weeds. Subsoil to be well broken up prior to top-soiling to relieve compaction. Topsoil depths should be:
Areas for Grass: 150mm
Areas for Ornamental Shrub Planting: 450mm

CULTIVATION
Weeds to be prevented from seeding or becoming established by applying a suitable herbicide and allowing the correct time to elapse, as directed by the manufacturer. Compacted soil to be broken up to a depth of 100mm, with any stones, grass tufts or rubbish larger than 50mm in any direction to be removed, leaving a regular and even surface. Suitable slow release fertiliser to be supplied and spread @ 50g/m2 to all planted areas.

SOIL AMELIORANT
Spent Mushroom compost containing only well rotted manure to be spread over ornamental shrub beds @ 50mm deep prior to cultivation.

TREES
All trees within shrub beds to be planted in separate pits.

Trees to be backfilled with topsoil : tree planting compost 1:6 by volume. All plant material to comply with BS 3936 Part 1 :1992, be obtained from a nursery certified by the HTA and transported to site in accordance with the HTA Plant Handling Guide: 1996. All trees to be planted to the original root collar an d all trees not secured with an underground guying system should be single staked at an angle of 45degrees to perpendicular ,secured with tie and spacer at a height not exceeding 1/3 of the tree height.

SHRUB PLANTING
All shrubs to be positioned as shown on the drawing and to the density and specification listed in the plant schedule. Planting holes to be 150mm wider than the root spread, have the base ground thoroughly broken up before planting and backfilled with compost.

MULCH
50mm depth of 8-35mm ornamental bark mulch to be supplied and spread to all planting areas.

MAINTENANCE
All planting areas to be maintained to a high standard for 5 years after practical completion, to ensure the landscape scheme is successful, and discourage decline of the area. The site is to be visited at minimum once per month. Any defects or plant losses occuring in the first 12 months to be replaced at the contractors expense. All planting beds to be re-firmed and kept weed free through hand weeding and application of approved herbicide where appropriate. The specified thickness of mulch is to be maintained. The condition of all trees is to be regularly checked, with ties and stakes adjusted or replaced as necessary. Shrubs to be pruned at appropriate times of year to promote healthy growth and desirable ornamental features. All arisings to be removed.

MIXES: To be arranged in groups of 3, 5&7 with no two groups of the same species touching.

Key to Soft Landscape

- Existing TPO trees, retained
- Proposed trees, 6-10m in height incorperating ReRoot 1000 Linear Pavement Protection
- Proposed shrub mix A, 0.45-1.0m in height
- Proposed shrub mix B, 1.0-2.5m in height
- Existing vegetation retained. To be cut back and infilled where necessary with same species or similar approved

PLANTING SCHEDULE											
Name	**Abb**	**Height**	**Root**	**Container**	**Habit**	**Breaks**			**Density**		**Quantity**
Shrub Mix A											
Choisya ternata 'Sundance' 10%	CtS	40-60	C	5L	Bushy	7			4/m²		438no
Euonymous fortunei 'Emerald Gaiety' 15%	EfEGa	40-60	C	3L	Bushy	5			4/m²		733no
Euonymous fortunei 'Emerald 'n' Gold' 15%	EfEG	30-40	C	5L	Bushy	11			4/m²		733no
Hebe 'Red edge' 25%	Hre	30-40	C	4L	Bushy	7			4/m²		1221no
Hypericum xmoserianum 15%	Hm	30-40	C	5L	Bushy	7			4/m²		733no
Lavandula angustifolia 'Hidcote' 10%	LaH	30-40	C	5L	Bushy	7			4/m²		438no
Santolina incana 5%	Si	20-30	C	5L	Bushy	4			4/m²		245no
Spiria nipponica 'Snowmound' 5%	SnS	40-60	C	3L	Branched	5			4/m²		245no
Shrub Mix B											
Acuba japonica 'Varigata' 25%	AjV	40-60	C	3L	Bushy	3			3/m²		404no
Berberis julianae 10%	Bj	30-40	C	3L	Bushy	3			3/m²		152no
Cornus sanguinea 15%	Csa	40-60	C	3L	Branched	3			3/m²		242no
Cotoneaster simonsii 15%	Cs	40-60	B	/	Branched	3			3/m²		242no
Prunus laurocerasus 'Otto Luyken' 25%	PlOL	40-60	C	5L	Bushy	5			3/m²		404no
Salix alba vitellina 'Britzensis' 10%	SavB	80-100	B	/	Branched	2			3/m²		152no
Name	**Abb.**	**Form**	**Age**	**Girth**	**Height (cm)**	**Clear stem**	**Root**	**Breaks**			**Qantity**
Trees											
Betula pendula	Bp	Standard selected	2x	10-Dec	300-350	175-200	RB	/			8no

Proposed Foodstore Development - Barugh Green Road, Barnsley

Client: Aldi Stores LTD
Date: 13/07/10
Job/Dwg: 0454SDAR-L01B- Landscape Plan
Scale: 1:500@A1

THE HARRIS PARTNERSHIP
www.harrispartnership.com
0454SDARLandscapingPlanL01B