
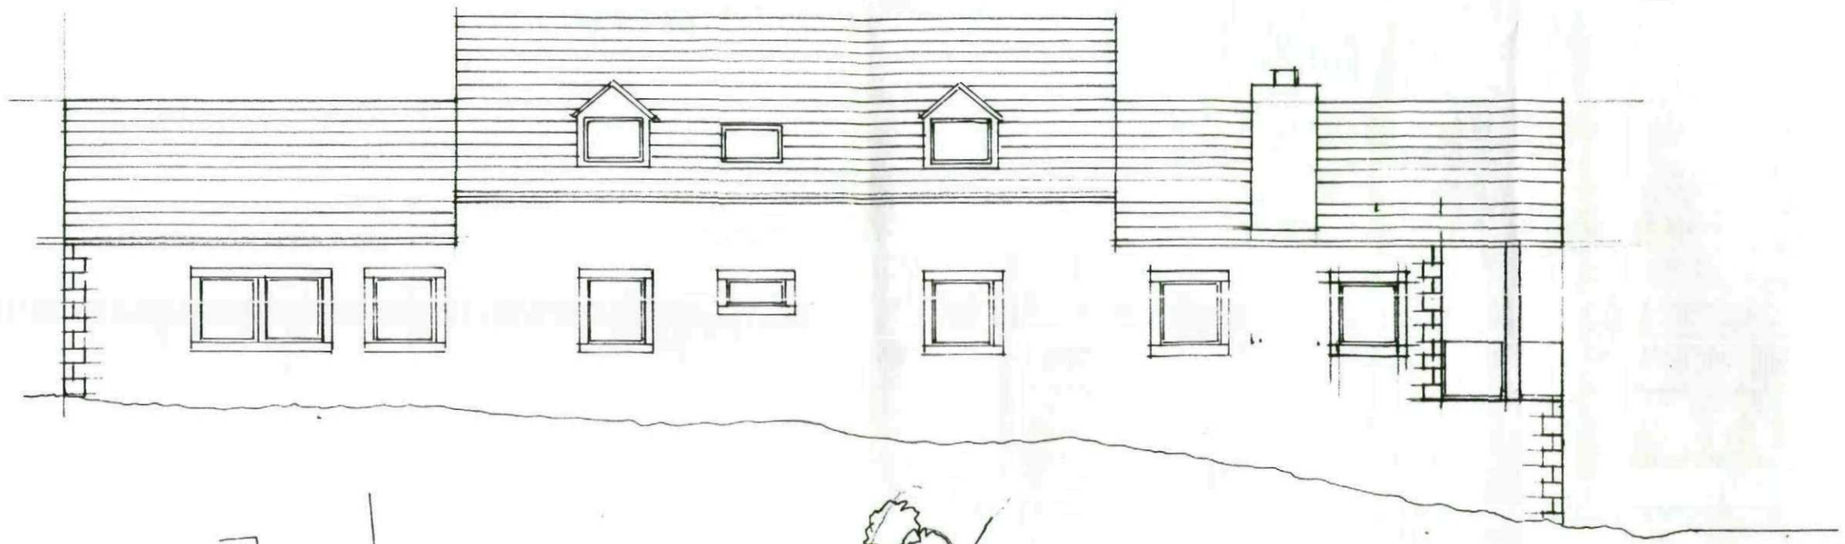


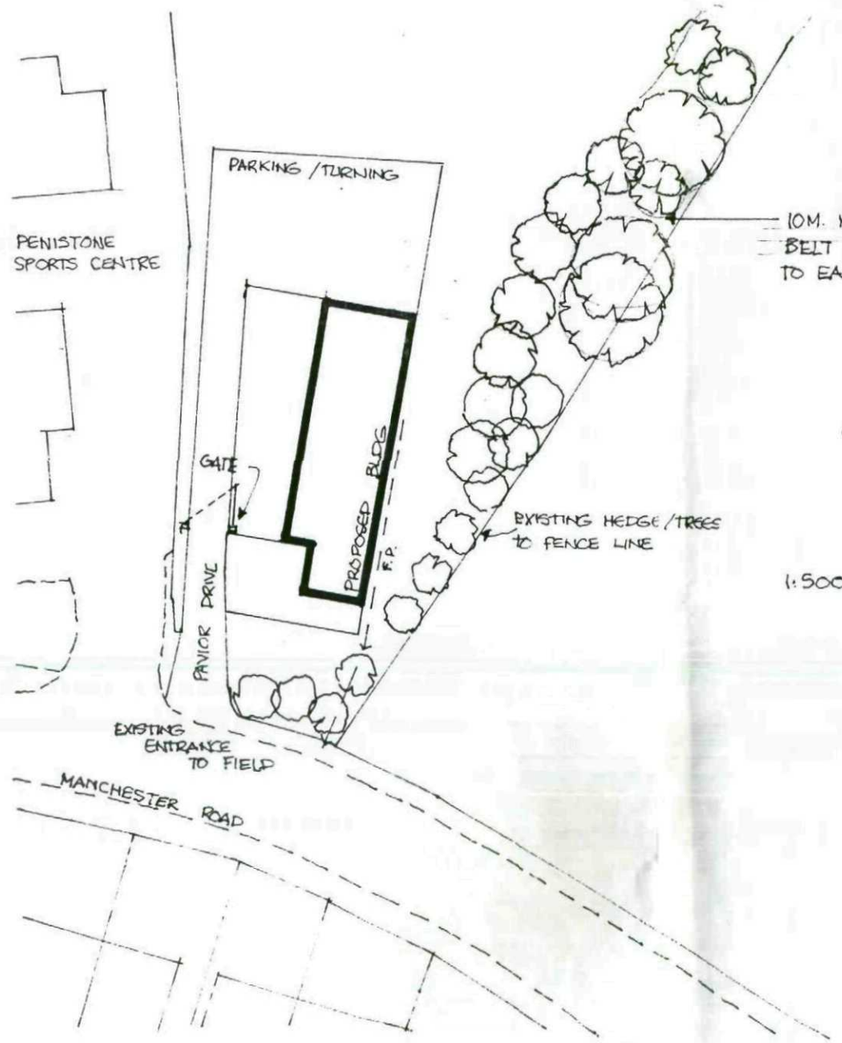

10M. MIN STRUCTURAL PLANTING
BELT BACKCLOTH TO GREENSPACE
TO EAST (DOWN TO RIVER BANK).

GREENSPACE AREA

EXISTING HEDGE/TREES
TO FENCE LINE


1:500

NEW BUNGALOW FOR MR+MRS GILL
AT MANCHESTER ROAD PENISTONE


LAYOUT 1:50 EAST ELEVATION DRG A3 3/2011

NORTH

MICHAEL A CLYNCH
Dip. Arch. Dip. T. P. A.R.I.B.A.
Architect & Town Planner
94 Huddersfield Road, Ingbirchworth
Sheffield S36 7GF Tel: 01226 766308

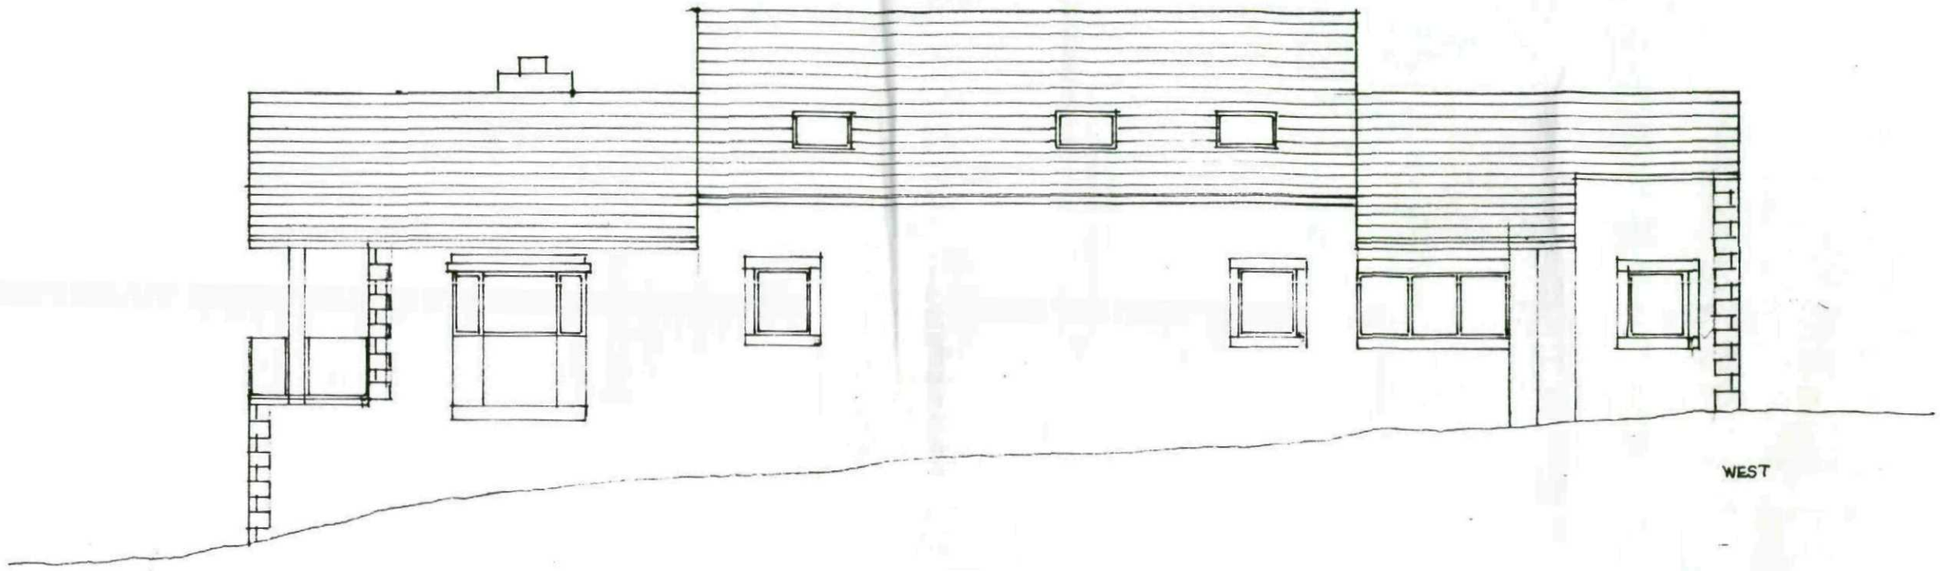




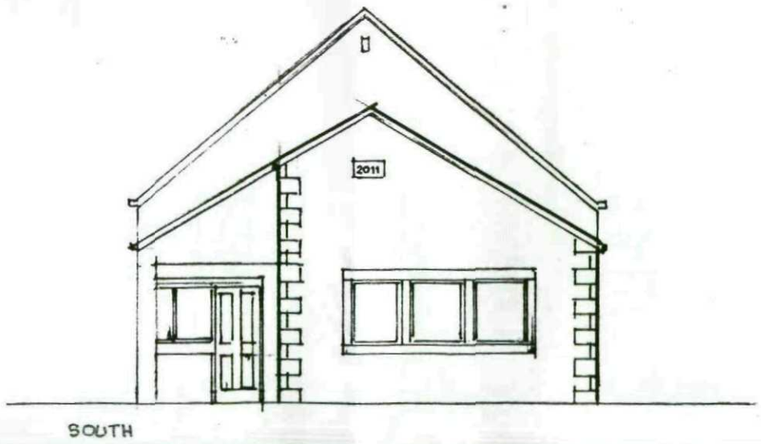


NEW BUNGALOW FOR MR+MRS GILL AT MANCHESTER ROAD PENISTONE 1:100 ELEVATIONS
DRG A1 3/2011


MICHAEL A CLYNCH
Dip. Arch. Dip. T. P. A.R.I.B.A.
Architect & Town Planner
14 Huddersfield Road, Ingbirchworth
Sheffield S36 7GF Tel: 01226 766 369

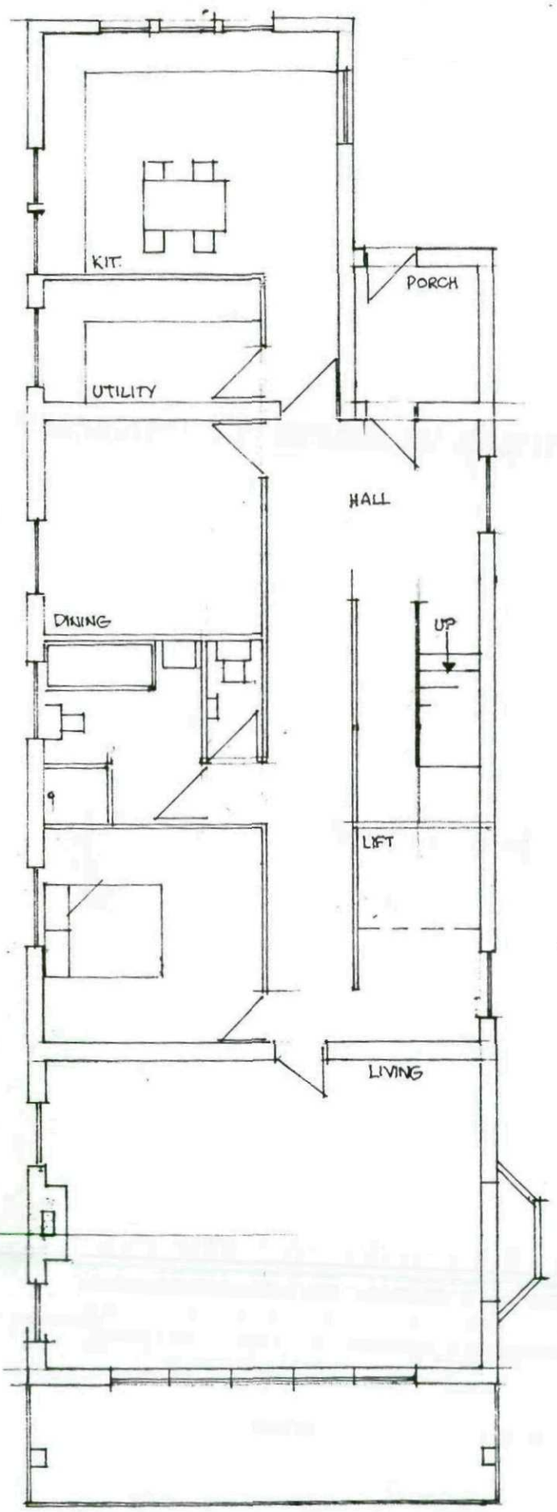


G.F

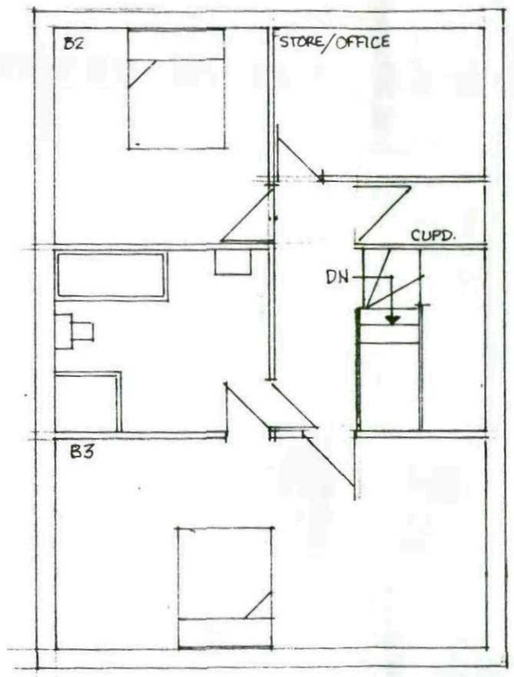

1ST FLOOR

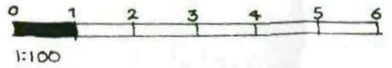

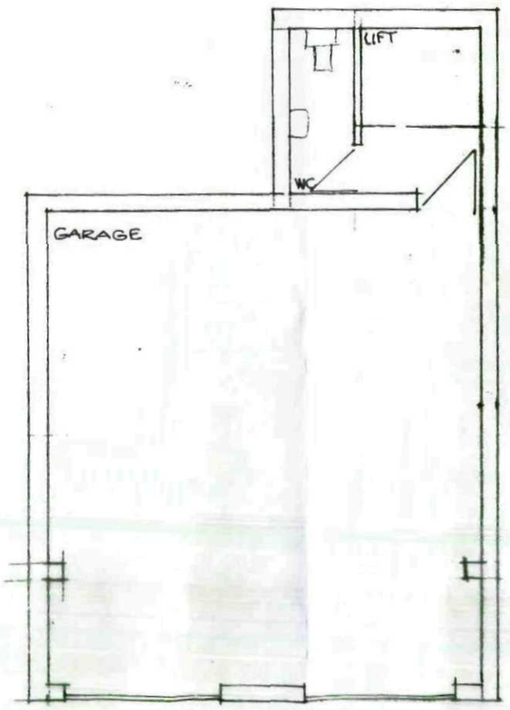

BASEMENT

NEW BUNGALOW FOR MR+MRS GILL AT MANCHESTER ROAD PENISTONE FLOOR PLANS 1:100 3/2011 DRG A1

MICHAEL A CLYNCH
Dip. Arch. Dip. T. P. A.R.I.B.A.
Architect & Town Planner
94 Huddersfield Road, Ingbirchworth
Sheffield S36 7GF Tel: 01226 766308