


Co-op 26 Market Street
Penistone, Barnsley
S36 6BZ

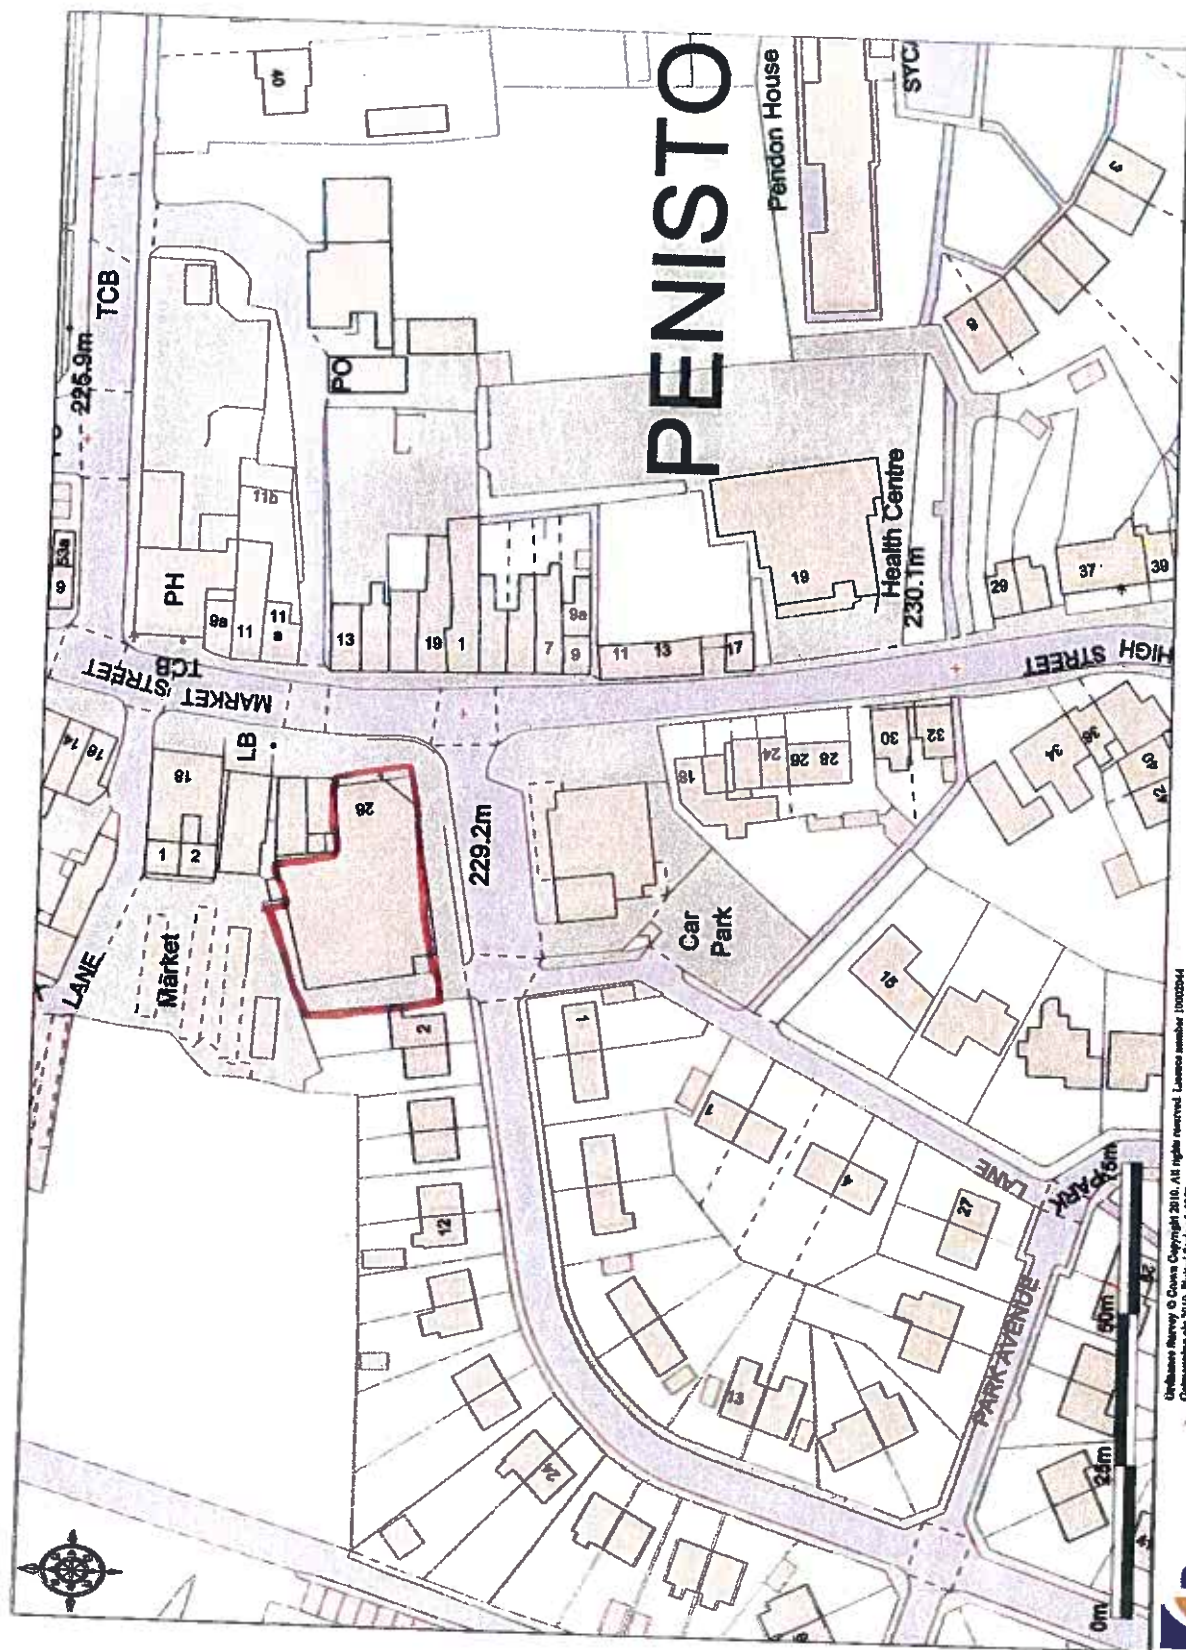

Ordnance Survey © Crown Copyright 2010. All rights reserved. Licence number 10002544
Contouring plc 2010. Printed Scale - 1:12500




YD0401031007

Elevation



Notes	Address:	Scale: 1:100
	10-0P, 26 MARKET STREET, PENISTONE, BARNSLY, S72 8LW.	
	Our Ref: Y 0 0 4 0 1 0 3 1 0 0 7	

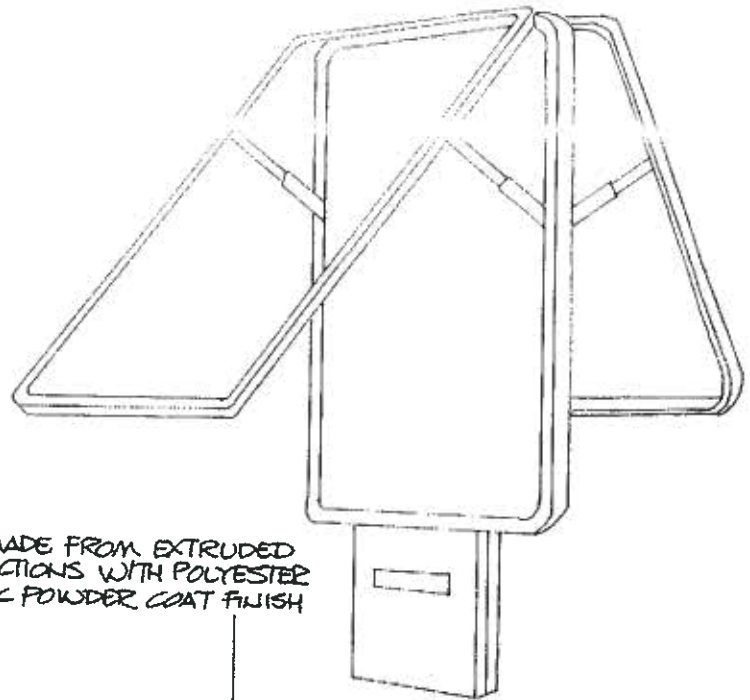

DISPLAY CASE MADE FROM EXTRUDED ALUMINIUM SECTIONS WITH POLYESTER ELECTRO-STATIC POWDER COAT FINISH

ELECTRICS -

3 x 50W FLUORESCENT LAMPS OPERATED BY 1x SINGLE & 1x DOUBLE BALLAST COMPLETE WITH HIGH FREQUENCY RCD/MCB TRIP SWITCH & PHOTOCELL LIGHT SENSOR

6mm TOUGHENED GLASS WITH 3mm THICK FILON DIFFUSER FOR DISPLAY SUPPORT

175mm
1:20

1155mm
1310mm

ILLUMINATED
6 SHEET DOUBLE SIDED
FREE STANDING
ADVERTISING UNIT

NAMEPLATE

1905mm


1755mm

600mm

650mm

**SPECIFICATION
DRAWING
1:20**

Cross Section of Internally Illuminated 6 Sheet Panel

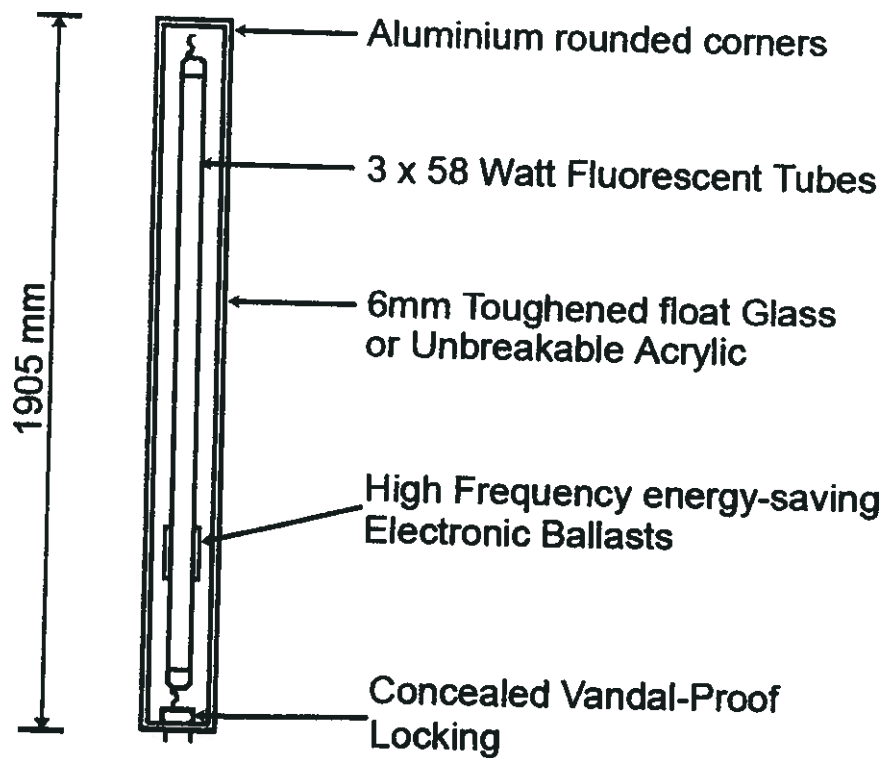


Additional Information:

Lighting Regime: dusk 'til dawn. Activated via light sensitive photo cell.

Exterior frame colour: Dark brown (RAL 8080)

Maximum illumination: 658 Candelas / m²

Site Plan

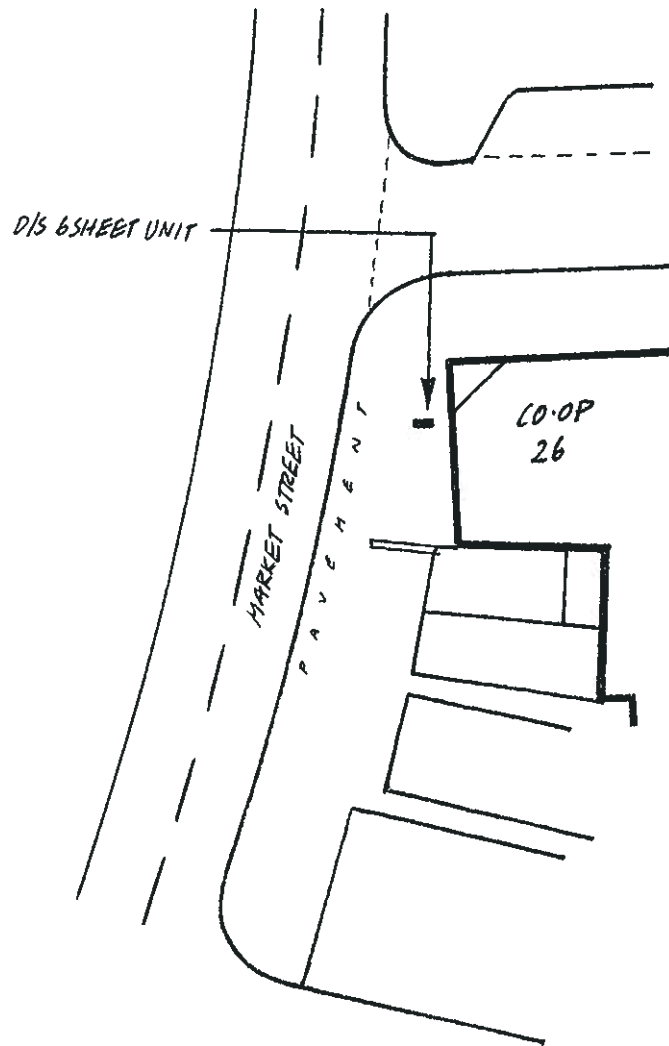

Notes	Address:	Scale: 1:500
	CO-OP, 26 MARKET STREET, PENISTONE, BARNSELEY, S72 8LW.	
	Our Ref:	Y D 0 4 0 1 0 3 1 0 0 7