




○ Northern Elevation as Existing

Scale: 1:100

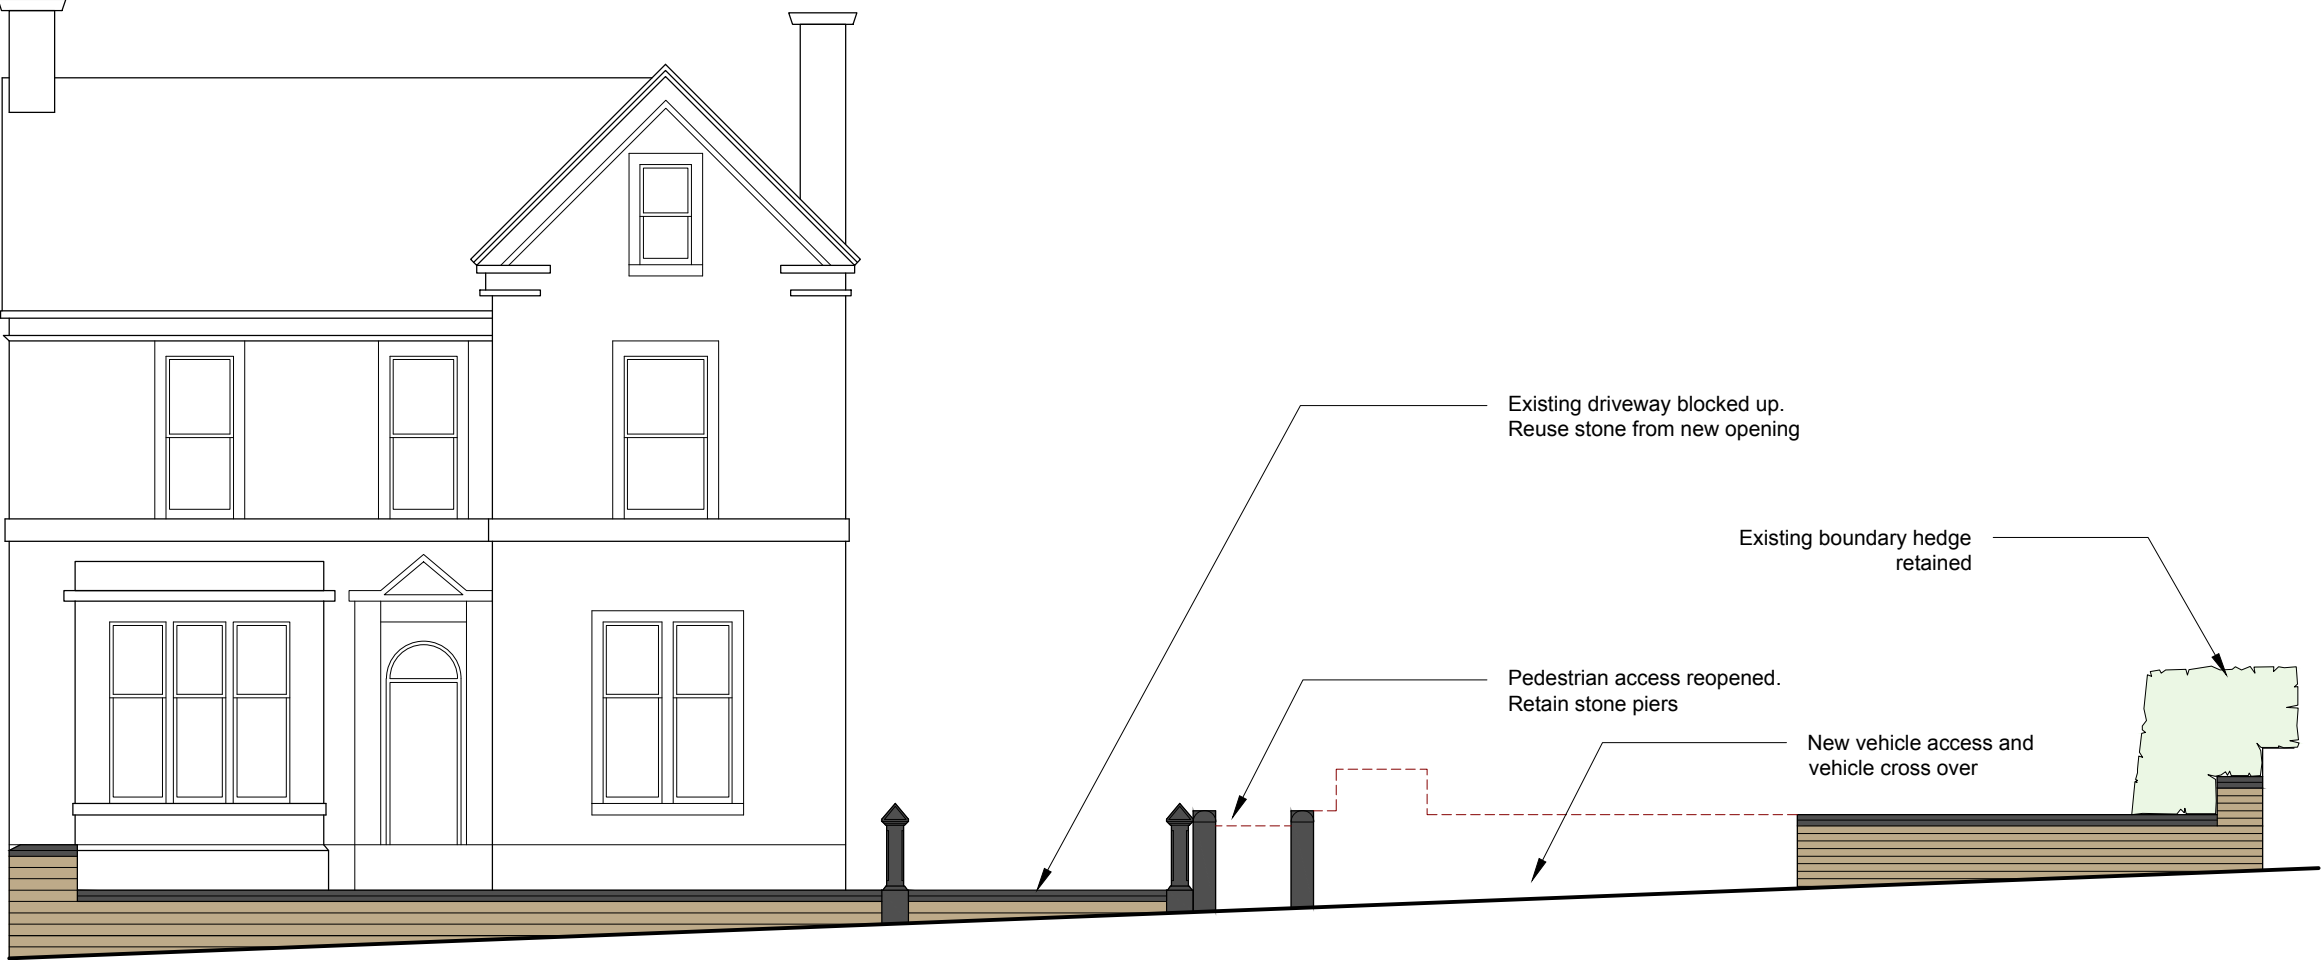

○ Northern Elevation as Proposed

Scale: 1:100

0m 1m 2m 3m 4m 5m 10m
Scale

General Notes

- Copyright 3SIXTY Real Estate Ltd
- Except for planning purposes, do not scale. Use figured dimensions only
- Any discrepancies are to be reported to 3SIXTY Real Estate Ltd, before any works commence.
- In executing the work shown, the contractor shall work in accordance with all relevant British Standards, Codes of Practice and Health & Safety regulations.
- The contractor shall be responsible for taking all on-site dimensions necessary to complete the works.
- The contractor shall ensure that fire compartmentation is maintained into concealed voids, service penetrations etc.
- All pipework drops/cables/conduits etc. to be boxed in/concealed unless noted otherwise.



Project Title
Land Adjacent to:
34 Victoria Road,
Barnsley,
S70 2BU
Client
Compass
Drawing Title
Elevations as Existing &
Proposed

Drawing No.
1622-A220
Status
PLANNING
Date
27/03/2023
Scale
1:100 @ A1