
Proposed Plan View (With Boundary)

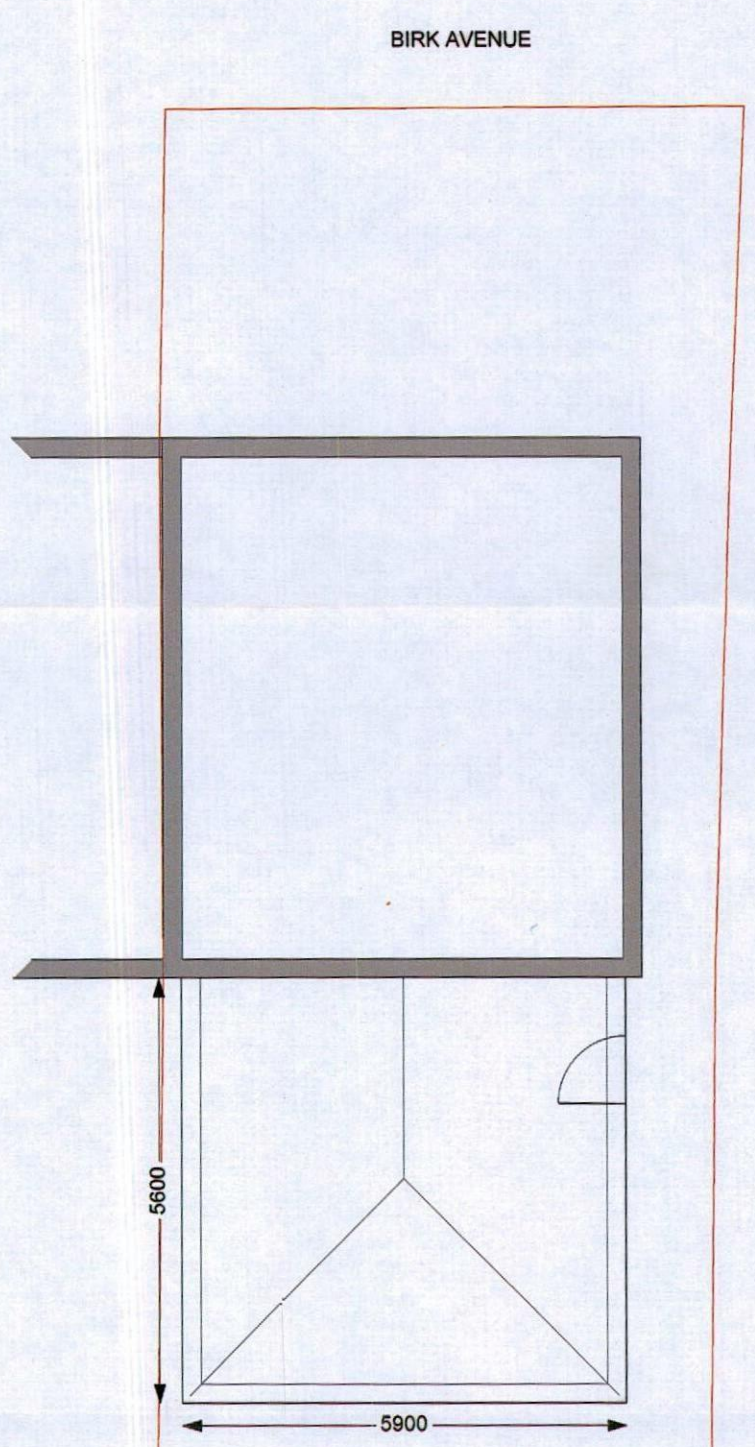

Proposed Site Address

MR & MRS BROWN
50 BIRK AVENUE
KENDRAY
BARNSLEY
S70 3AG
SOUTH YORKSHIRE

A3

Drawing Scale: 1:100

RoofWright