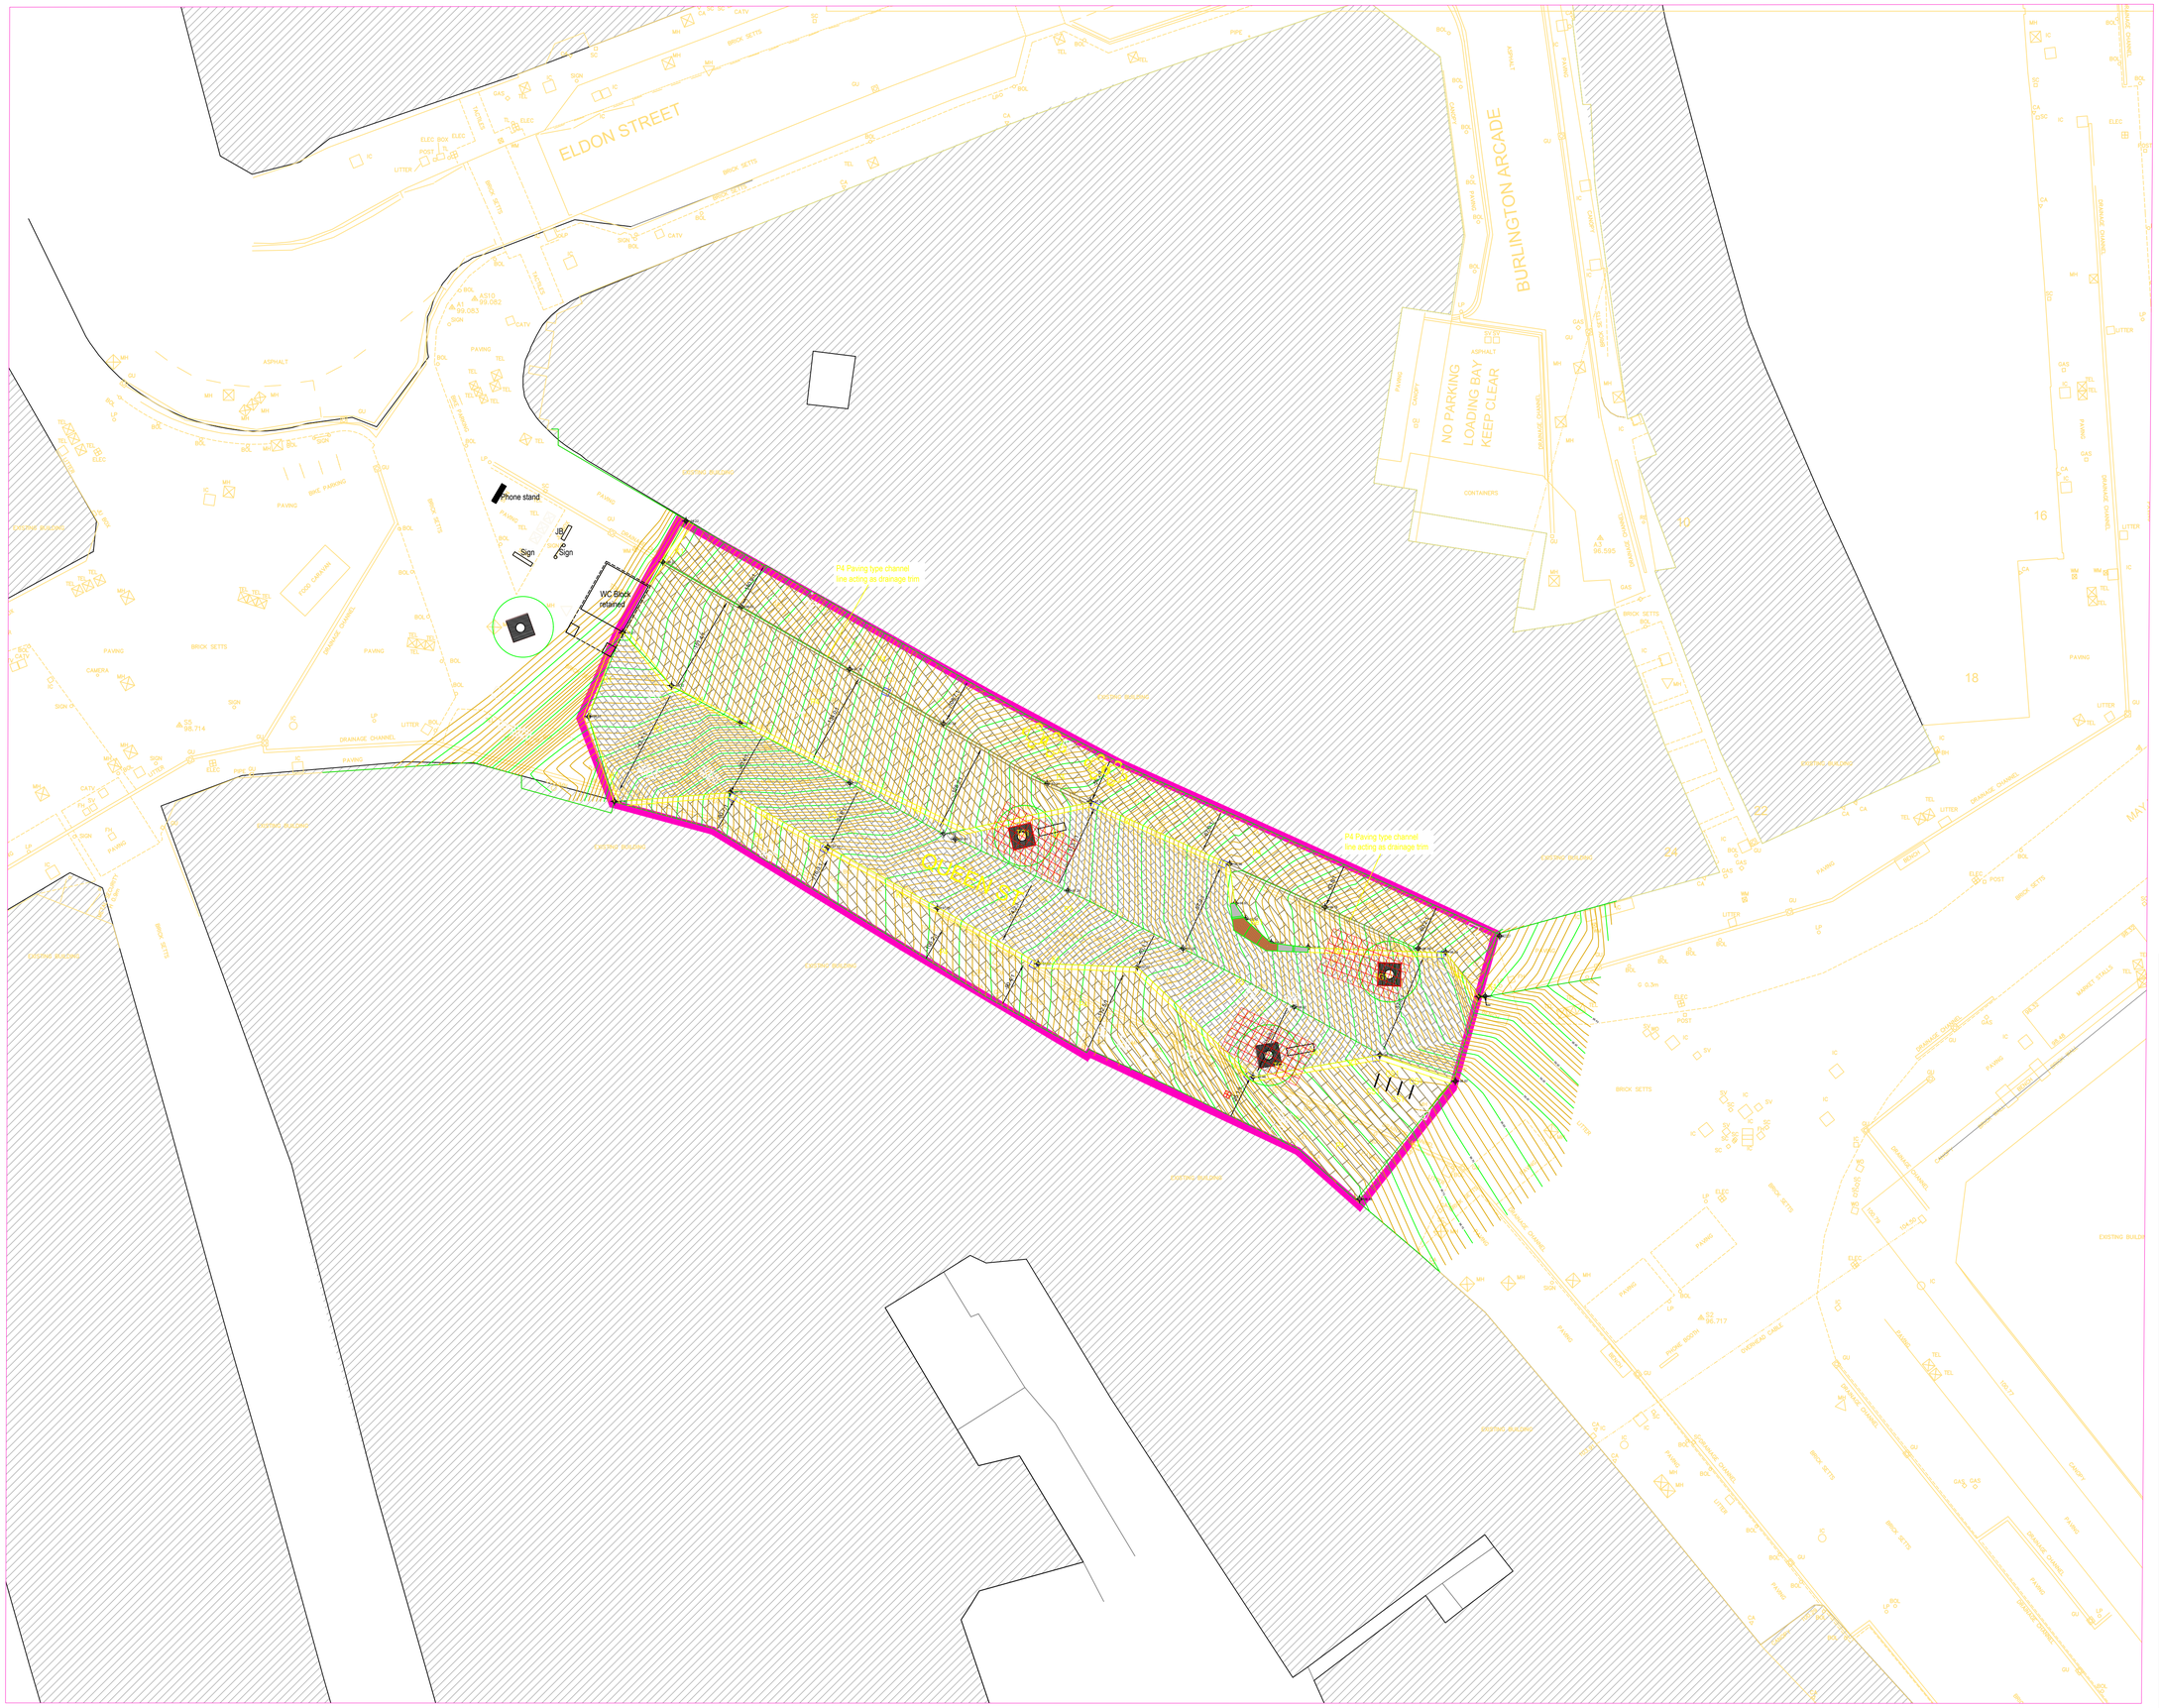

Site Extents

96.86 Proposed finished surface level

Major contour interval (50mm)

Minor contour interval (10mm)

This map is reproduced from Ordnance Survey material with the permission of Ordnance Survey on behalf of the Controller of Her Majesty's Stationery Office © Crown copyright. Unauthorised reproduction infringes Crown copyright and may lead to prosecution or civil proceedings. 100022264 (2009).

Rev.	By	Amendments	Date
A	NL	Channel position amended levels and contours updated	Apr 19
B	NL	Issued for construction	Jun 19

BARNSLEY
Metropolitan Borough Council

Project
The Glass Works
Public Realm Works

Drawing title
Queen Street
Proposed Levels / Contours

Scale	Drawn	Checked	Date
1:200	NL		Mar 19

Drawing No.	File
BBTC_BMB_N3_C_G700_PL_00_23	

Paul Castle Service Director, Place Directorate
Environment & Transportation (Business Unit 6)
P.O. Box 601, Westgate Plaza One, Westgate
Barnsley. S70 9FA
Tel. (01226) 770770 Fax. (01226) 772222