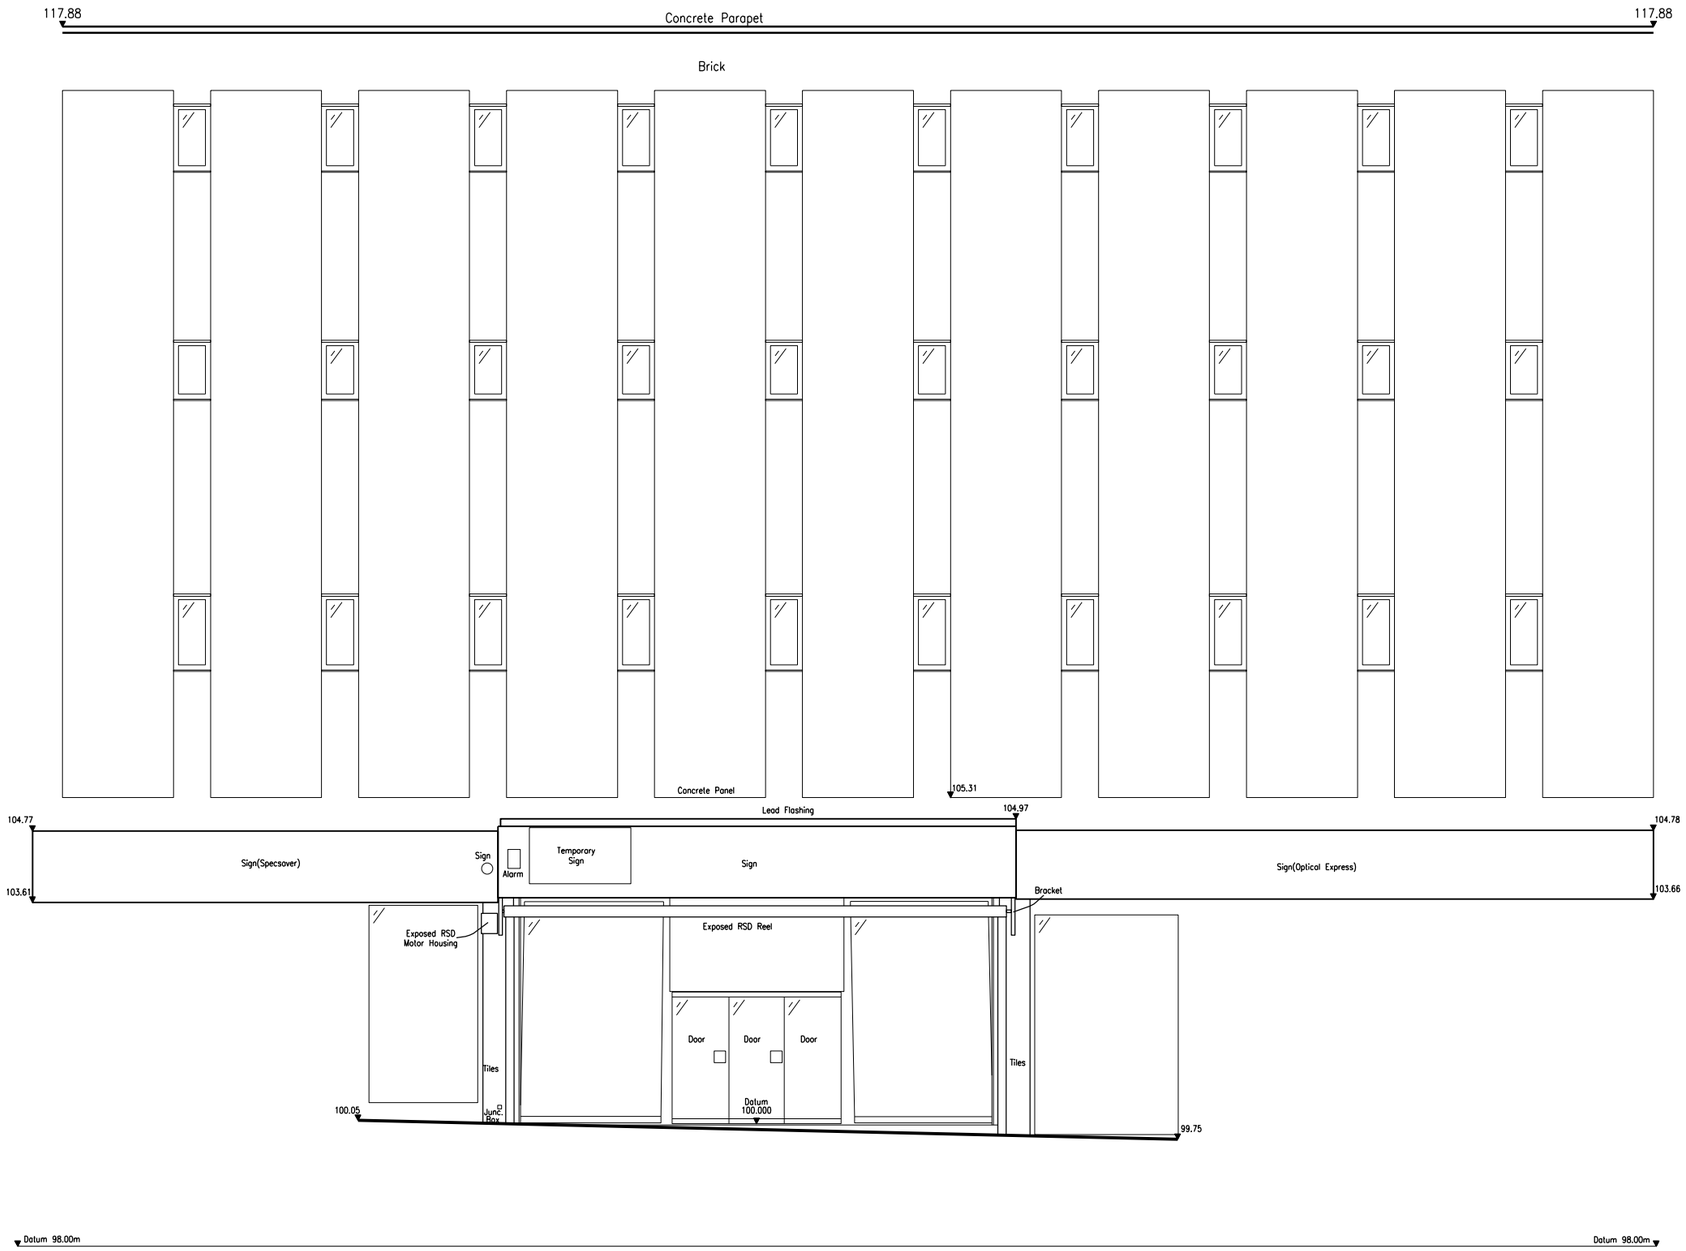

SCALE

0 1m 5m 10m

NOTE
This drawing has been prepared from historical information that cannot be guaranteed accurate
Responsibility is not accepted for errors made by others in scaling from this drawing. All construction information should be taken from figured dimensions only.
All dimensions should be checked on site prior to the manufacture of any components

HATCHING

- New Secure partition wall
- New Fire Resistant Secure Partition wall
- New Partition wall
- New Fire Resistant Partition wall
- Book Room Secure wall
- Existing Partition wall
- Solid wall
- Dry Lining
- Amtico Stone Effect Flooring
- Amtico Steamed Ash Flooring
- Barrier matting
- 2008 Hard Flooring 1200x600
- 2008 Hard Flooring 600x300
- Area not in scope

NOTE: No services should pass through or over the Boxes & Parcels room

NOTE: No sprinklers to be located in the Comms room

DATE :	REV	DRAWN	CHECKED	NOTES.
19.10.12	A	GL	.	Updated to survey drawings.

S&W Design
4th Floor
99 Charterhouse Street
London EC1M 6HR
t: +44 0 20 7014 0400
f: +44 0 20 7014 0401
www.stylesandwood.co.uk

Project

BARNSLEY

UNIT 2 10/18 QUEEN STREET
BARNSLEY
SOUTH YORKS S70 1RJ
PIM No.

BARCLAYS

Drawing Title

FRONT ELEVATION
EXISTING
ACQUISITION REMODEL 2012

Branch Sort Code	Branch ID	Supplier Project No	
		D9680	
Scale 1:100@A3	Drawn IR	Checked SN	Date 17.04.2012
Drg.No D9680 300			Revision A
Barclays FM Project No.			