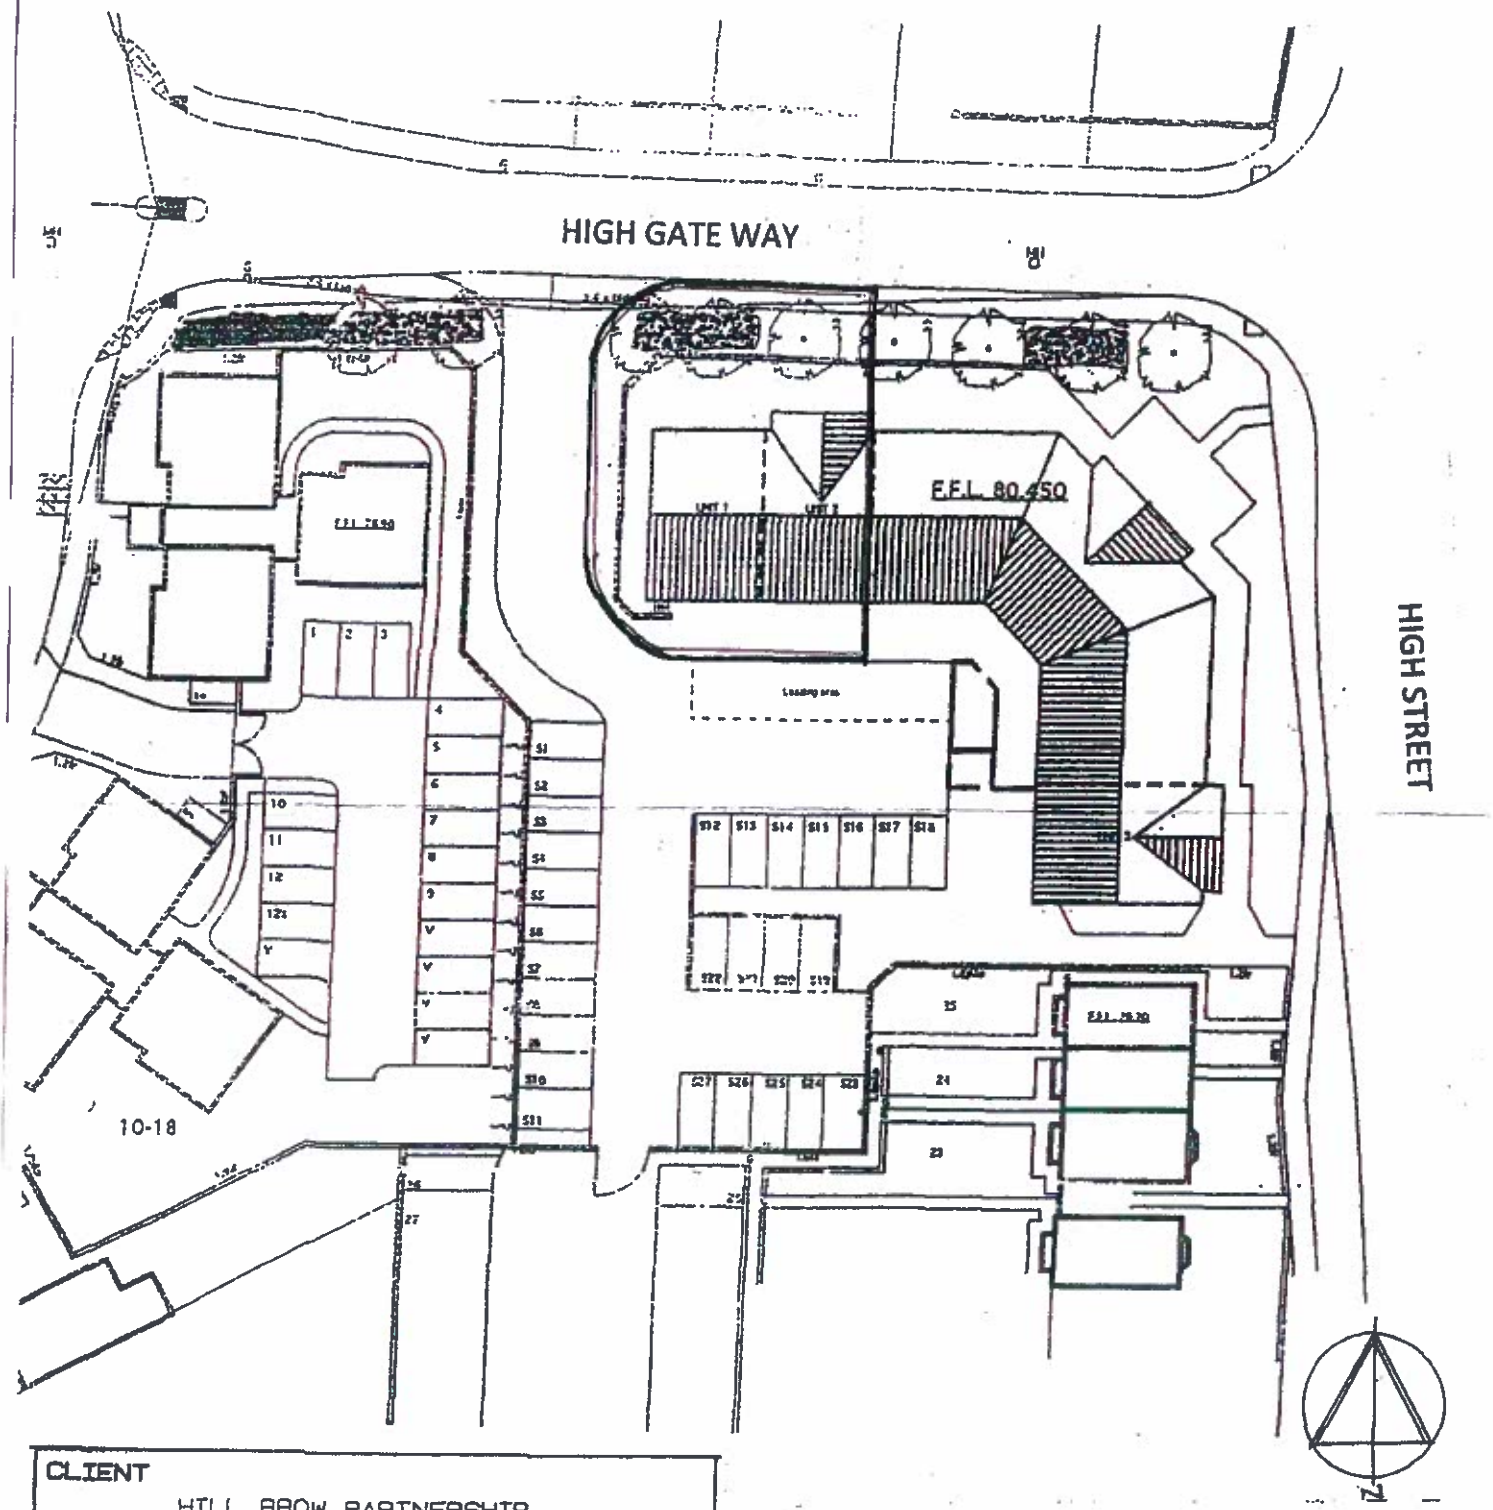


CLIENT	HILL BROW PARTNERSHIP
PROJECT	CONVERSION OF 2NO. RETAIL UNITS TO FORM MEDICAL PRACTISE AT HIGH STREET, SHAFTON, BARNSLEY

Tim Bennett Dipl. Arch. (LEEDS),
27 Melbourne Street, Morley, Leeds, LS27 8BG
Tel: 07875 267938 07882 350202
email timbennett6@hotmail.com

DRAWING	Site and location plan
SCALE	1:500
DATE	JUNE 2009
DRAWING NO.	
REVISION	